


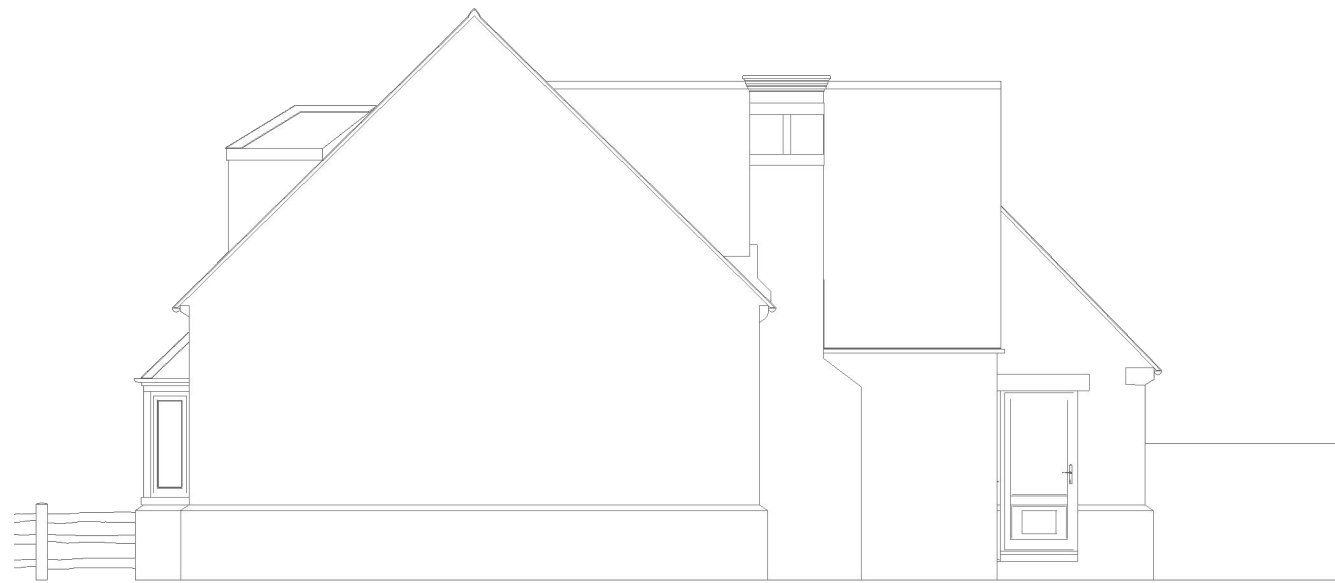


Existing North Elevation
Scale 1:100



Existing South Elevation
Scale 1:100




Existing East Elevation
Scale 1:100

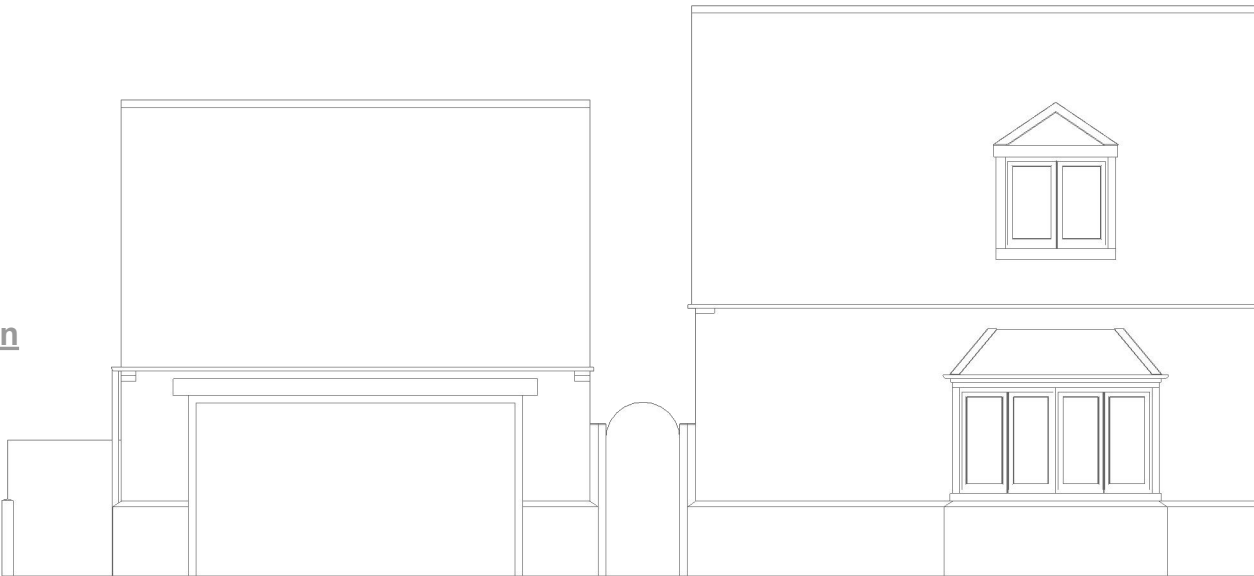

SCALE 1:100
0 1m 2m 3m 4m 5m

Existing West Elevation
Scale 1:100

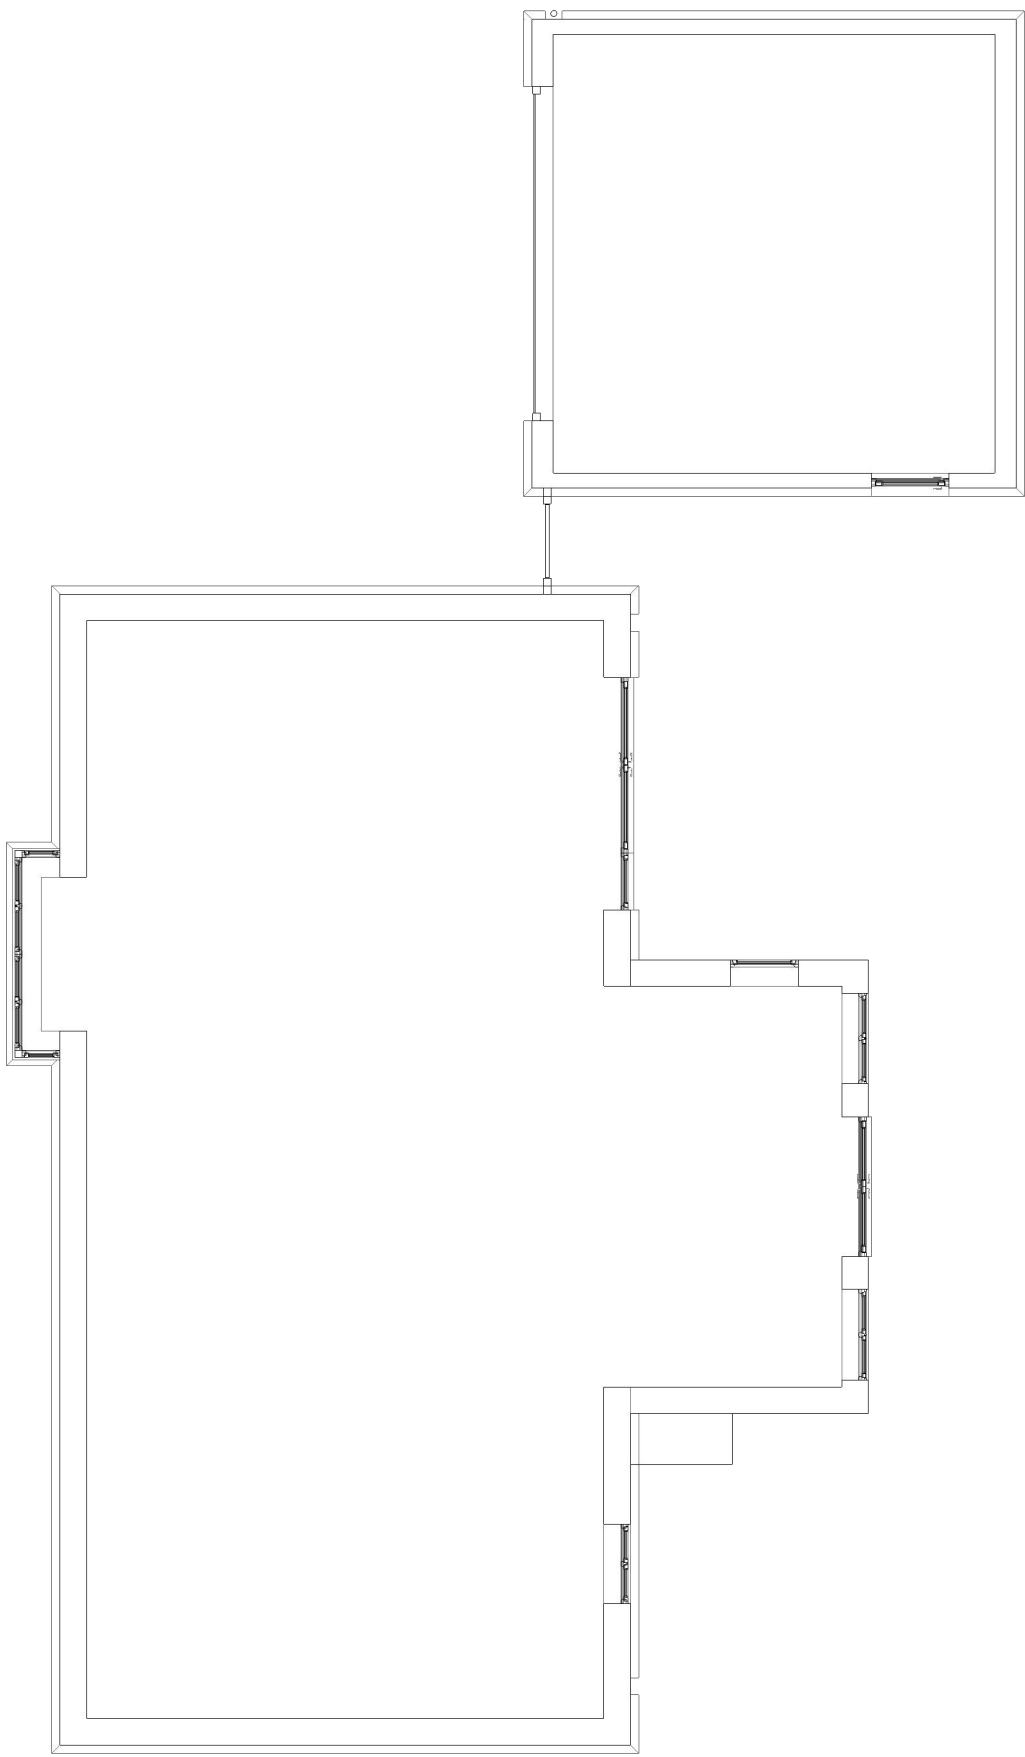

Existing Ground Floor Plan
Scale 1:100

REVISION	DATE	COMMENT

Client 11 Kings Drive Kingswater Ashton Keyned Wiltshire SN6 6GD		
Drawing: Existing Plans & Elevations		
Scale: 1:100@A2	dwg: 13275/01	Rev: -
Date: January, 26		