





Proposed North Elevation
Scale 1:100


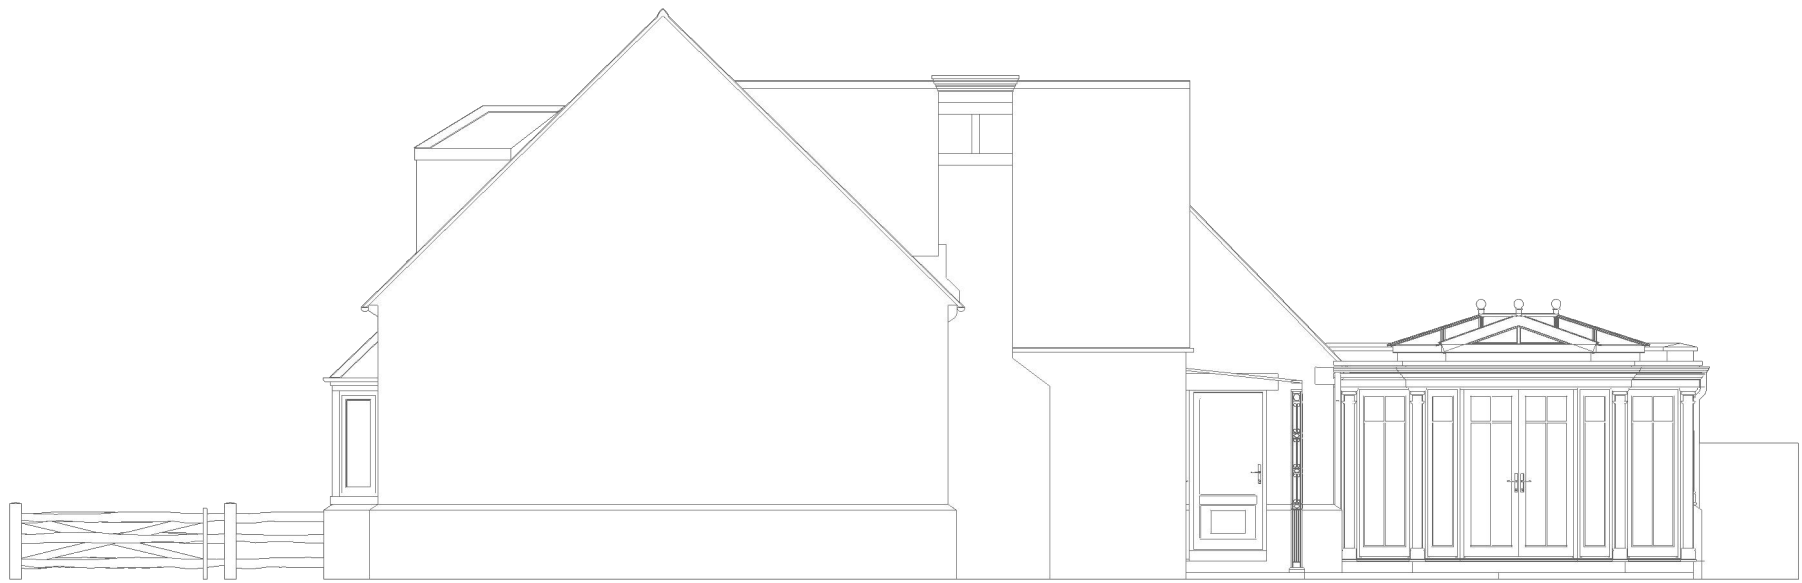


Proposed South Elevation
Scale 1:100

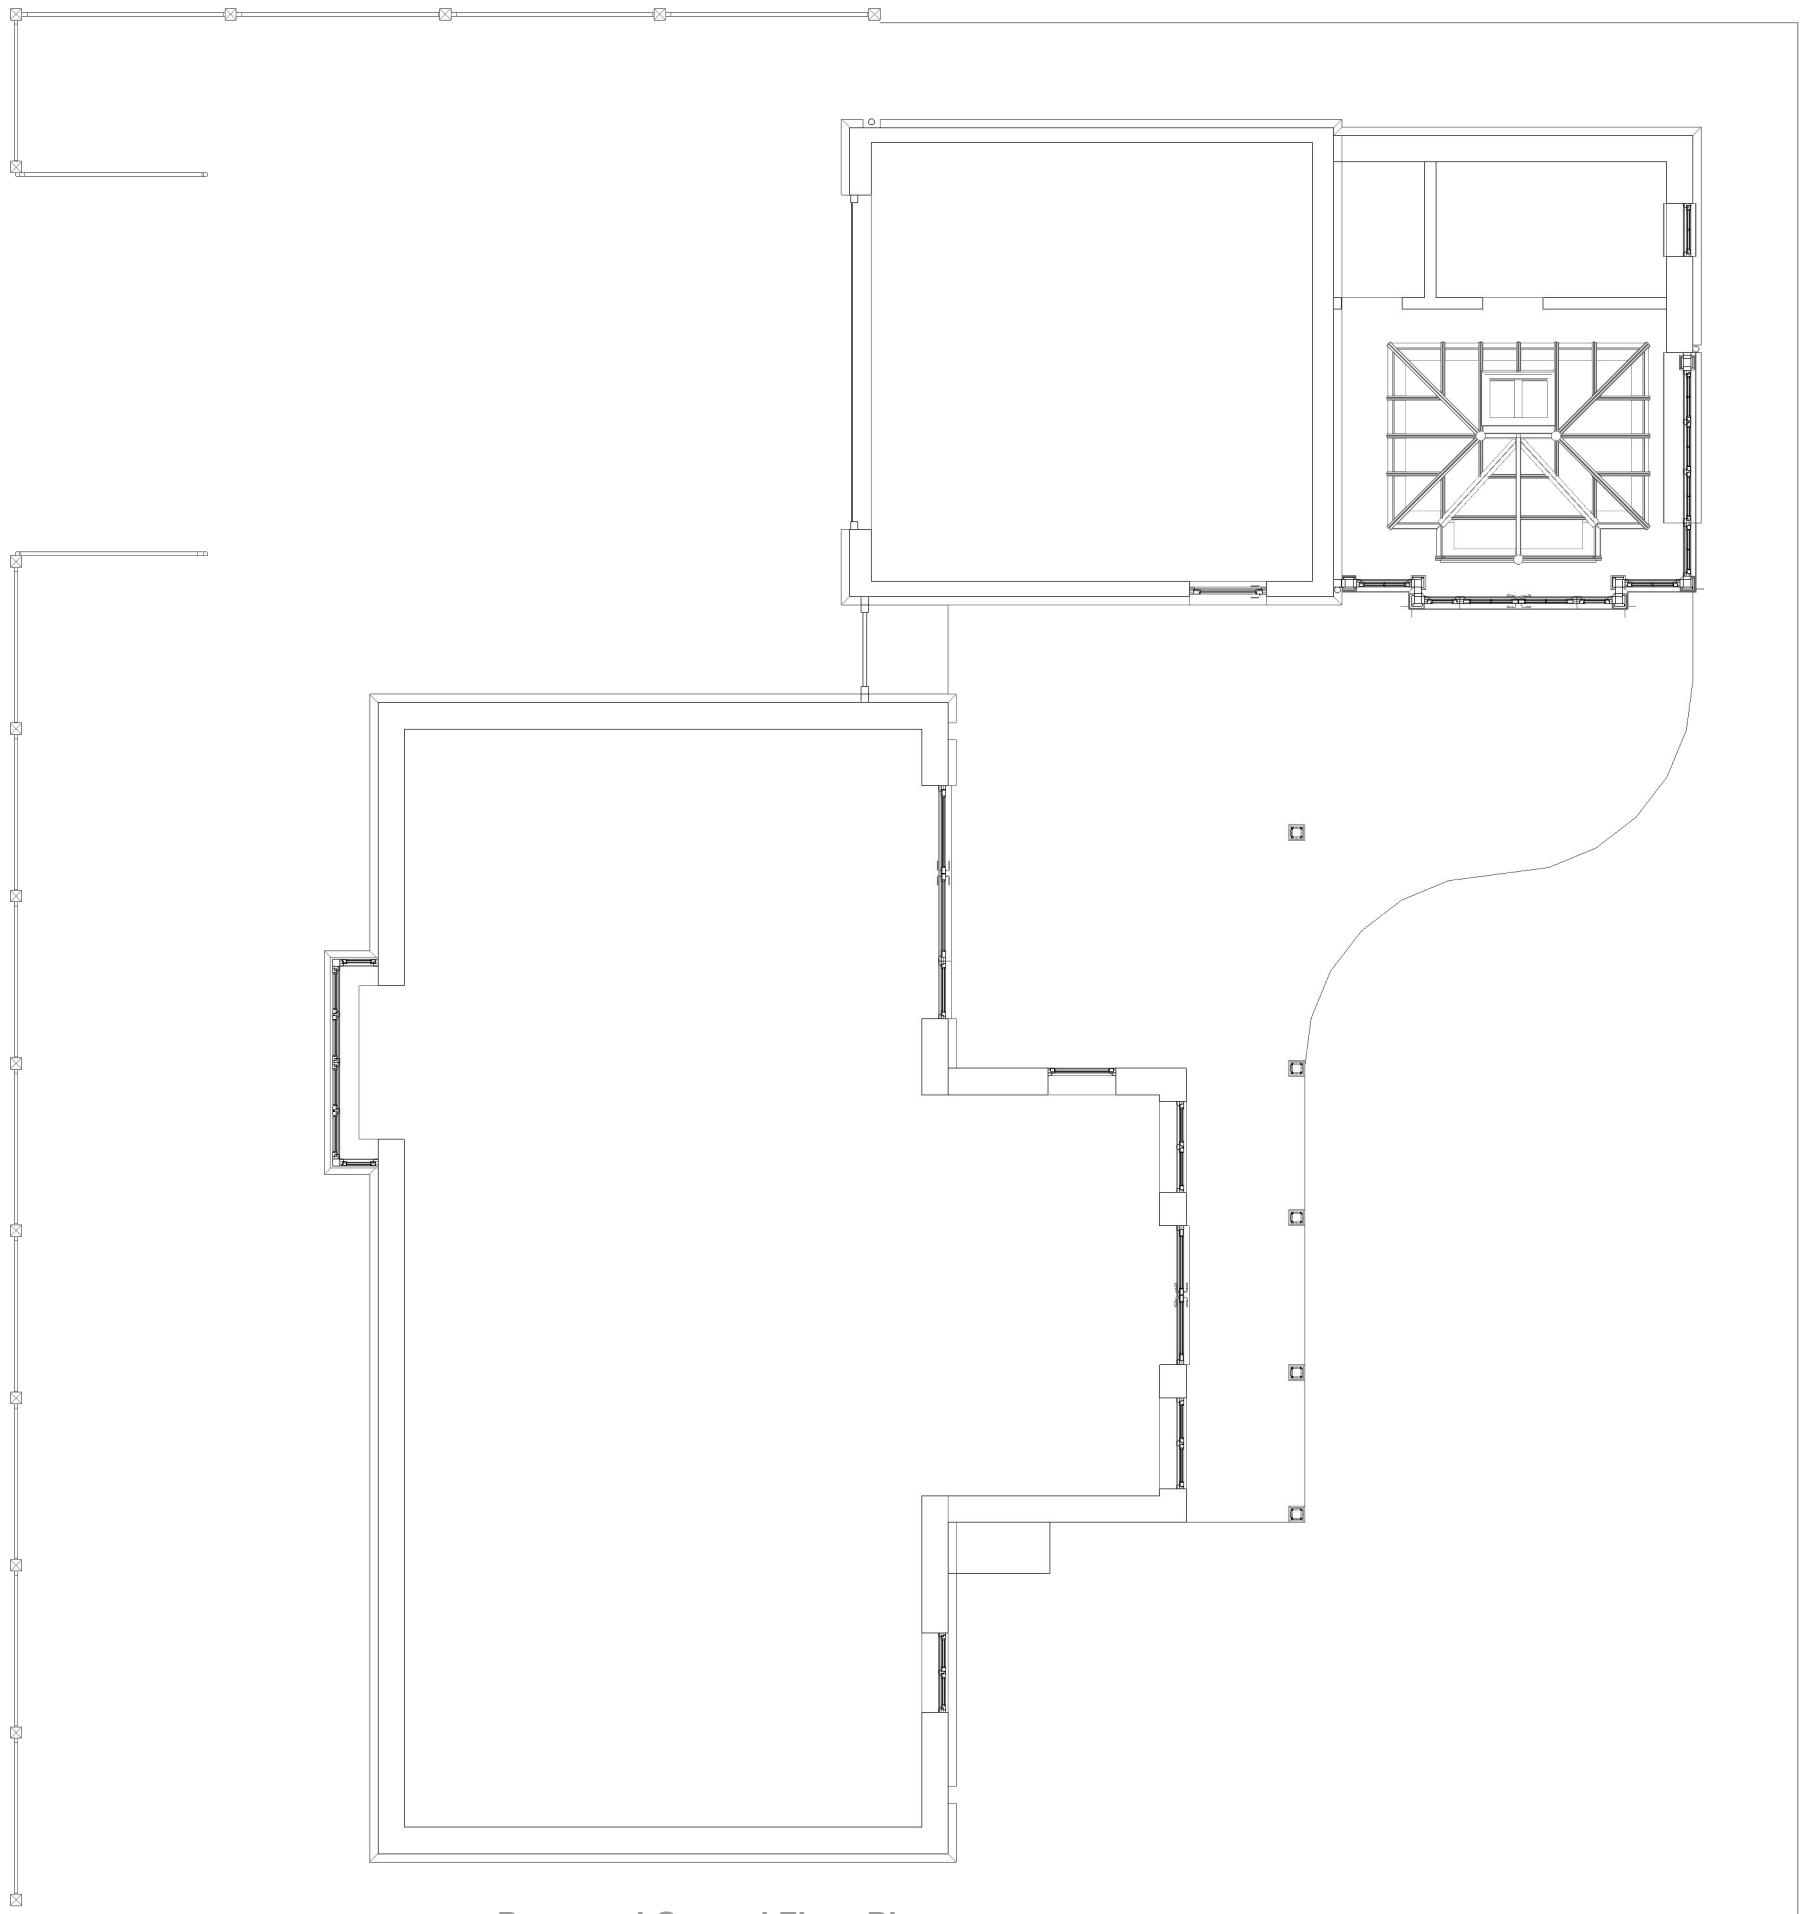

Proposed Ground Floor Plan
Scale 1:100

Proposed East Elevation
Scale 1:100

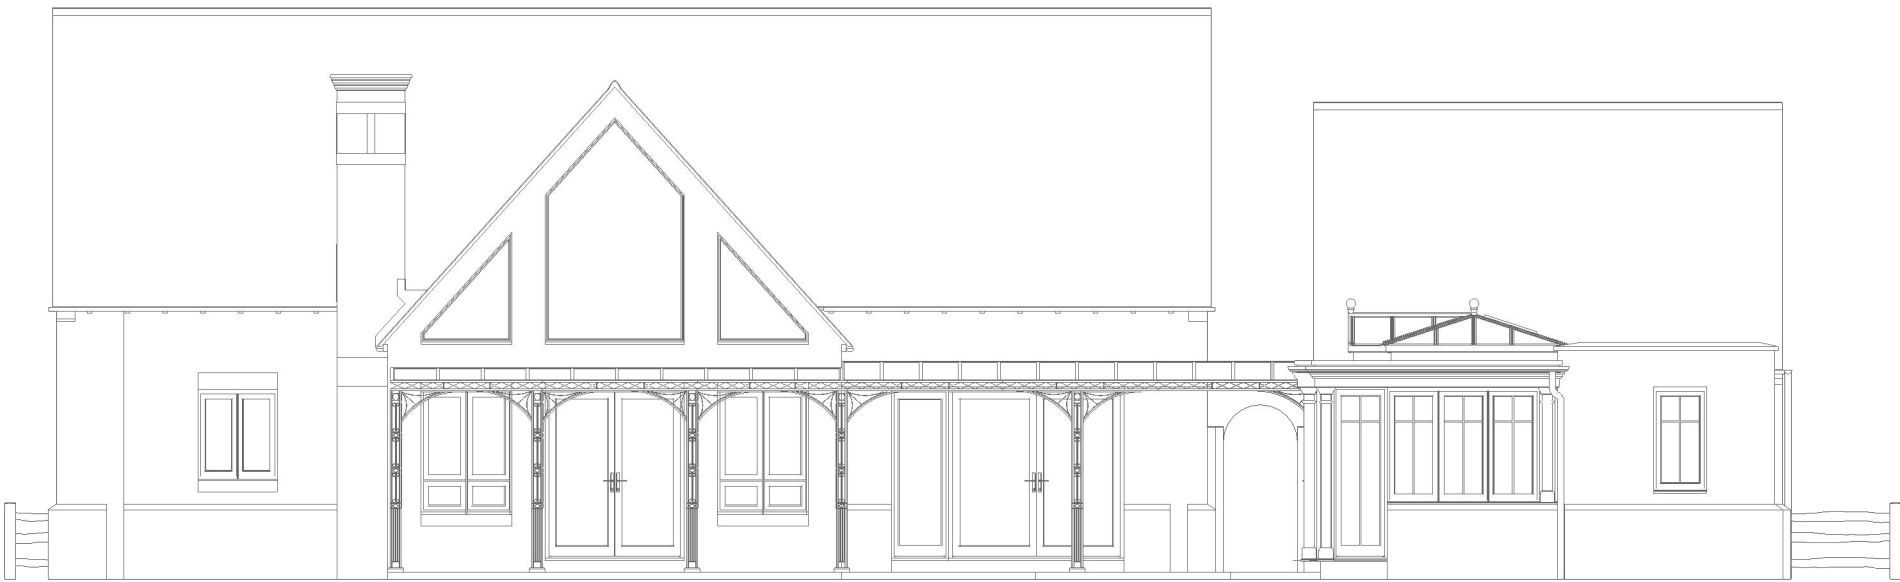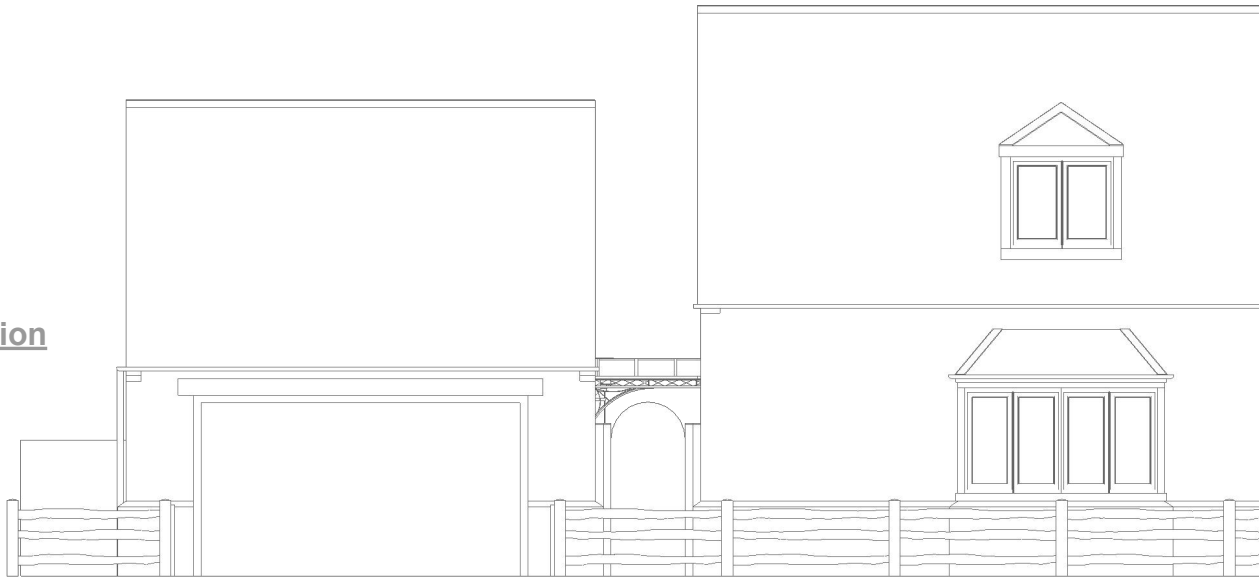

SCALE 1:100
0 1m 2m 3m 4m 5m

Proposed West Elevation
Scale 1:100

REVISION	DATE	COMMENT

Client 11 Kings Drive Kingswater Ashton Keyned Wiltshire SN6 6GD		
Drawing: Proposed Plans & Elevations		
Scale: 1:100@A2	dwg: 13275/02	Rev: -
Date: January, 26		