



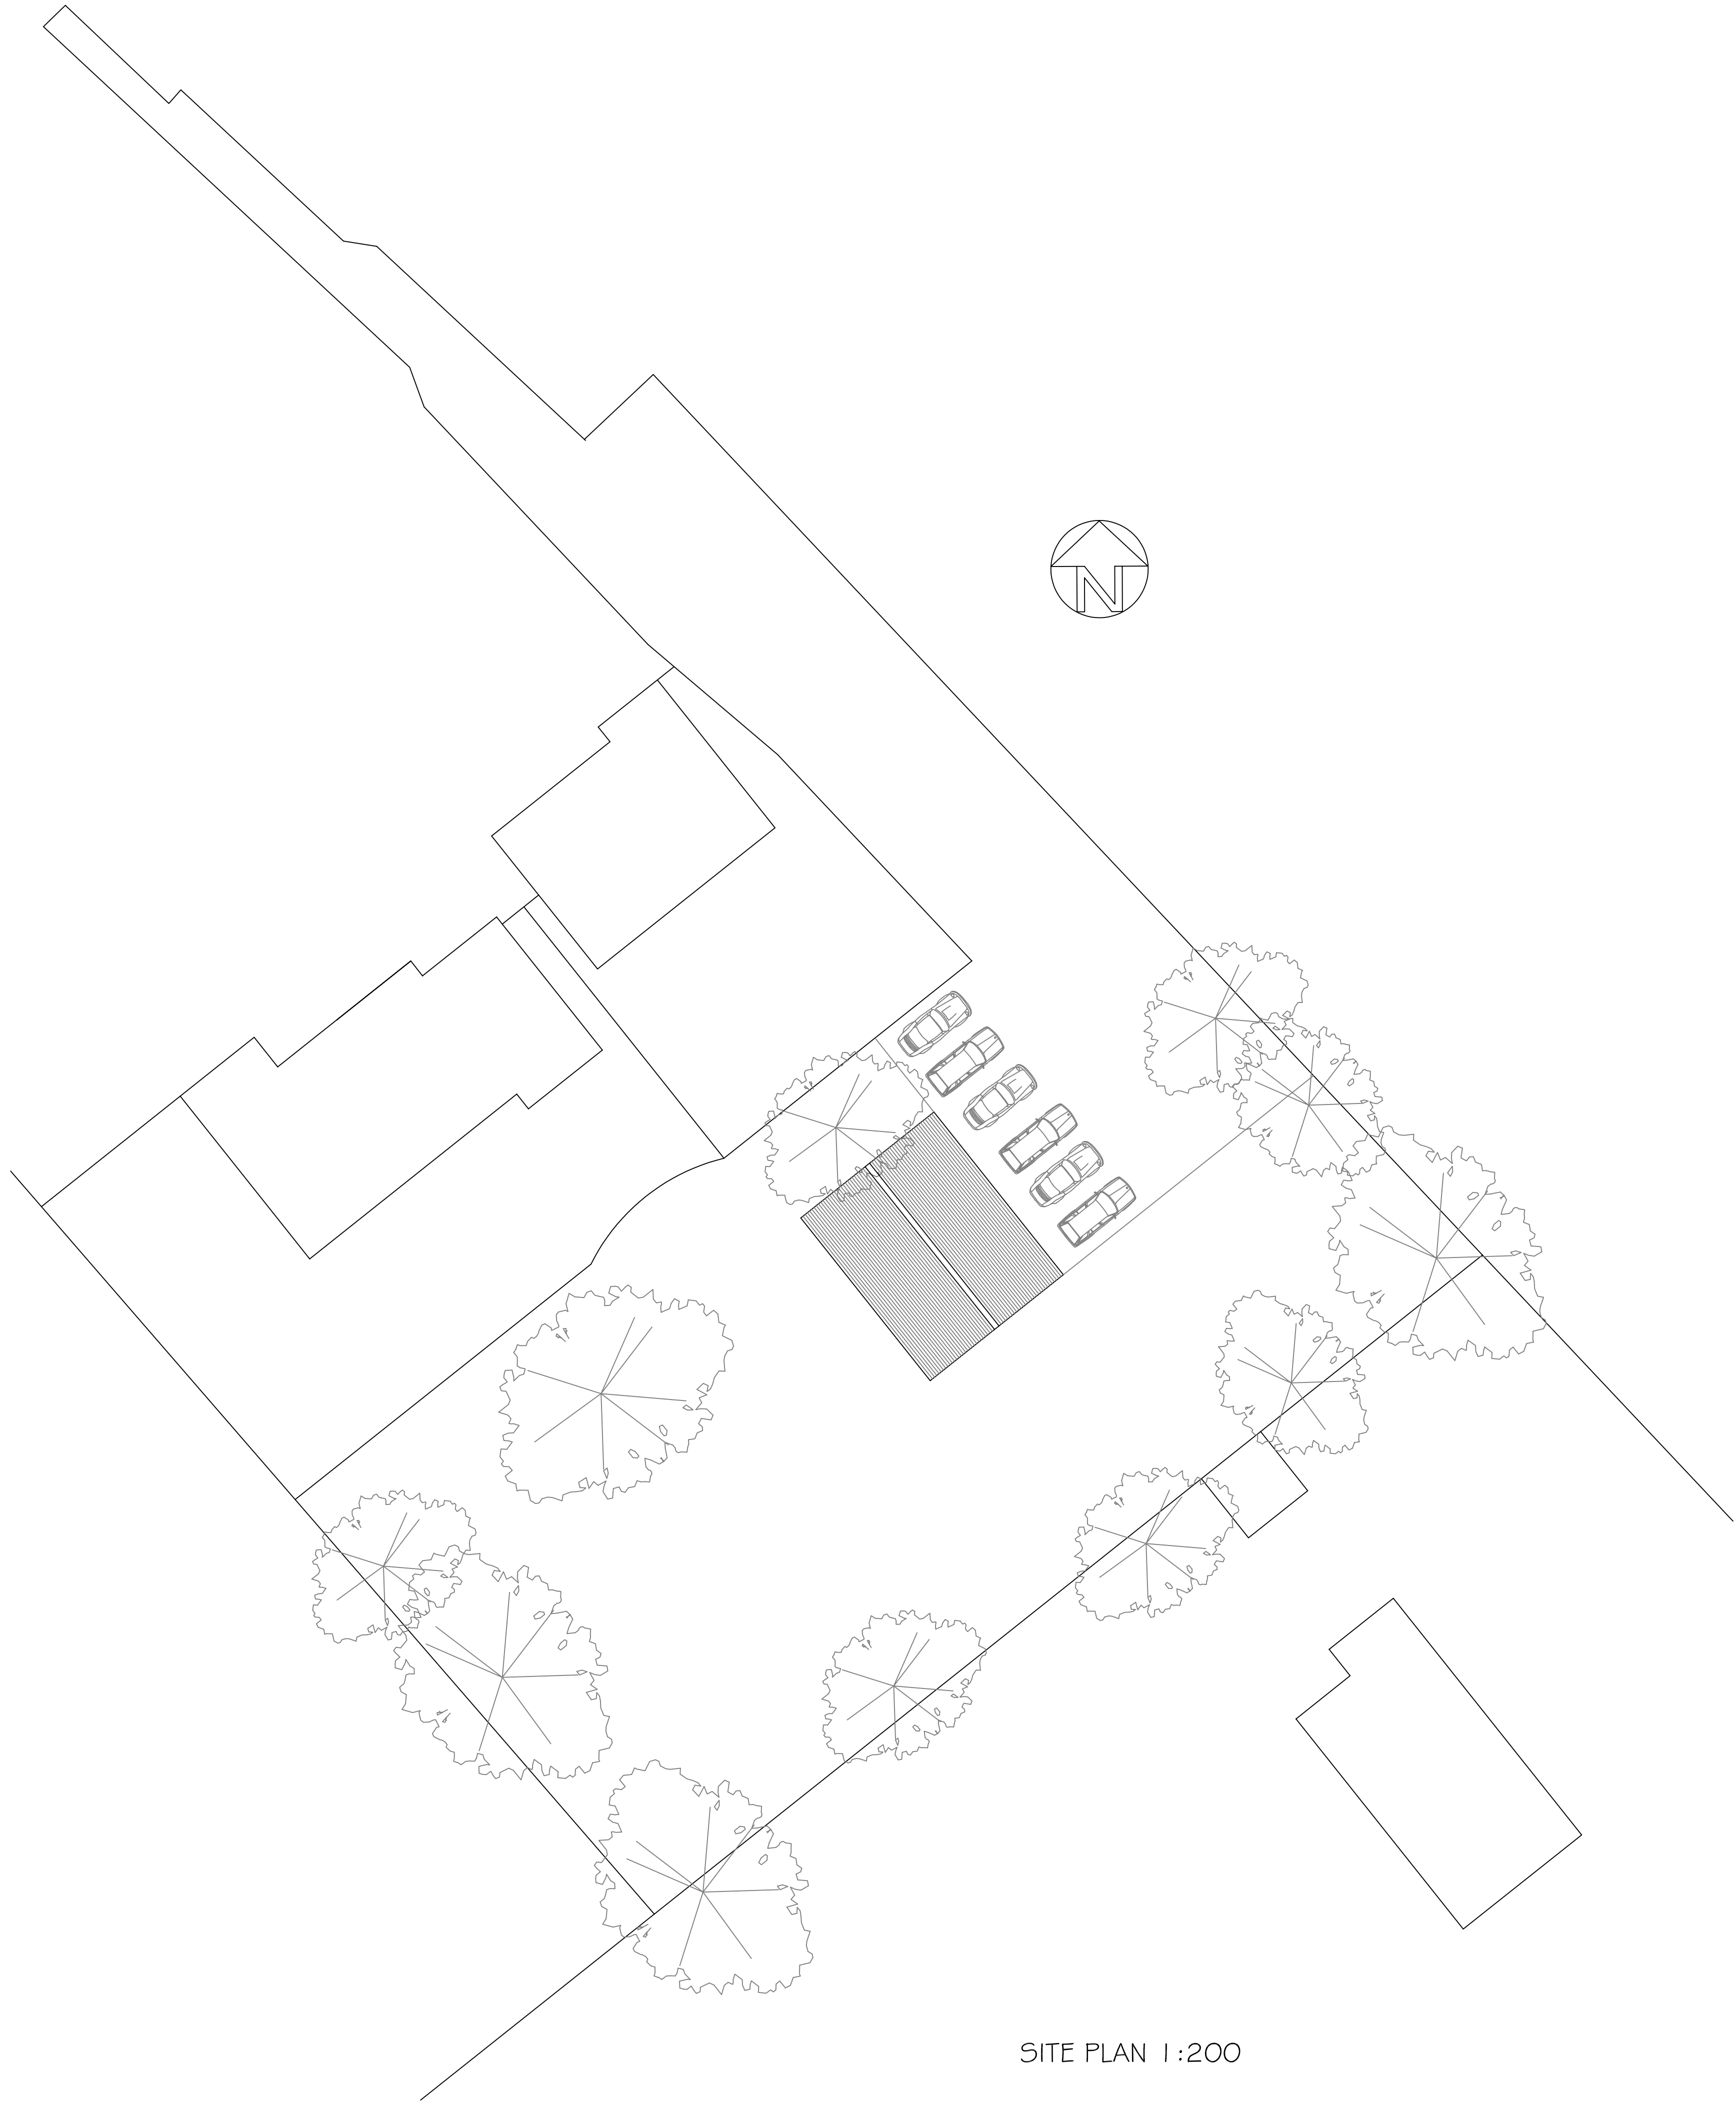

SITE PLAN 1:200

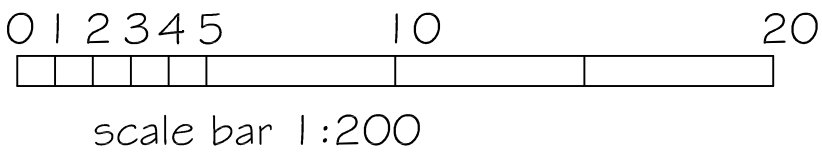

SJF PLANNING & DESIGN SERVICE 01225 782078 simonnearthebell@gmail.com		
PROPOSED DWELLING		
CLIENT MR & MRS D SHEPHERD		
LOCATION OIKOS 35 HILPERTON ROAD TROWBRIDGE BA1 4 7JD		
TITLE EXISTING SITE PLAN		
DRG NO	ISSUE	DATE
2544-3	1	DEC 2025