





PROPOSED FRONT ELEVATION




PROPOSED REAR ELEVATION

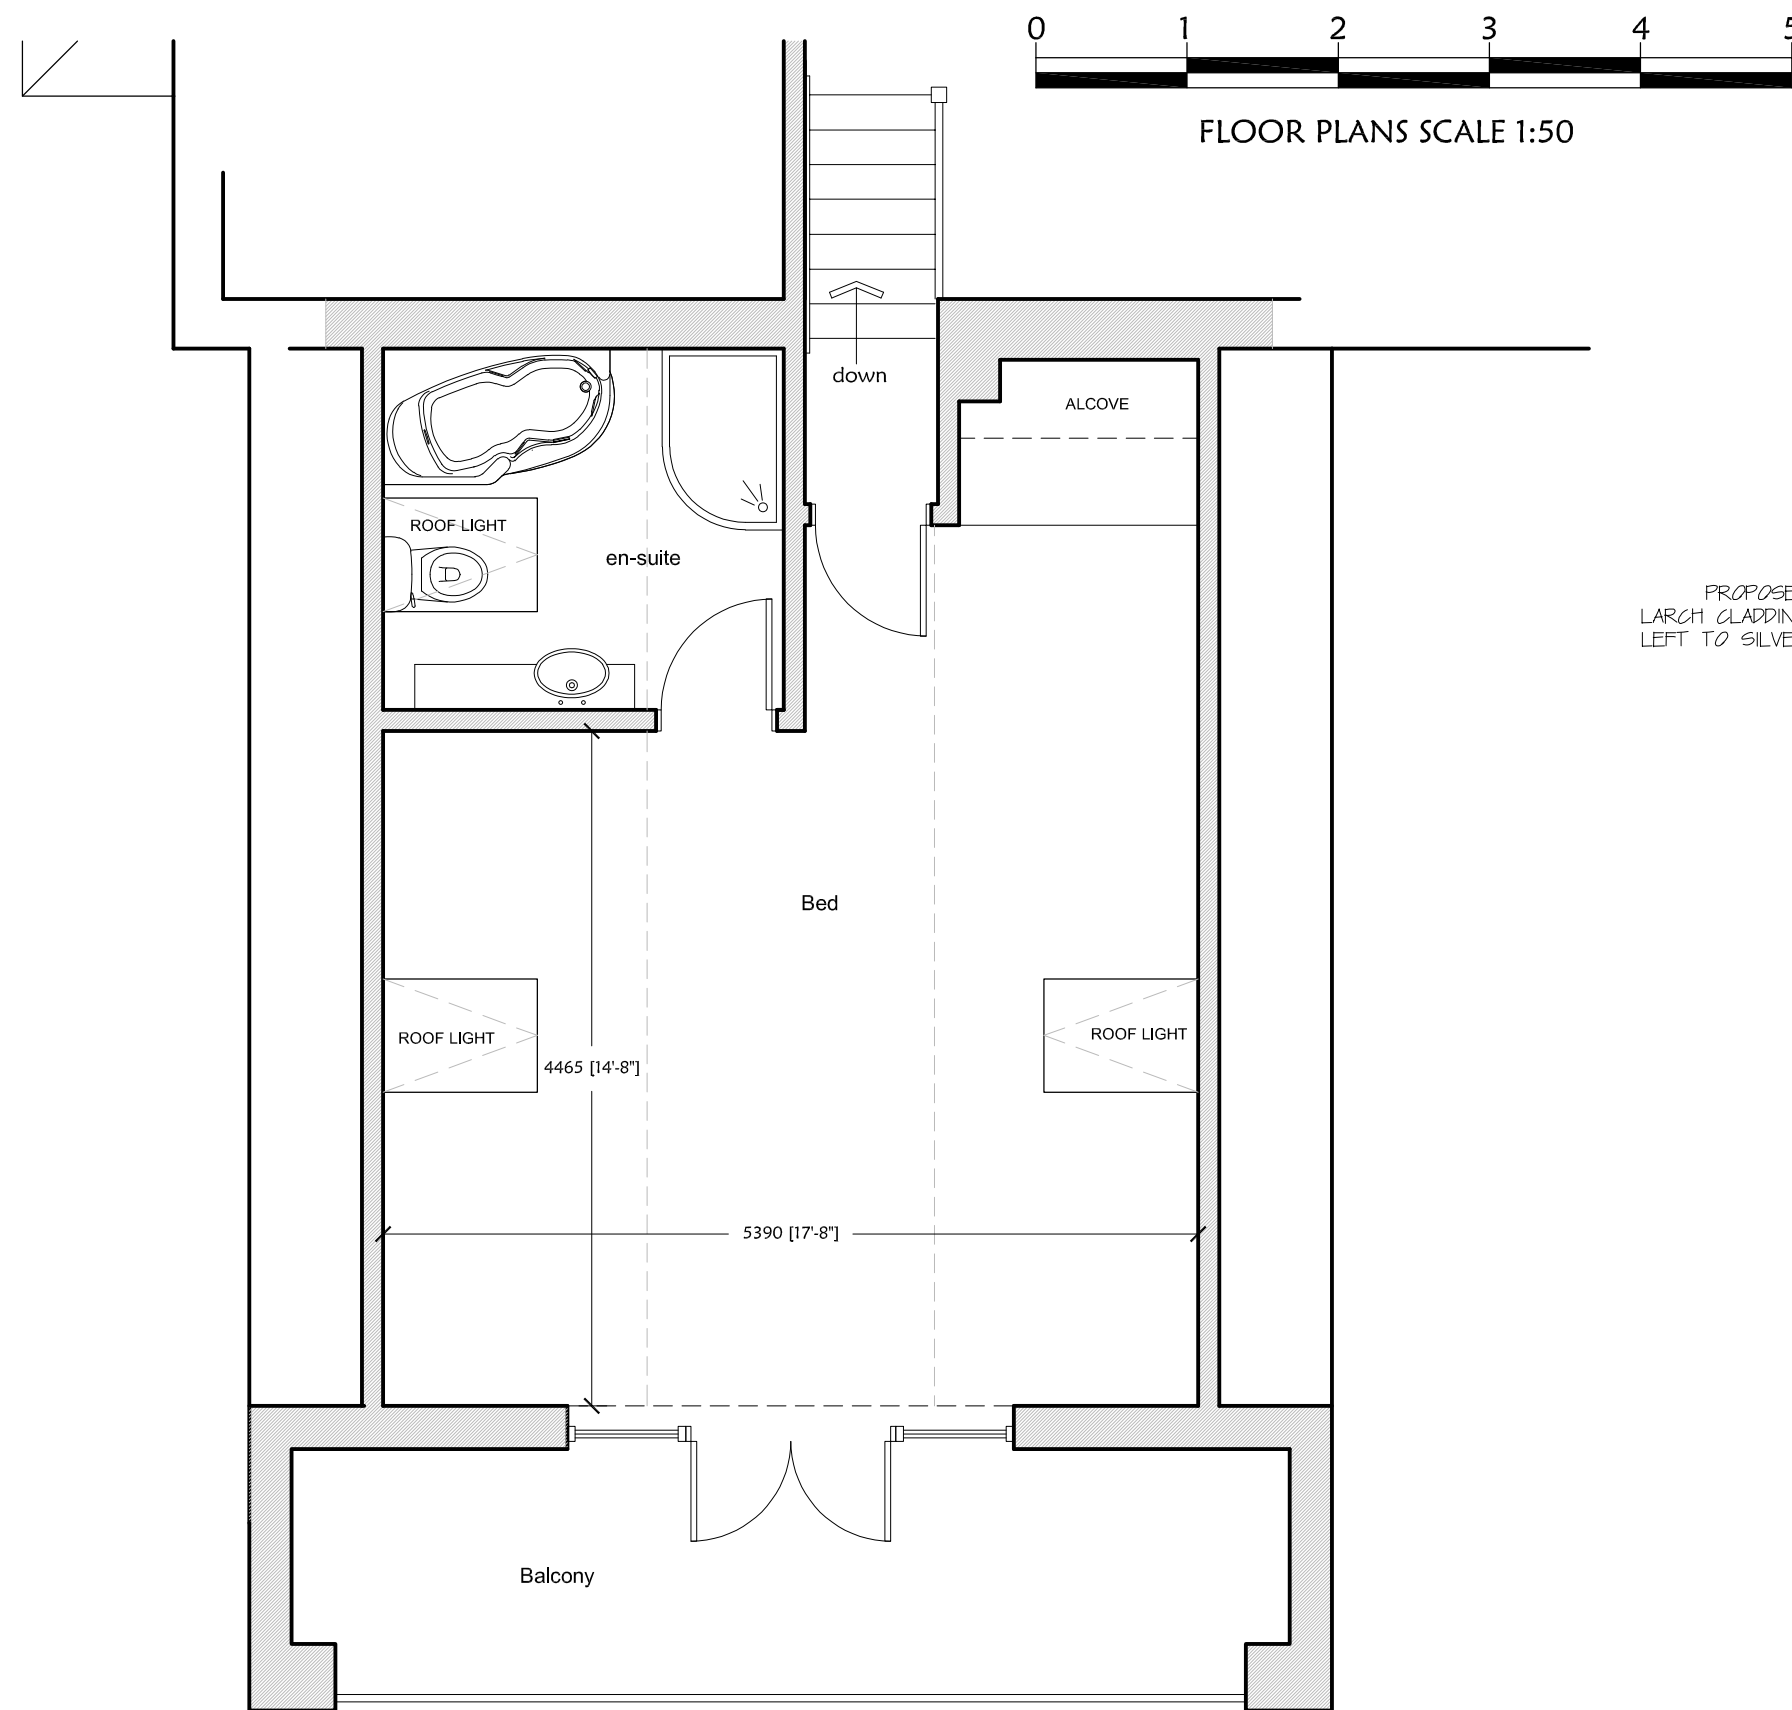

PROPOSED FIRST FLOOR PLAN

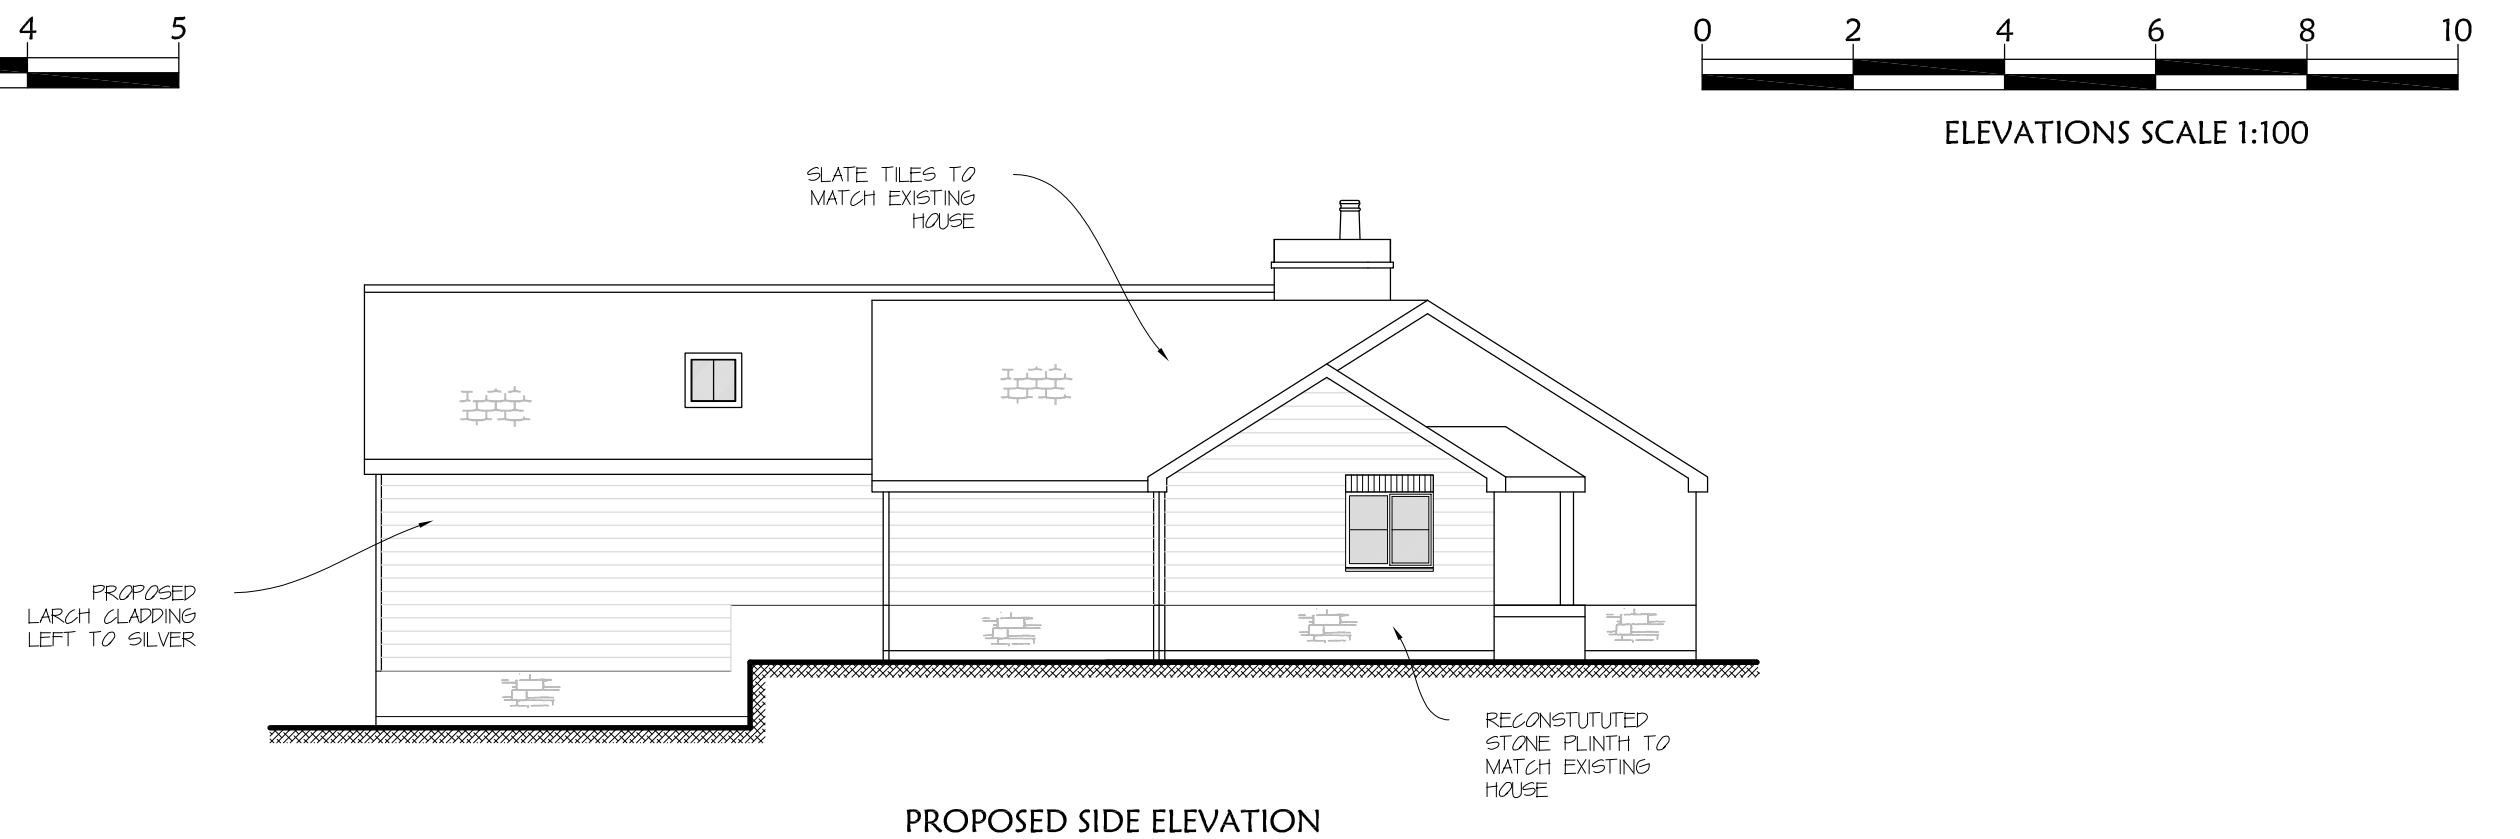

PROPOSED SIDE ELEVATION

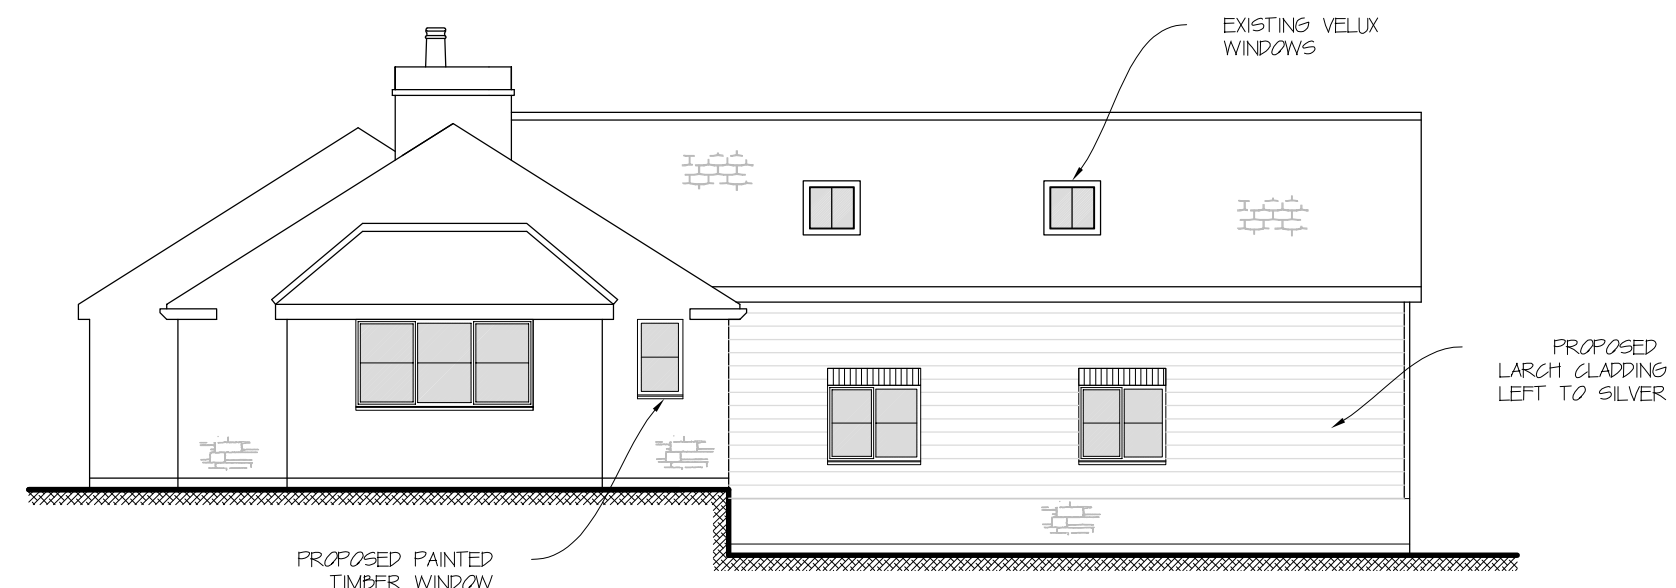

PROPOSED SIDE ELEVATION

Rev A En-suite window and notes added to elevations 08.10.2025

Project:

THREE PARISHES
SEMLEY

Drawing Title:

PROPOSED FIRST FLOOR PLAN
AND ELEVATIONS

Client:

MR AND MRS WOOD

Singleton Design

32 Castle Street, Newtown
Tisbury, Wiltshire, SP3 6SN

Tel. 01747 445045
e: singleton.design@btinternet.com

Scale: 1:50, 1:100 @ A2

Drg No: P946/07

Rev: A