


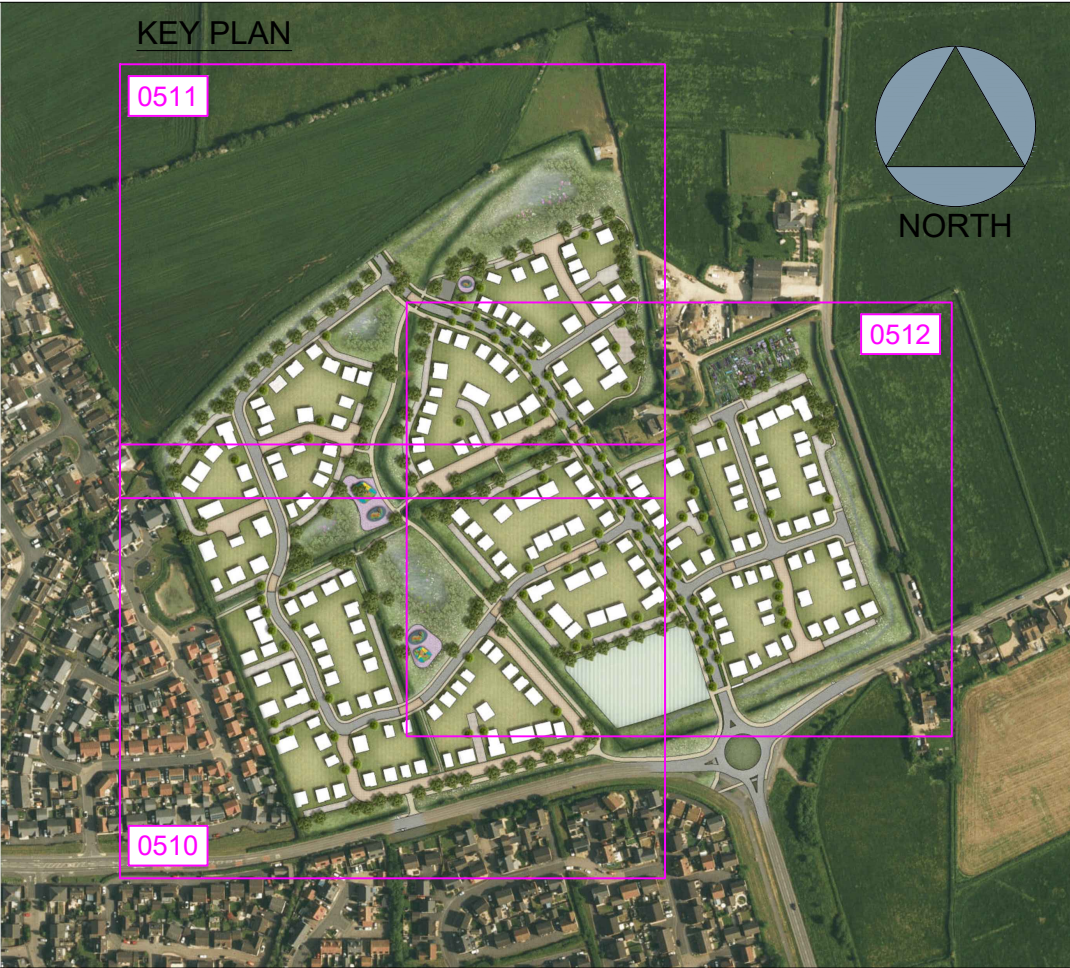

The drawings, information and data recorded in this document ("the information") is the property of Paul Basham Associates. This document and the information are solely for the use of the authorised recipient and this document may not be used, copied or reproduced in whole or part for any purposes other than which it was supplied by Paul Basham Associates. Paul Basham Associates makes no representation, undertakes no duty and accepts no responsibilities to any third party who may use or rely upon this document or the information.

- GENERAL NOTES
- All drawings are to be read in conjunction with the project health and safety information, including the project hazard log for any identified potential risks.
 - Any variations or discrepancies between these drawings in terms of dimensions or details should be drawn to the attention of the Architect and/or the Engineer for clarification.
 - All figured dimensions to be taken in preference to scaled dimensions. do not scale this drawing.
 - Paul Basham Associates accepts no responsibility for the accuracy of background information produced by third parties – this must be treated as indicative only. Third party plans as per the following:
 - Topographical Survey drawing reference 25297-200-01 Rev C by Brunel Surveys Ltd
 - Bloor Homes Site Layout drawing reference SW164-PD-1001 Rev P
 - Tree Protection Plan as per Bloor Homes Site Layout drawing reference SW164-PD-0001 Rev P.
 - This drawing should only be used for construction if the project phase in the title frame below is shown as "construction". Paul Basham Associates take no responsibility for construction works undertaken to drawings which are not marked under this phase.

- LEGEND
- BOUNDARY FOR THE LAND RETAINED BY THE APPLICANT
 - SITE BOUNDARY
 - ADOPTABLE FOUL, 1000 @ 1/80 UN.O
 - ADOPTABLE SURFACE, 1500 @ 1/150 UN.O
 - ADOPTABLE SURFACE WITH LOW FLOW CHANNELS
 - ADOPTABLE SW CHAMBER
 - FLOW CONTROL CHAMBER
 - ADOPTABLE FW CHAMBER
 - FW RISING MAIN
 - PROPOSED SWALE (WITH GEOSYNTHETICS PRE-SEEDED ECC-2)
1.4m MAX DEPTH, 0.5m BASE WIDTH
1:3 SIDE SLOPES
 - HEADWALL
 - FOUL WATER STORAGE TANKS AS PER SSG DCG D5.5

PRELIMINARY
DRAWING/DESIGN IS STILL 'IN DEVELOPMENT'
YOU ARE ADVISED TO MAKE DUE ALLOWANCE

P01	FIRST ISSUE	18.11.2025	RUM	COH
Rev	Description	Date	By	App'd

paulbasham
associates

Paul Basham Associates Ltd
The Botley, Cams Hall Estate, Fareham, PO16 8UT
01329 711 000
info@paulbashamassociates.com www.paulbashamassociates.com

Client

BLOOR HOMES

Project Name
**LAND AT NEW FARM
MELKSHAM, WILTSHIRE**

Title
**DRAINAGE LAYOUT
SHEET 3 OF 3**

Project Phase PRELIMINARY			
Date Created 1.11.2025	Drawn By RU	Approved By COH	Suitability Code -
BA Project Number 027.5014		Scale 1:500	(AT A1)
BA Drawing No: 027.5014-0512		Revision P01	