



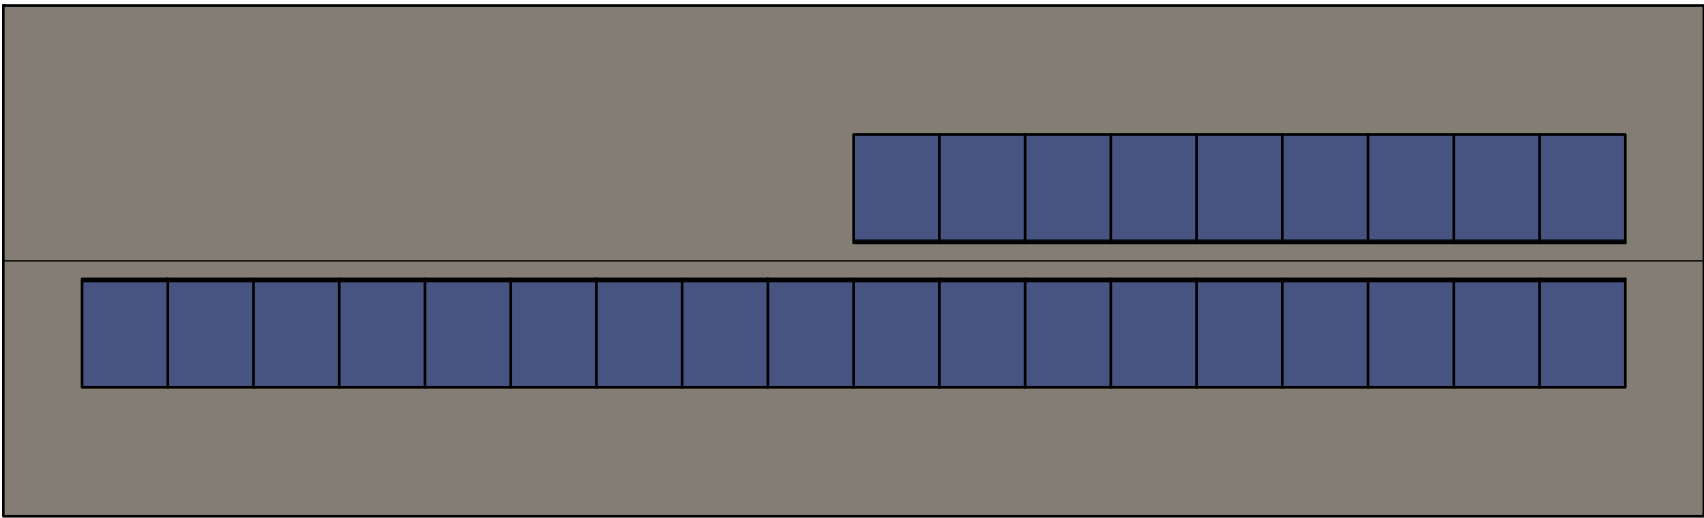


ROOF PLAN

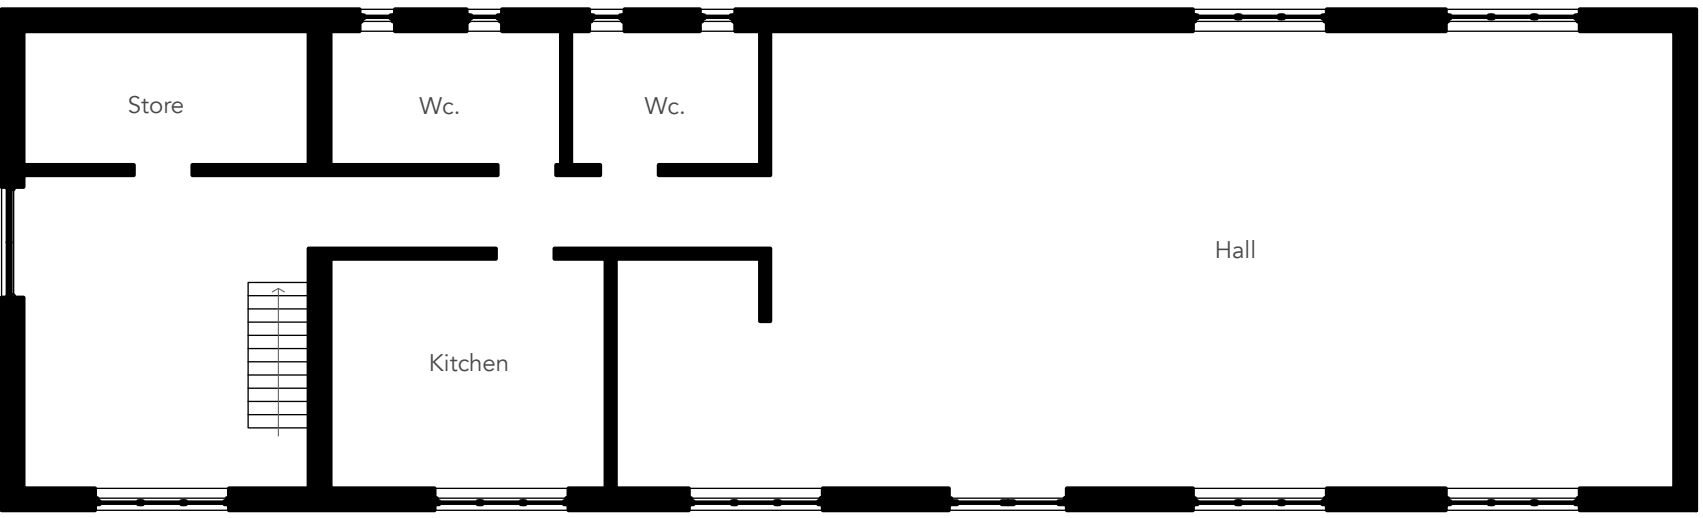


GROUND FLOOR PLAN




SOUTH ELEVATION

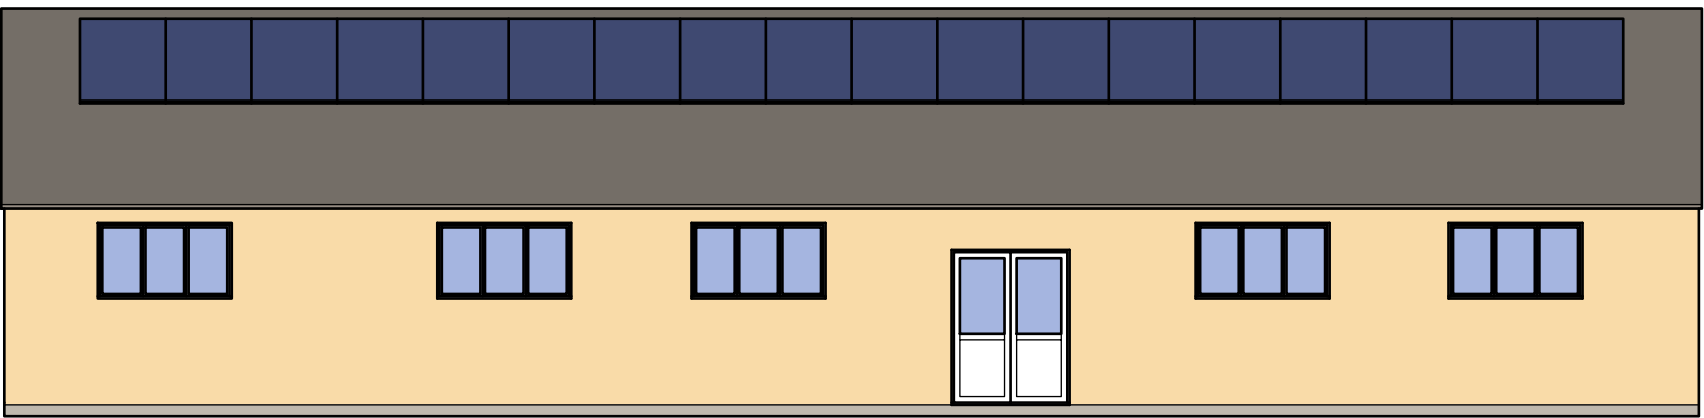

EAST ELEVATION

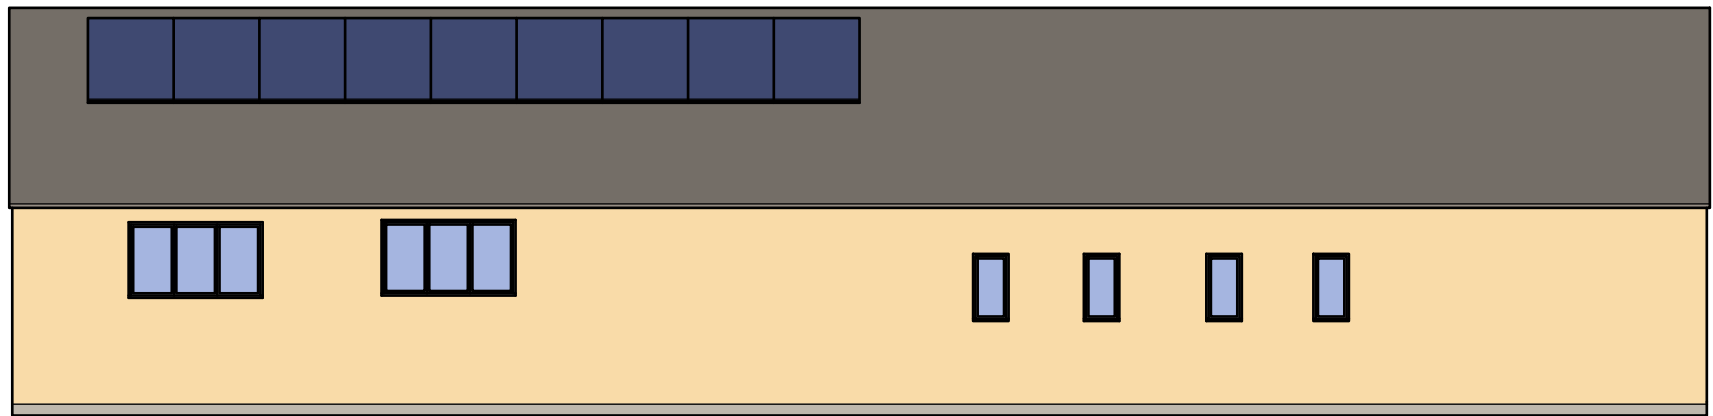

WEST ELEVATION

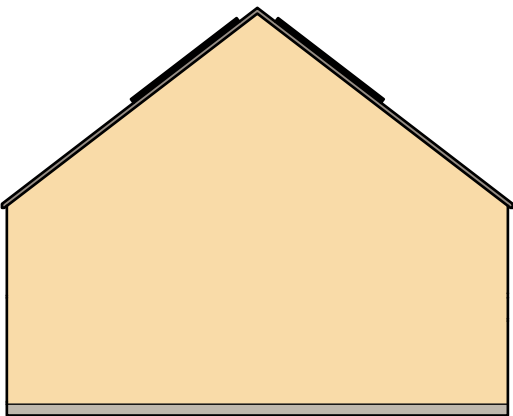

NORTH ELEVATION

PROPOSED WORKS

- Install 18no. 1134x1762mm solar PV panels on east facing roof and 9no. 1134x1762mm solar PV panels on west facing roof
- See submitted PDF 'Solar Panel Details' for specifications

0 scale 1 : 100 10m

|   |                                                    |
|---|----------------------------------------------------|
| all dimensions to be confirmed on site<br>all works to be carried out in accordance with current Building Regulations<br>drawings and design copyright of SE Architecture and may not be copied, altered or reproduced without authority |                                                    |
| project:   | Scout Hut, Sherston<br>SN16 0NP                    |
| drawing:   | 3 : Proposed Plans and Elevations<br>1 : 100 on A2 |
| January 2026   |                                                    |
| SE Architecture<br>07814 685519<br>www.se-architecture.co.uk   |                                                    |