





EXISTING FRONT ELEVATION




EXISTING REAR ELEVATION

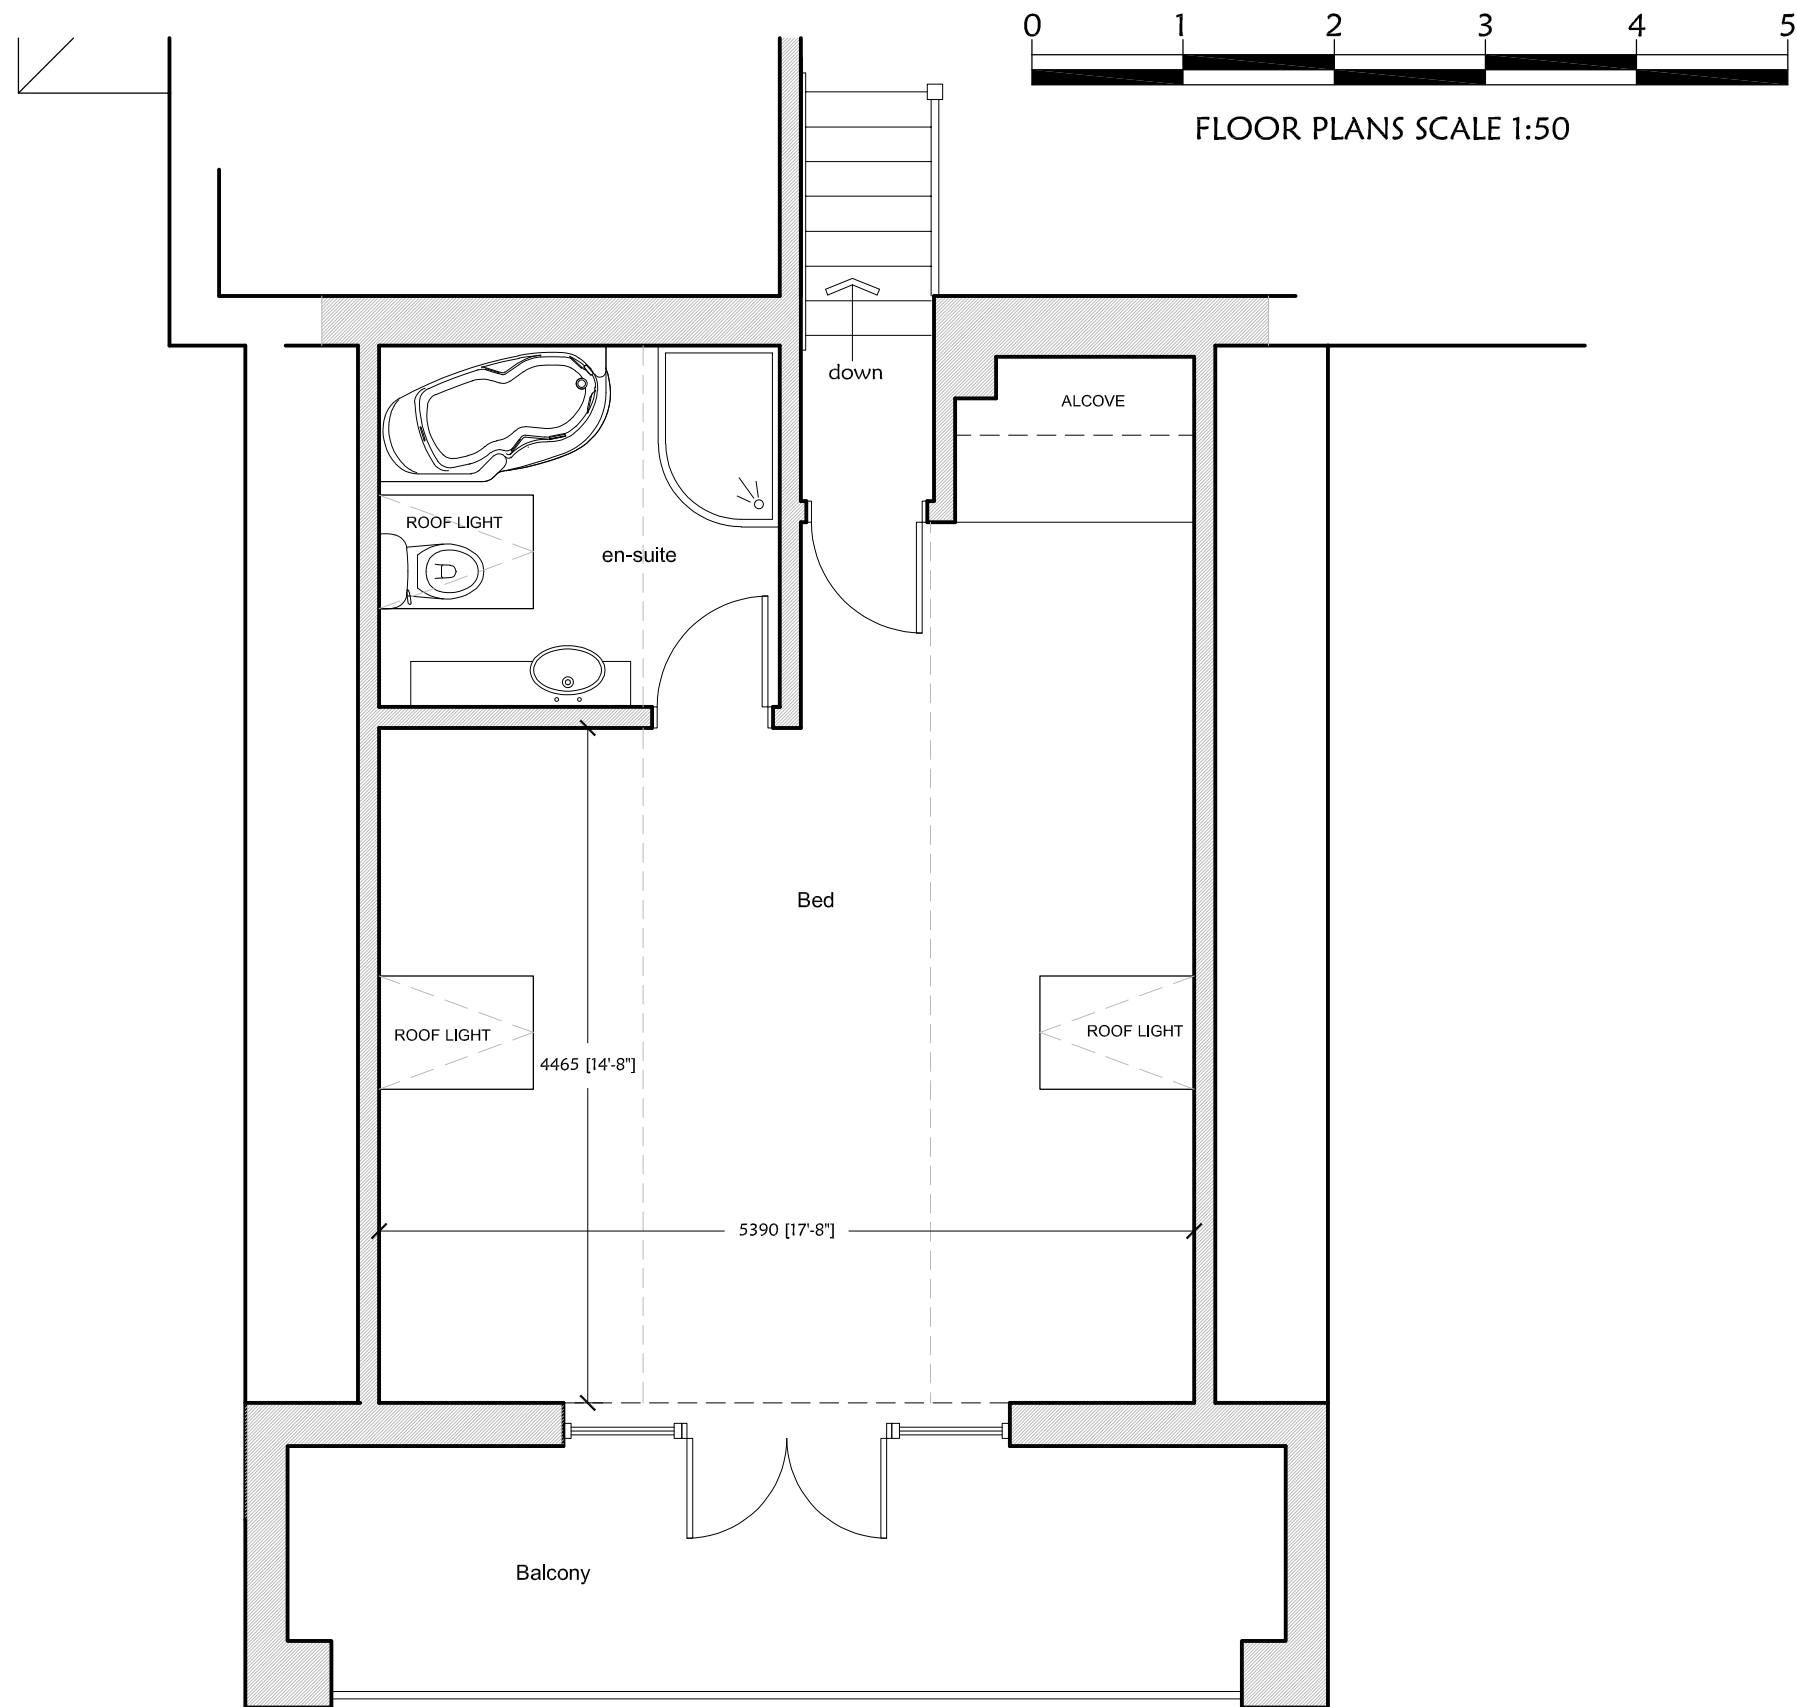

EXISTING FIRST FLOOR PLAN

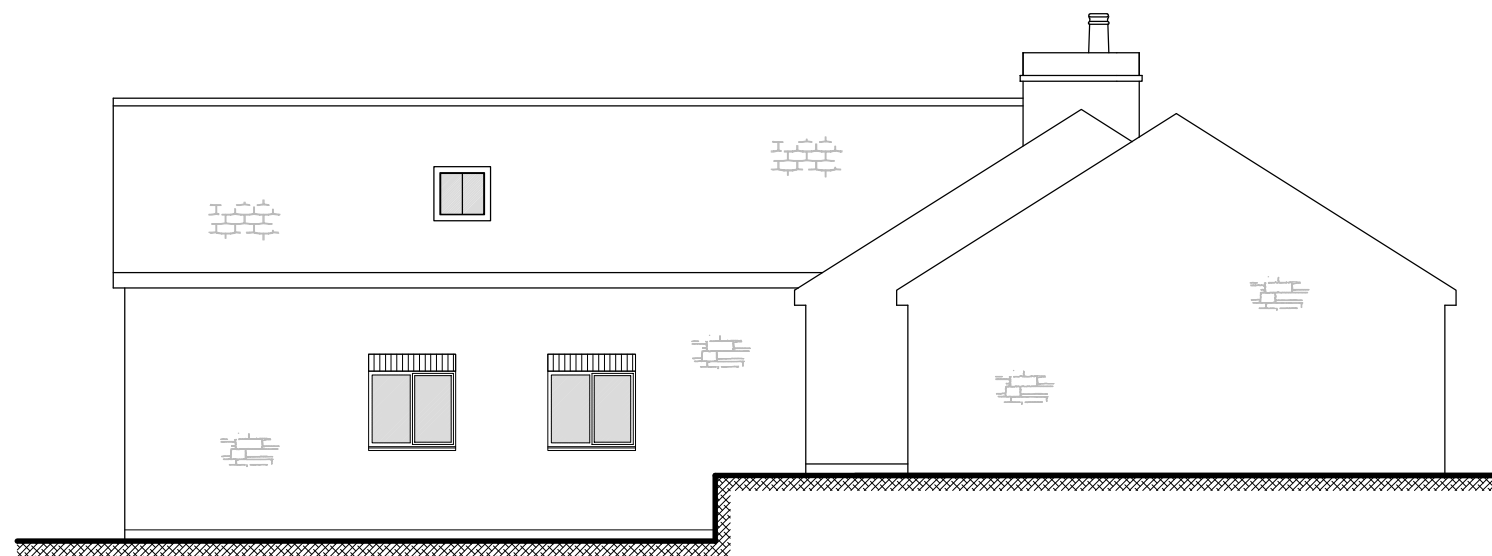

EXISTING SIDE ELEVATION

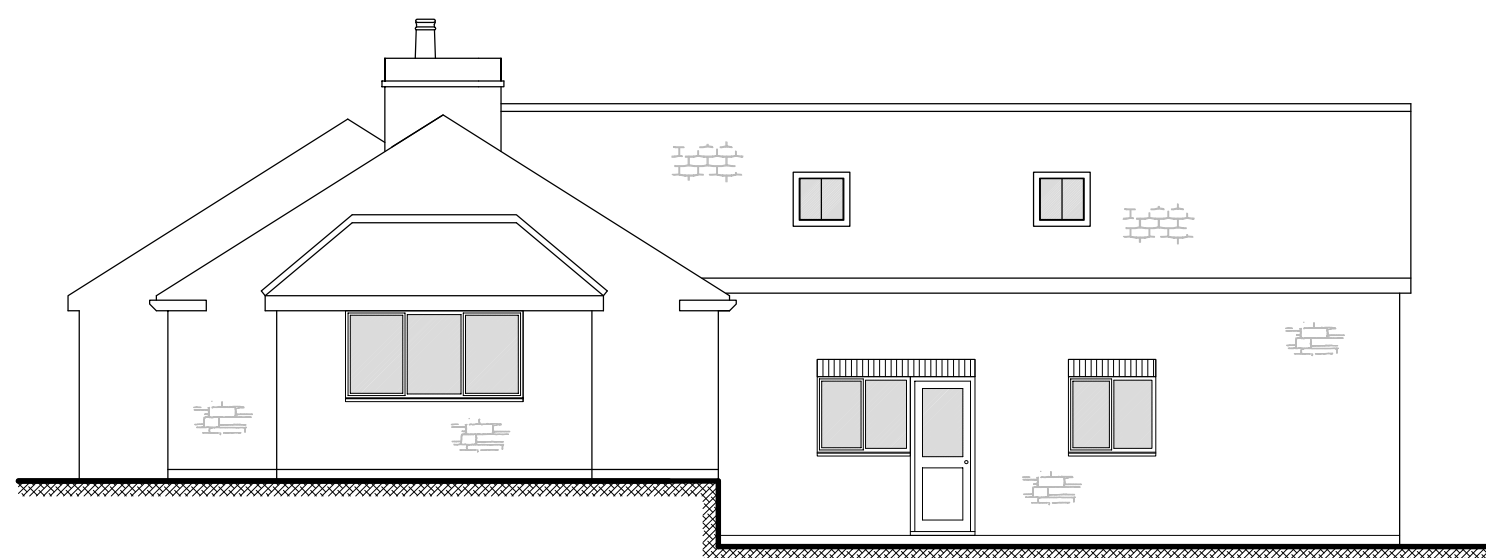

EXISTING SIDE ELEVATION

Project:

THREE PARISHES
SEMLEY

Drawing Title:

EXISTING FIRST FLOOR PLAN
AND ELEVATIONS

Client:

MR AND MRS WOOD

Singleton Design

32 Castle Street, Newtown
Tisbury, Wiltshire, SP3 6SN

Tel. 01747 445045
e: singleton.design@btinternet.com

Scale: 1:50, 1:100 @ A2

Drg No: P946/04 Rev: