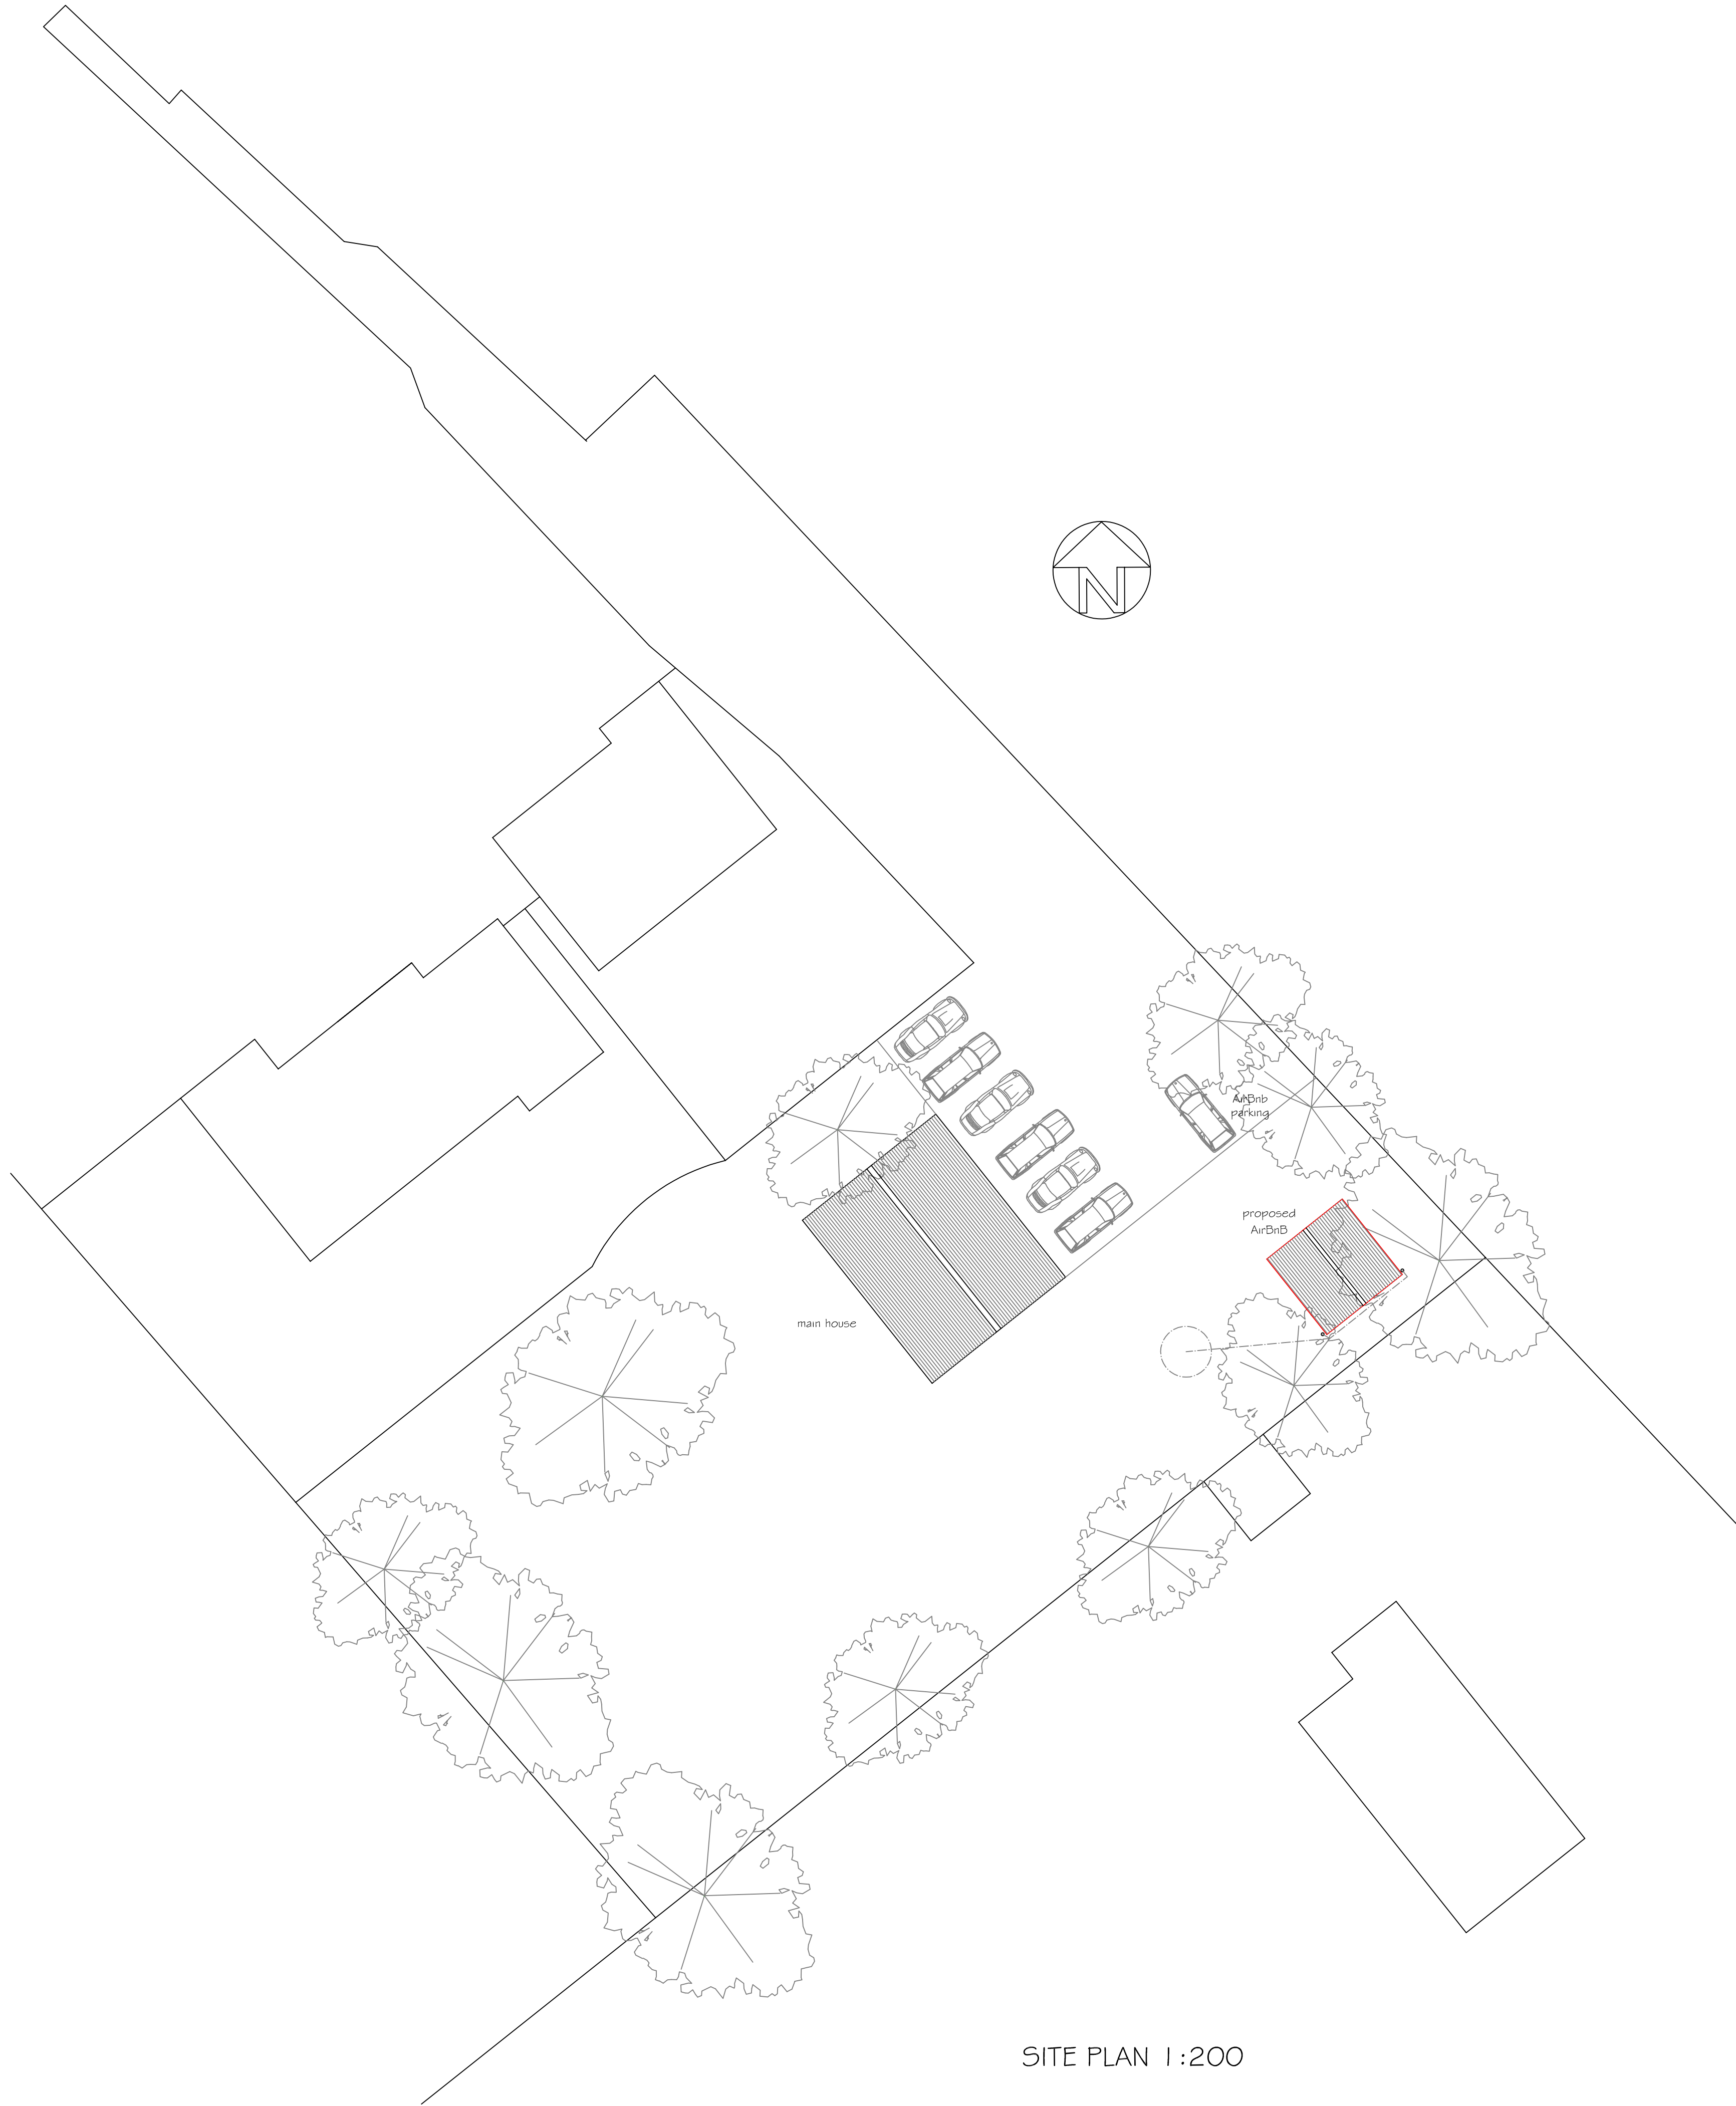


SITE PLAN 1:200

SJF PLANNING & DESIGN SERVICE 01225 782078 simonnearthebell@gmail.com		
PROPOSED DWELLING		
CLIENT MR & MRS D SHEPHERD		
LOCATION OIKOS 35 HILPERTON ROAD TROWBRIDGE BA1 4 7JD		
TITLE PROPOSED SITE PLAN		
DRG NO	ISSUE	DATE
2544-2	1	DEC 2025