

 
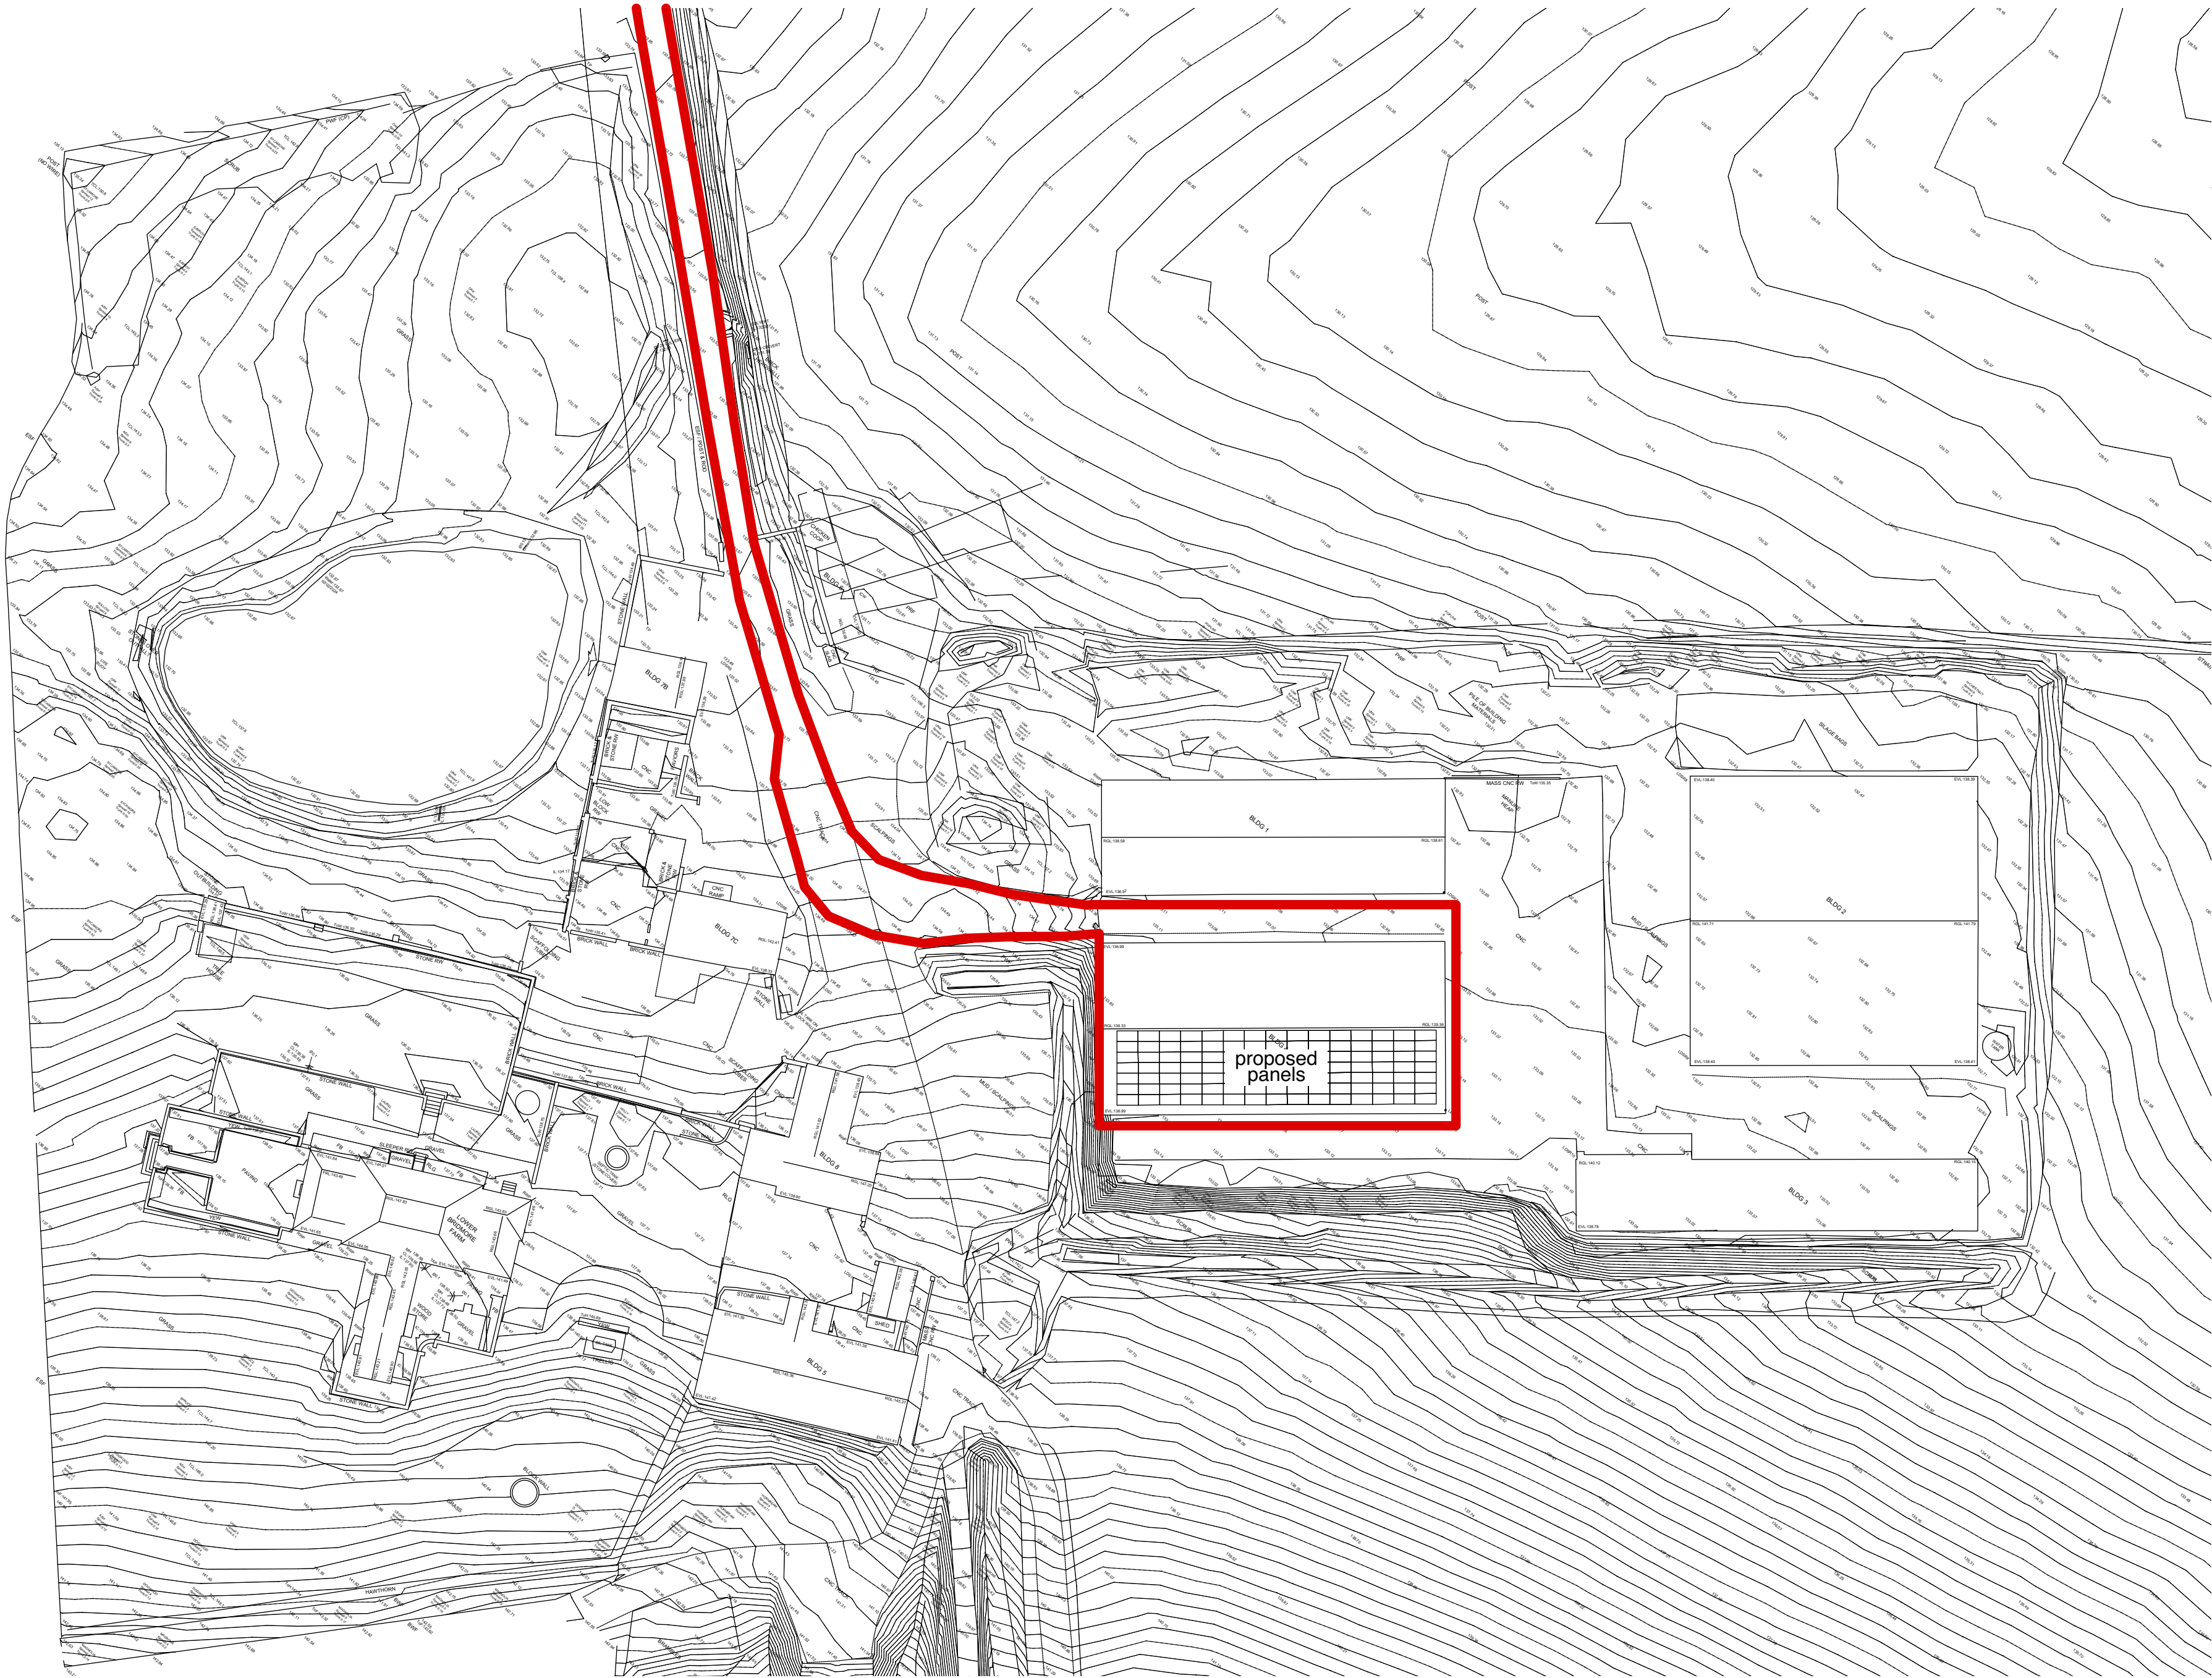


LOWER BRIDMORE FARM,
BERWICK ST JOHN




Solar PV / Farm Building 2 - Site Plan (Scale 1:500 @ A1):

 

Solar PV / Farm Building 2 - Location Map (Scale 1:1250 @ A1):

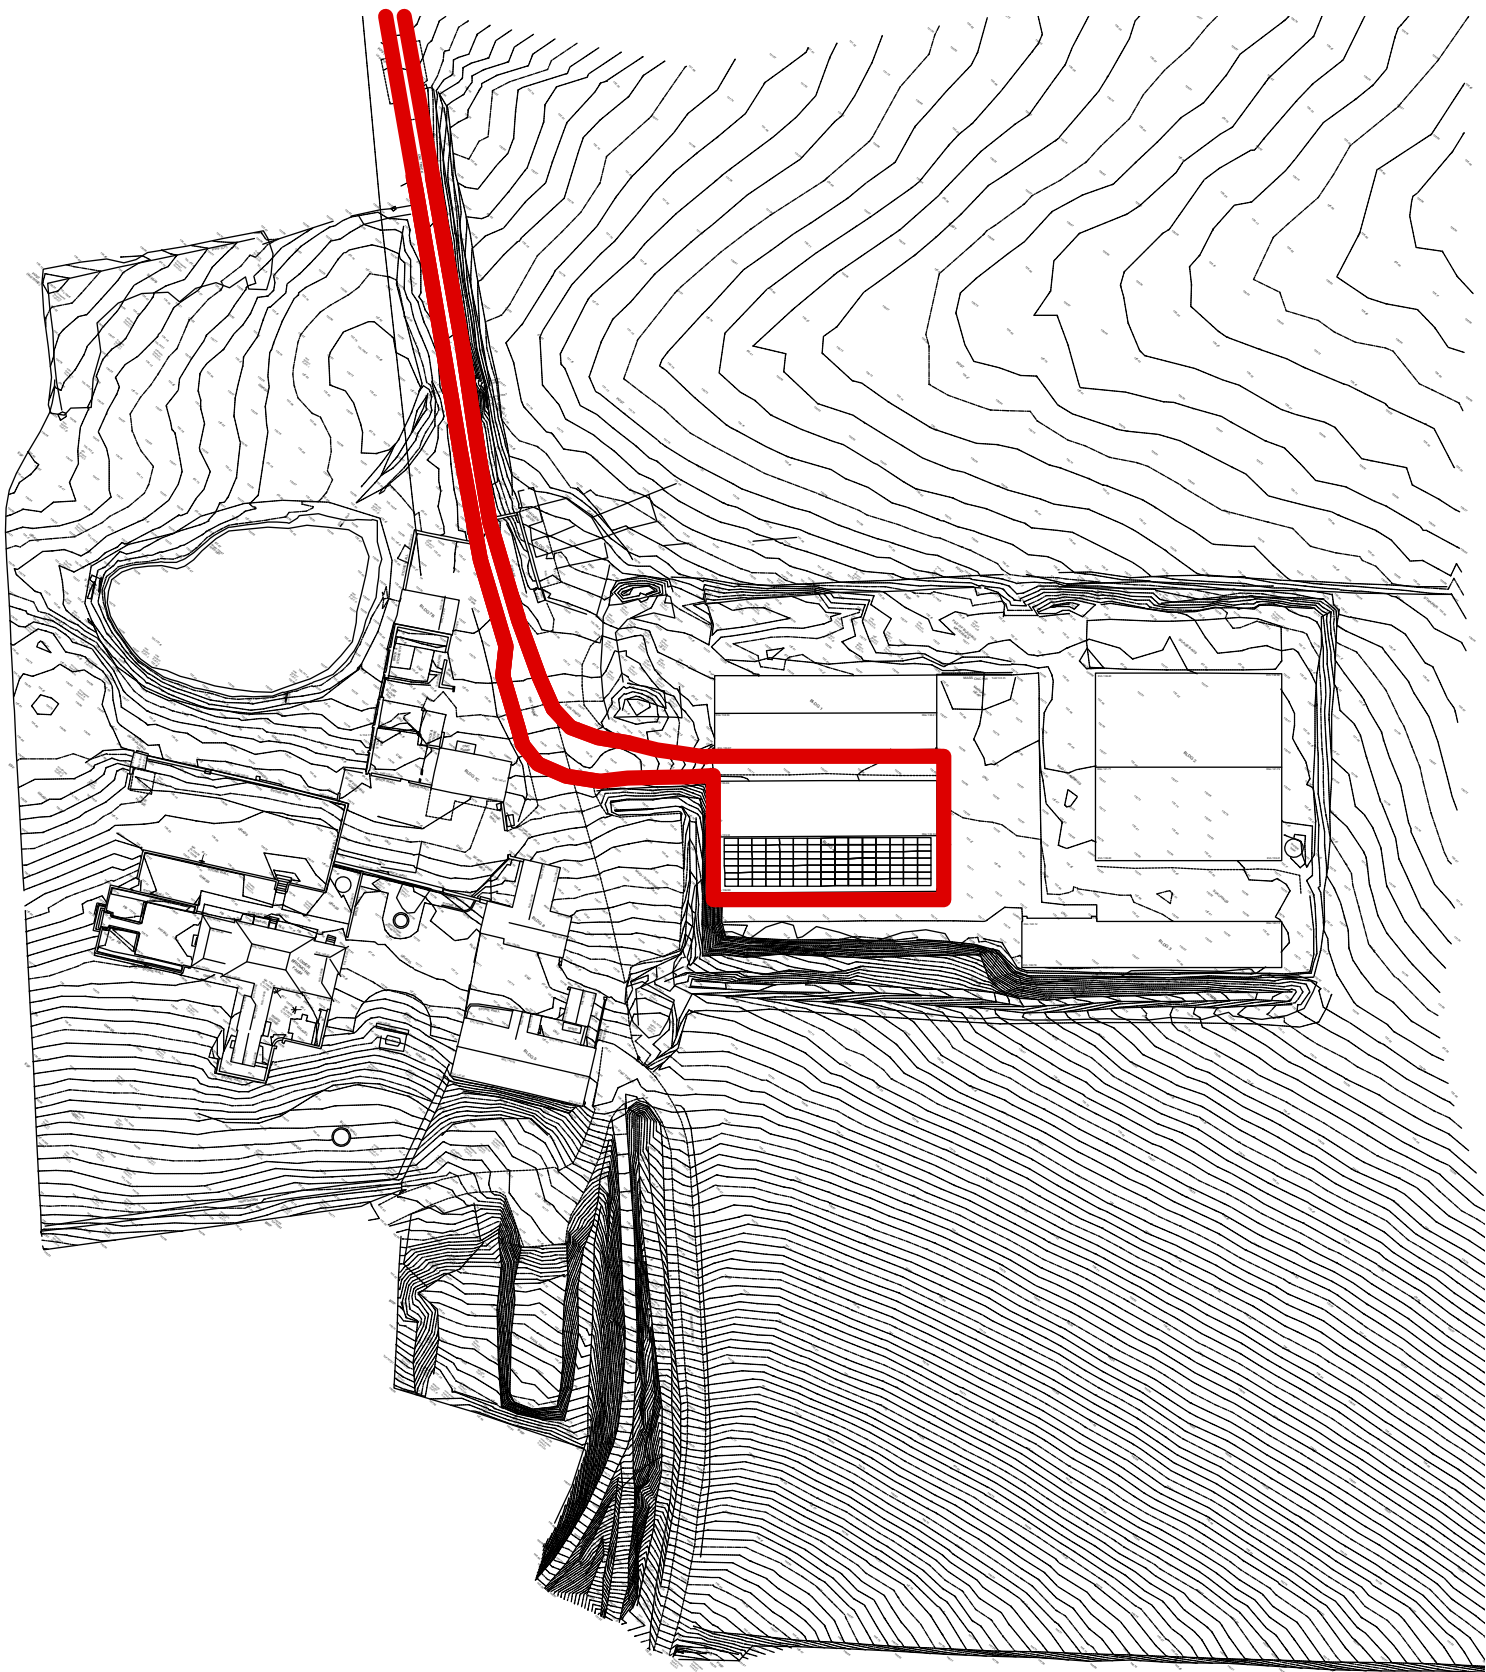

Solar PV / Farm Building 2 - Location Map (Scale 1:2500 @ A1):

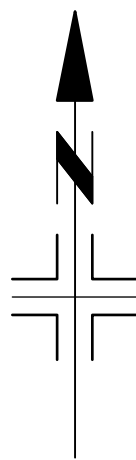 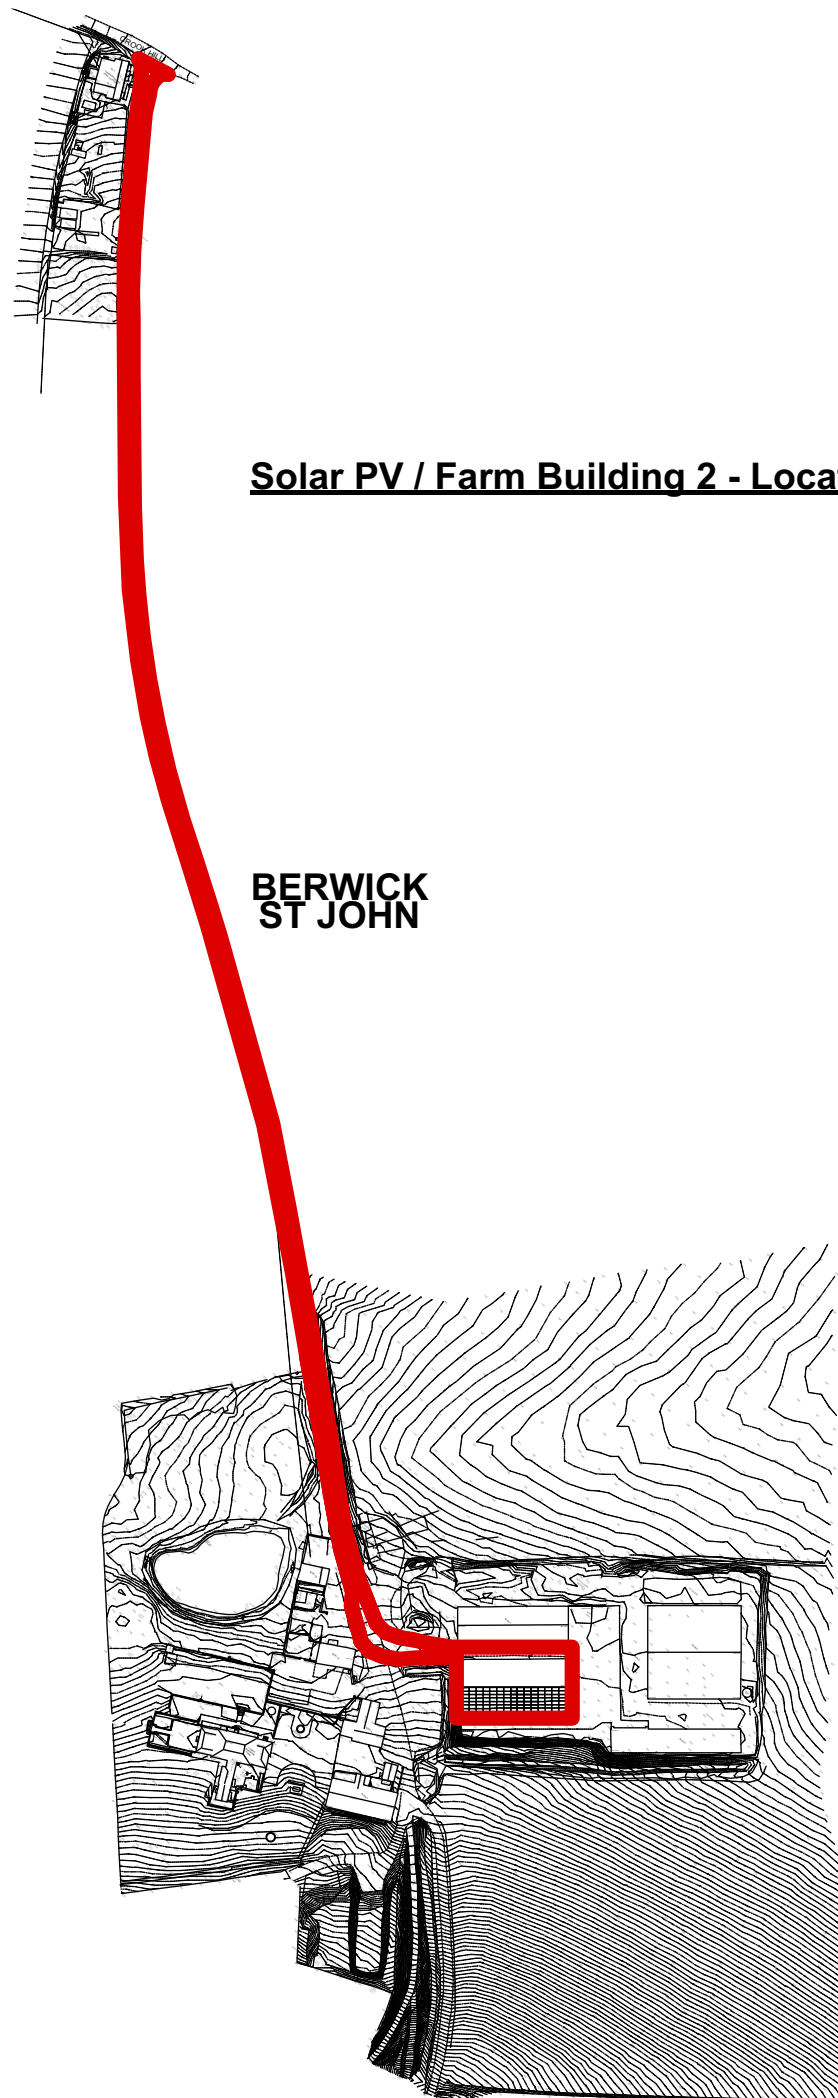

DETAILS:

Proposed 105 x Solar PhotoVoltaic panels to be installed to roof of existing agricultural barn.

Please see appended specification of the individual panels from the supplier and manufacturer for further details.

The proposed Solar PV panels:

- Will not be visible from the highway
- Will not protrude more than 200mm from the roof slope
- Will be set back at least 1m from the roof edge
- Will not exceed 1MW in total capacity
- Will not be installed on listed buildings or curtilage listed buildings

THESE DRAWINGS ARE FOR PLANNING PURPOSES ONLY. ALL MEASUREMENTS MUST BE CHECKED ON SITE. THESE DRAWINGS ARE NOT FOR CONSTRUCTION



TFH REEVE

ARCHITECTURAL DESIGN · CONSULTANCY
SURVEYS · RESTORATION
CONSERVATION EXPERTISE

Tel: 01747 828677

DONHEAD MILL
DONHEAD ST ANDREW
SHAFTESBURY
DORSET SP7 9EP

FAX: 01747 829205
e-mail: mail@dalbyreeve.co.uk

CLIENT: Mr & Mrs I Marris
JOB: Lower Bridmore Farm, Berwick St John, Wiltshire
DWG: Solar PV Farm Building 2 - Site Plan and Location Map

SCALE: as shown
DATE: 06/2025
DRAWN: TFR
CHECKED: TFR
DWG N°: 1515/37C