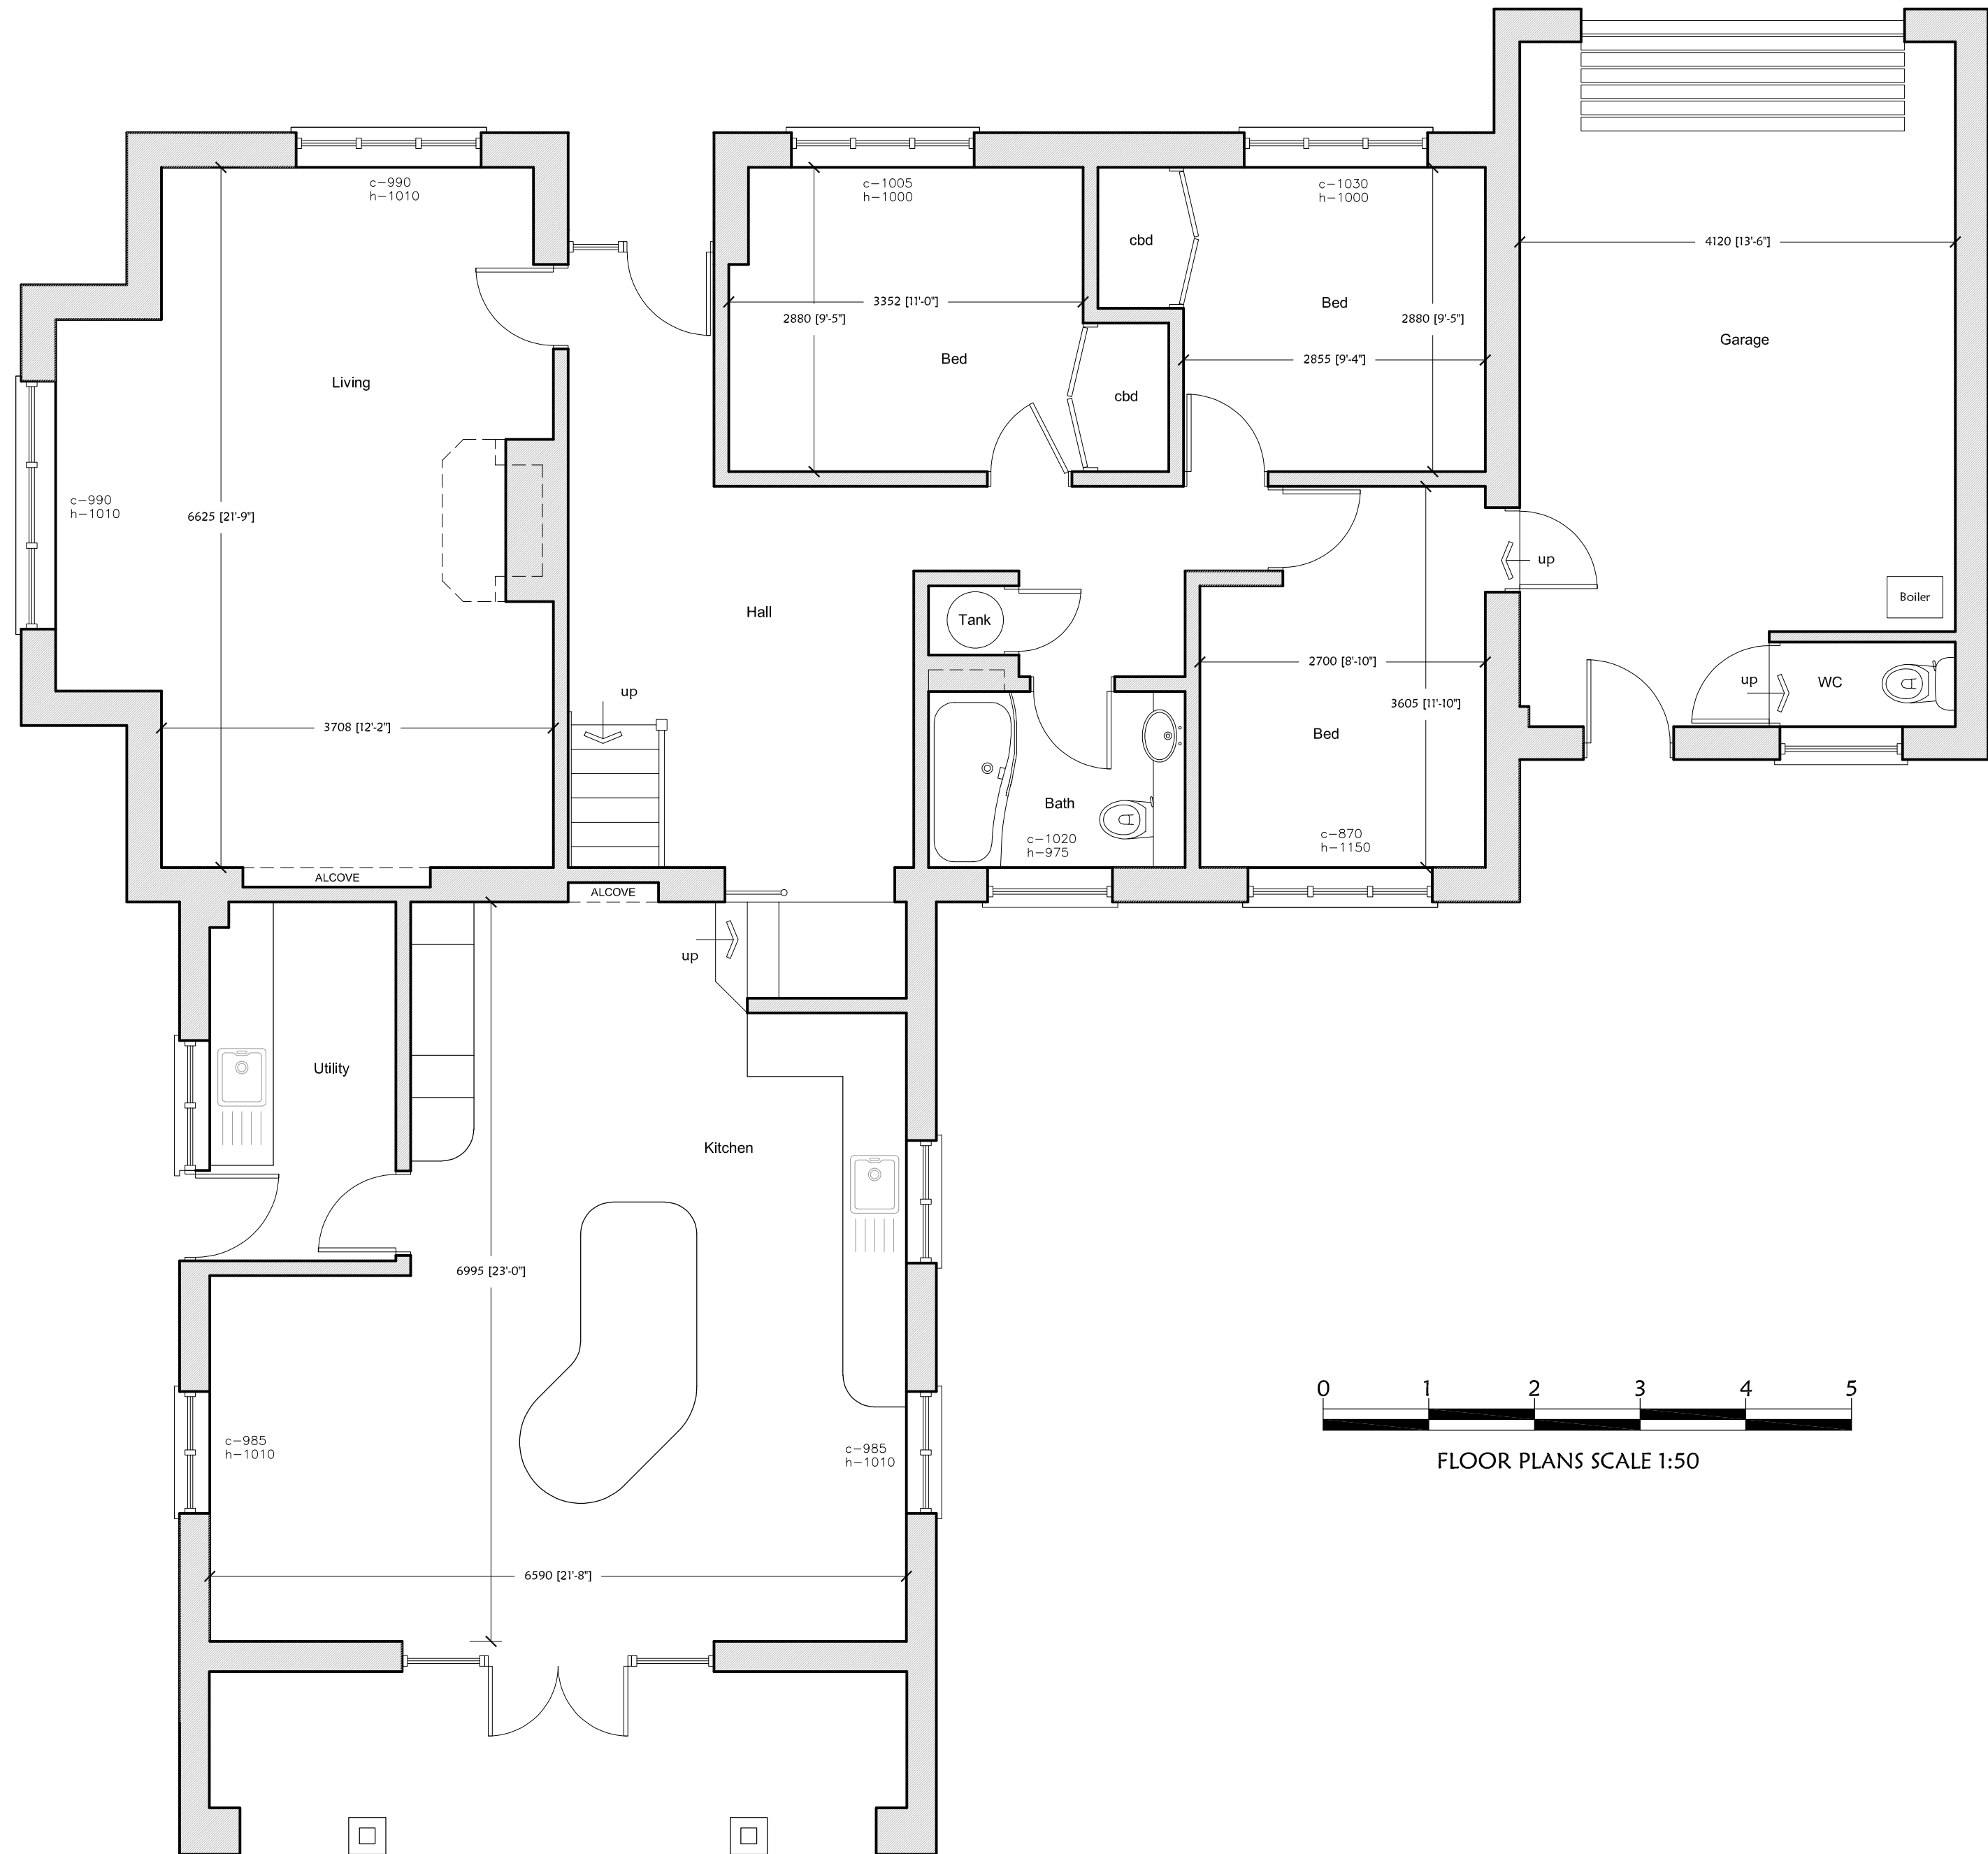


Project:	THREE PARISHES SEMLEY
Drawing Title:	EXISTING GROUND FLOOR PLAN
Client:	MR AND MRS WOOD
Singleton Design	
32 Castle Street, Newtown Tisbury, Wiltshire, SP3 6SN	
Tel. 01747 445045 e: singleton.design@btinternet.com	
Scale:	1:50 @ A2
Drg No:	P946/03
Rev:	