



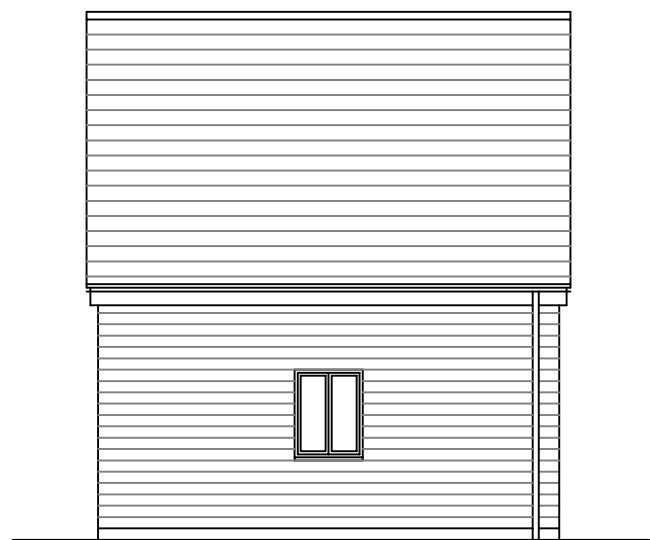

PROPOSED FRONT ELEVATION 1:100

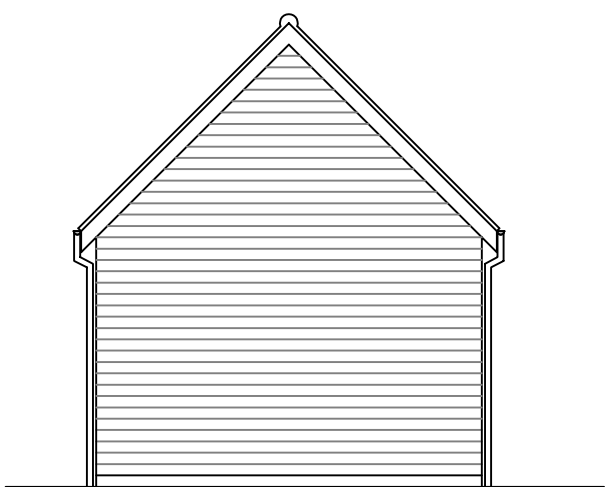


PROPOSED SIDE ELEVATION 1:100




PROPOSED REAR ELEVATION 1:100




PROPOSED END ELEVATION 1:100

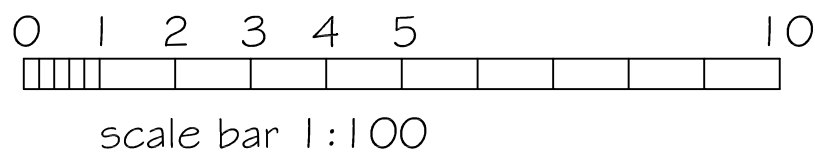


scale bar 1:100

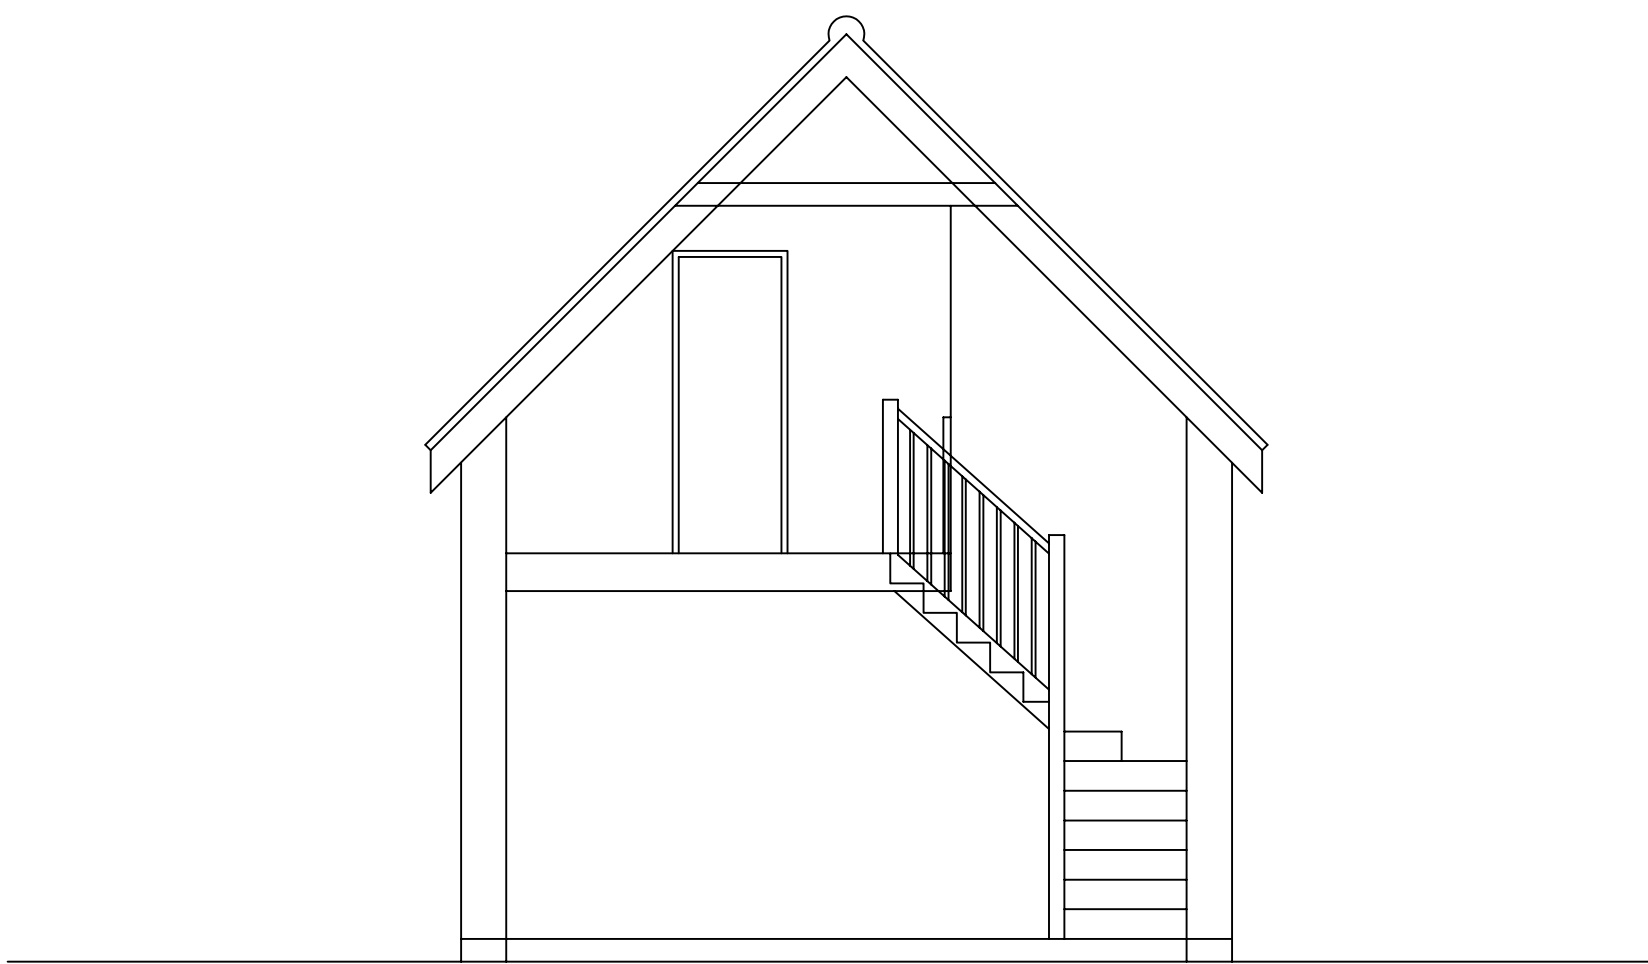


PROPOSED SECTION 1:50

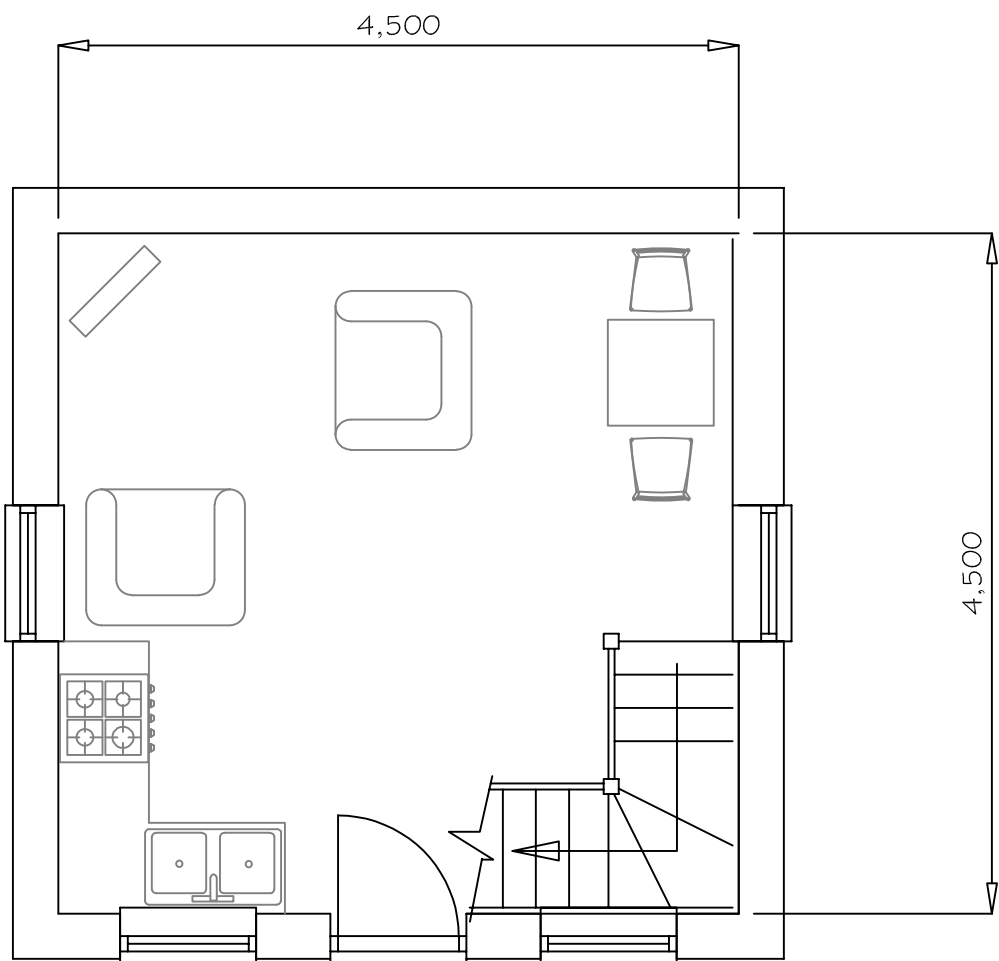

PROPOSED GROUND FLOOR PLAN 1:50

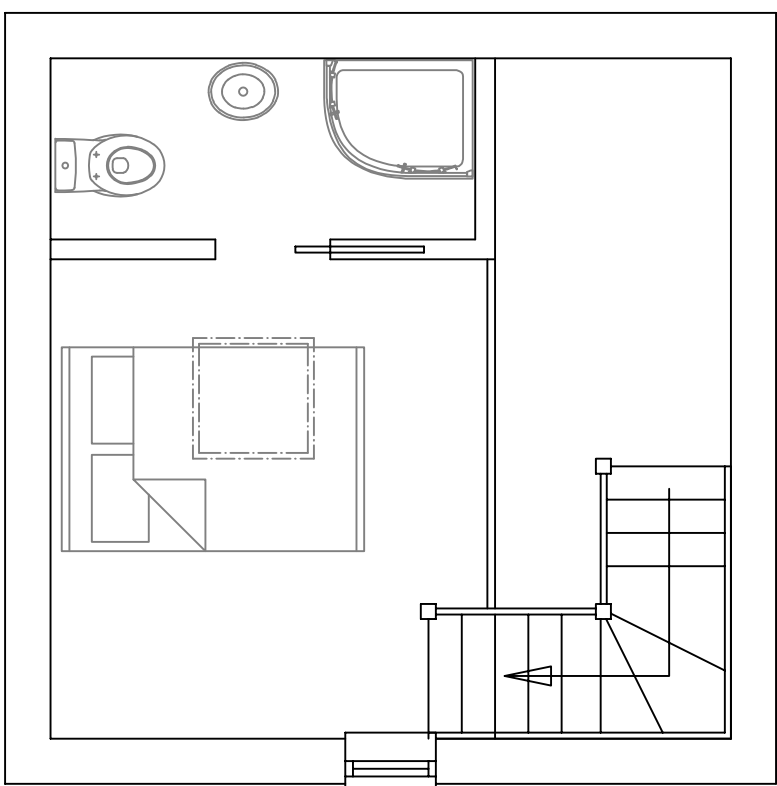

PROPOSED FIRST FLOOR PLAN 1:50

 

scale bar 1:50

SJF PLANNING
& DESIGN SERVICE

01225 782078 simonnearthebell@gmail.com

PROPOSED DWELLING

CLIENT MR & MRS D SHEPHERD

LOCATION OIKOS
35 HILPERTON ROAD
TROWBRIDGE
BA1 4 7JD

TITLE PROPOSED PLANS

DRG NO	ISSUE	DATE
2544-1	1	DEC 2025