


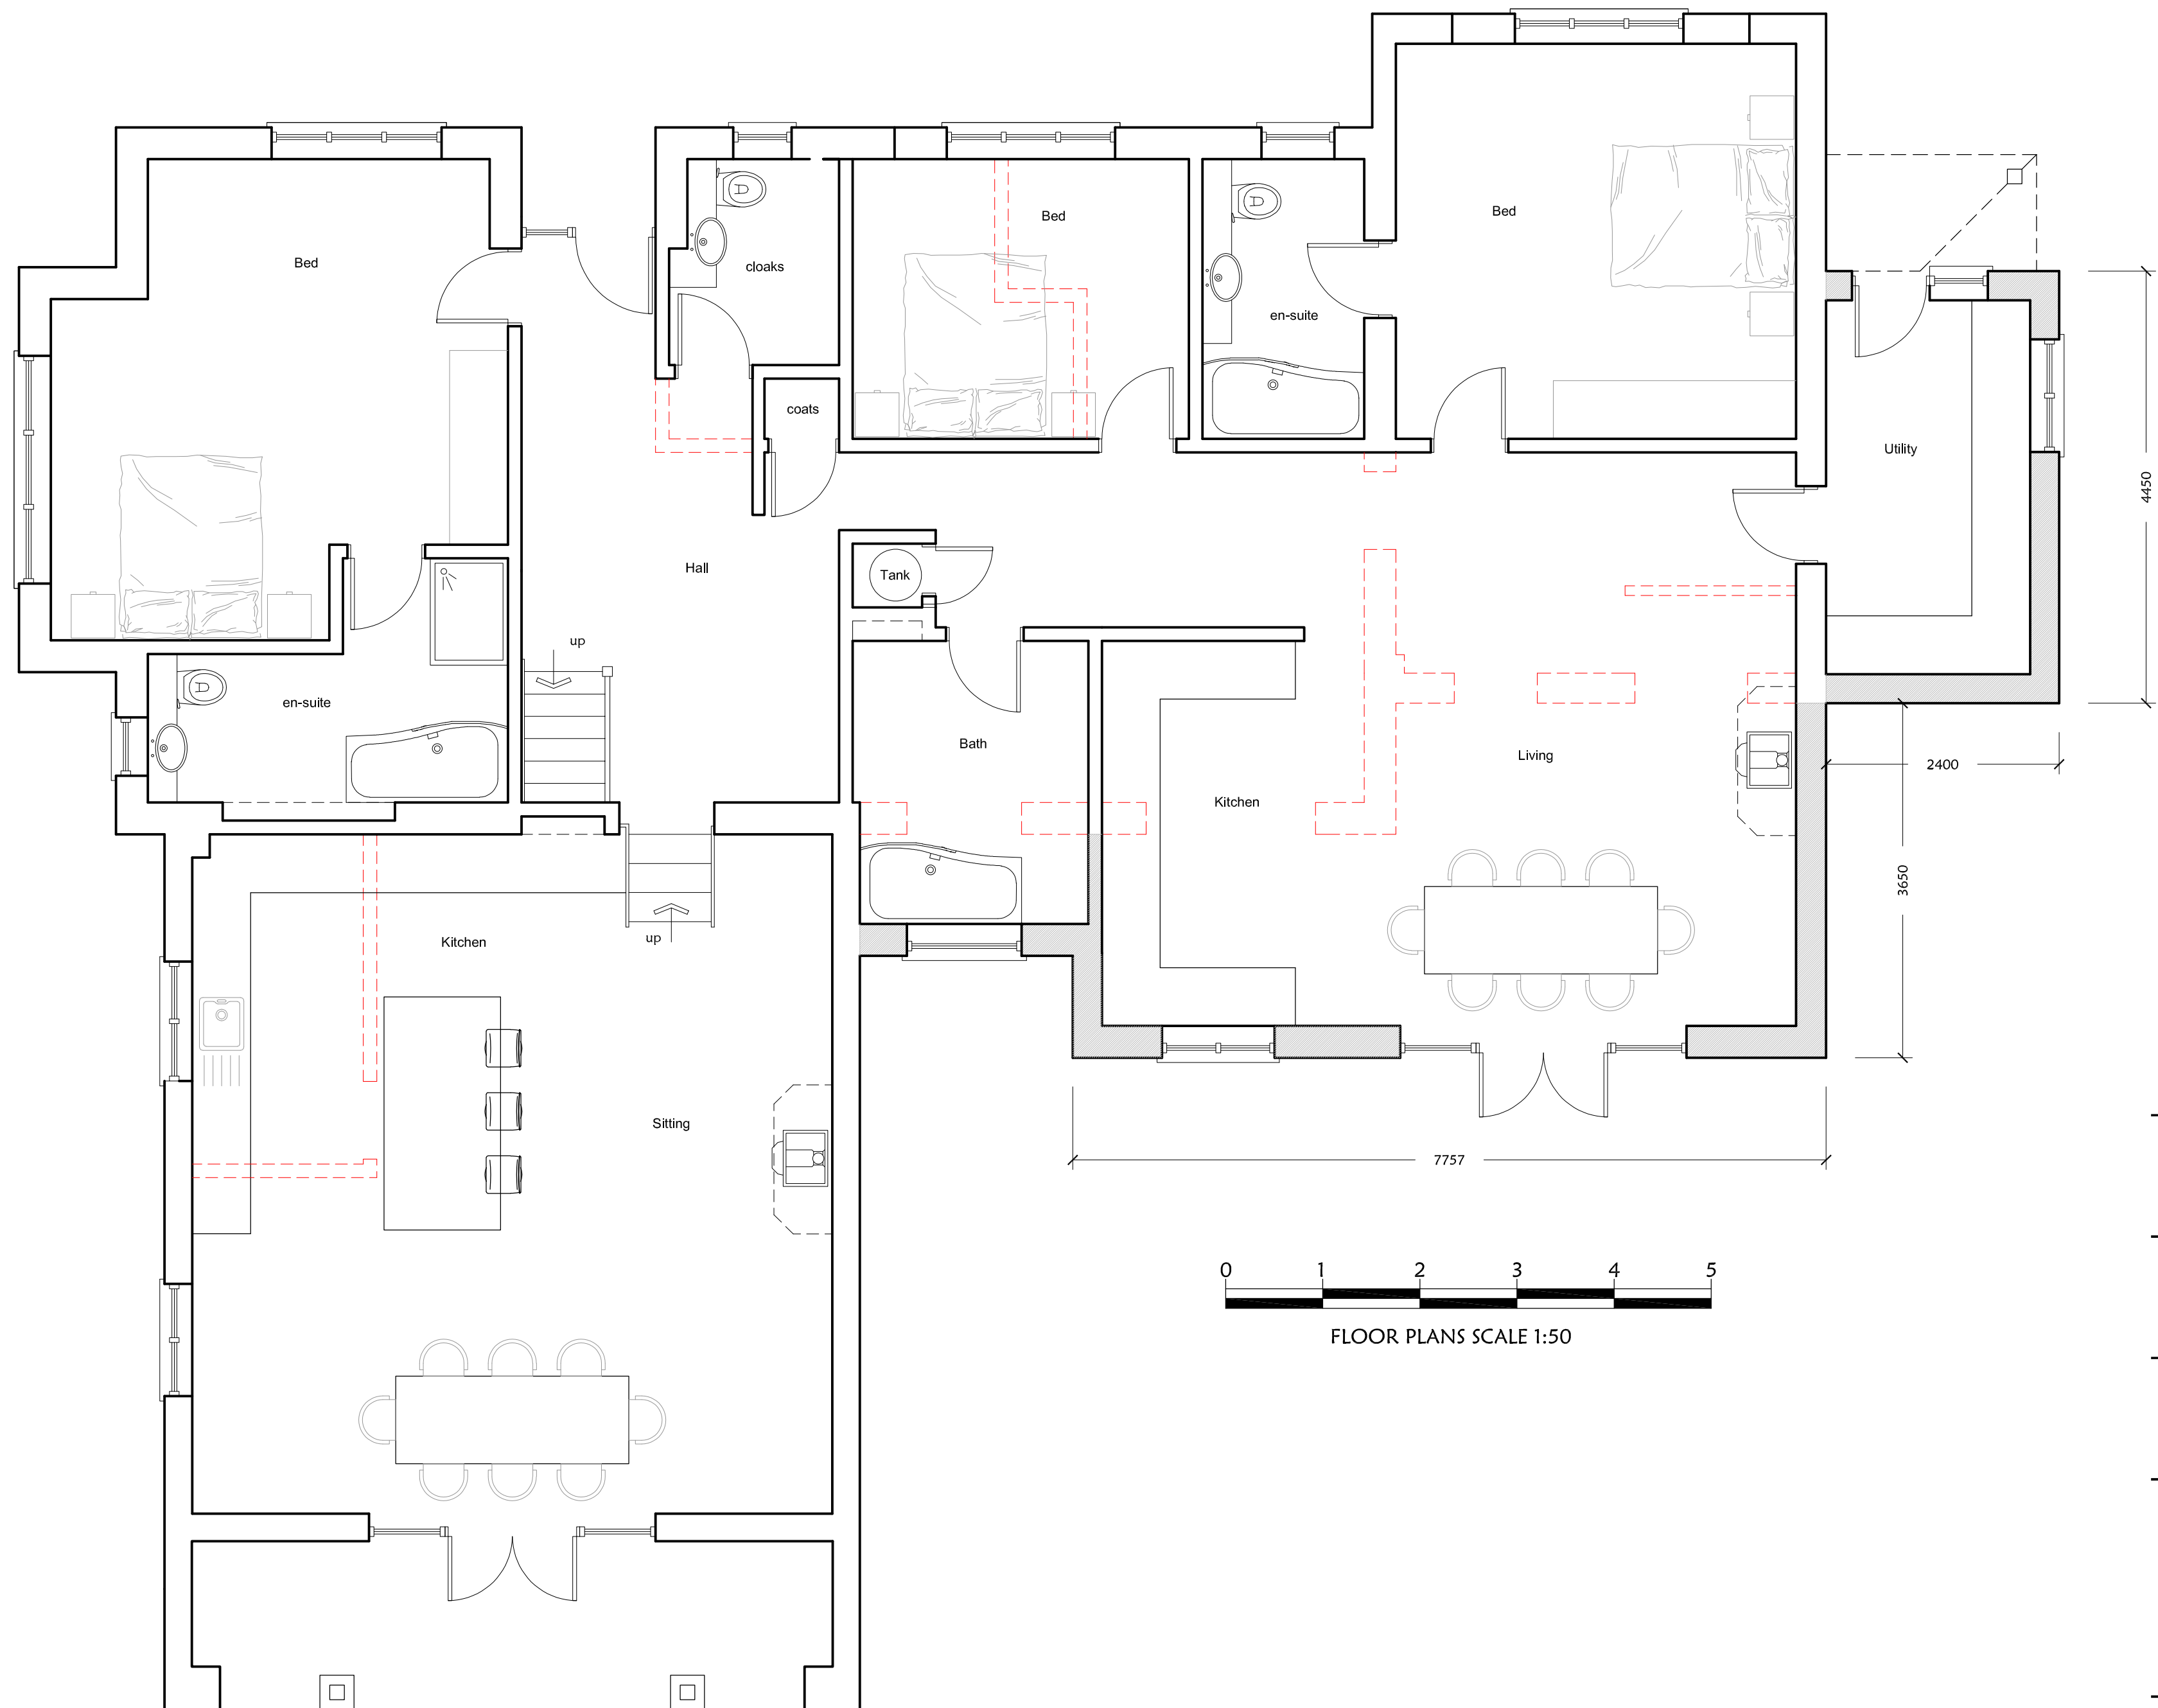

Rev A Layout amended to annexe joined internally with house 12.01.2026

Project:

THREE PARISHES
SEMLEY

Drawing Title:

PROPOSED GROUND FLOOR PLAN

Client:

MR AND MRS WOOD

Singleton Design

32 Castle Street, Newtown
Tisbury, Wiltshire, SP3 6SN

Tel. 01747 445045
e: singleton.design@btinternet.com

Scale: 1:50 @ A2

Drg No: P946/06 Rev: A