




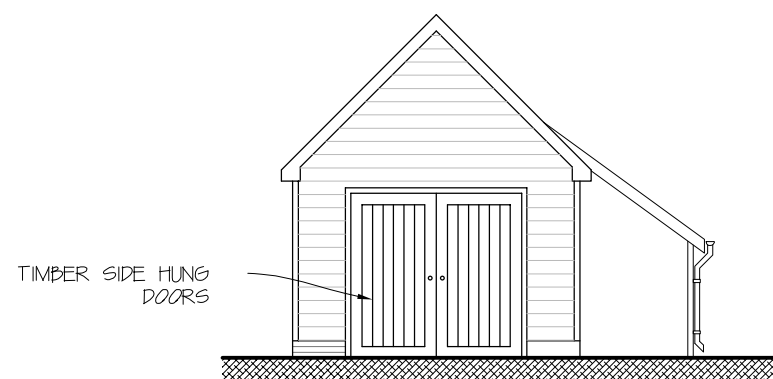


PROPOSED FRONT ELEVATION

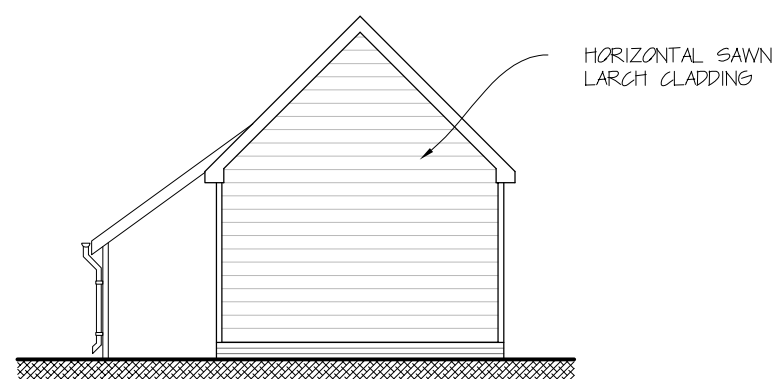


PROPOSED REAR ELEVATION

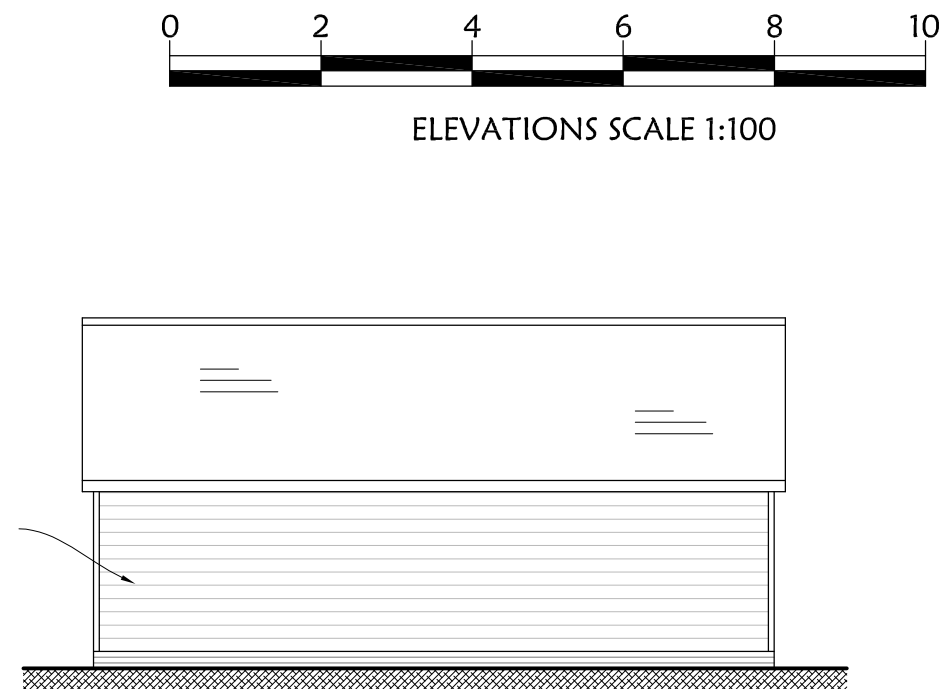

PROPOSED SIDE ELEVATION

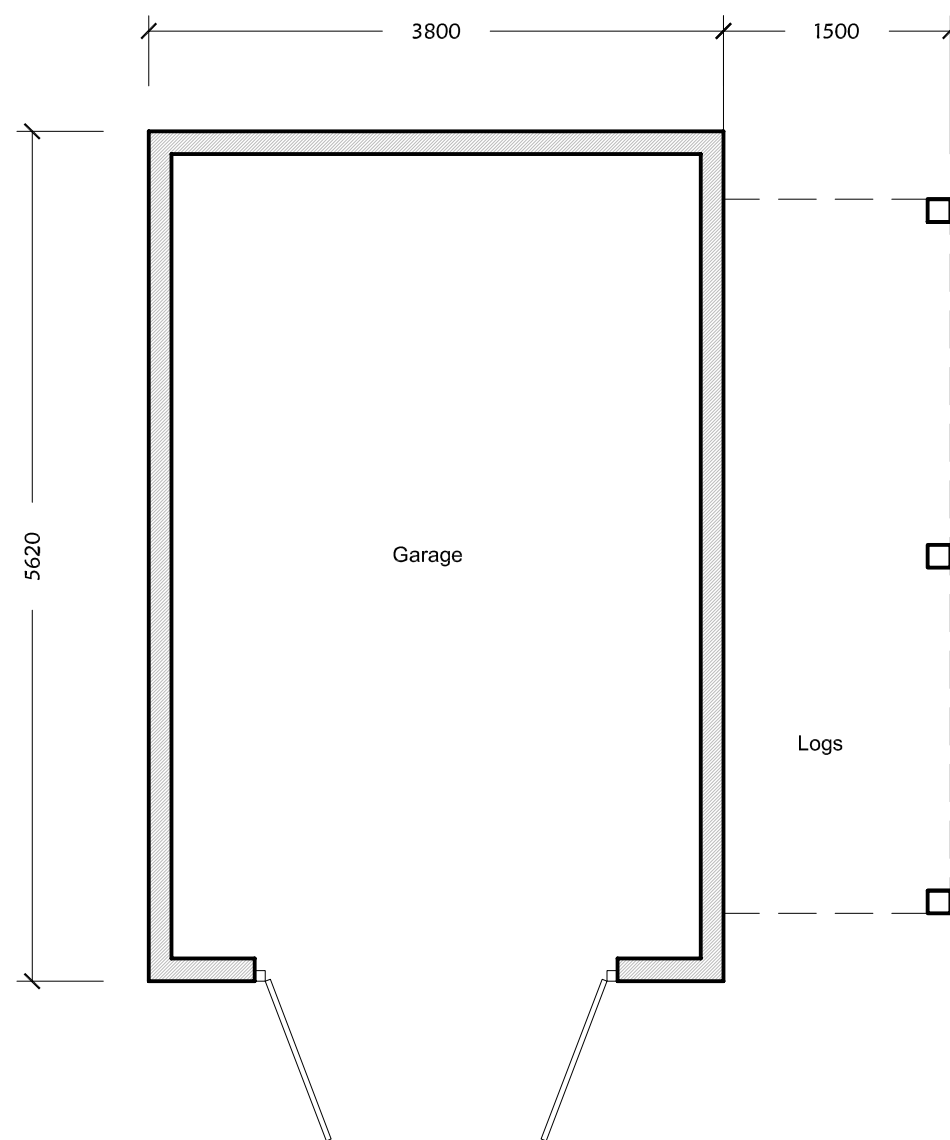

PROPOSED FLOOR PLAN

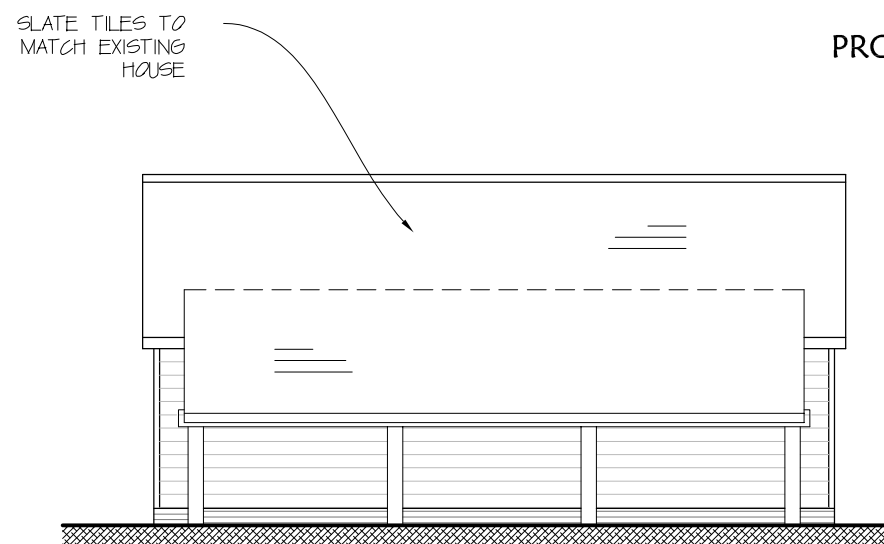

PROPOSED SIDE ELEVATION



FLOOR PLANS SCALE 1:50

Rev A Material notes added 08.10.2025

Project:

THREE PARISHES
SEMLEY

Drawing Title:

PROPOSED GARAGE/LOG STORE
PLANS AND ELEVATIONS

Client:

MR AND MRS WOOD

Singleton Design

32 Castle Street, Newtown
Tisbury, Wiltshire, SP3 6SN

Tel. 01747 445045
e: singleton.design@btinternet.com

Scale: 1:50, 1:100 @ A3

Drg No: P946/08

Rev: A