




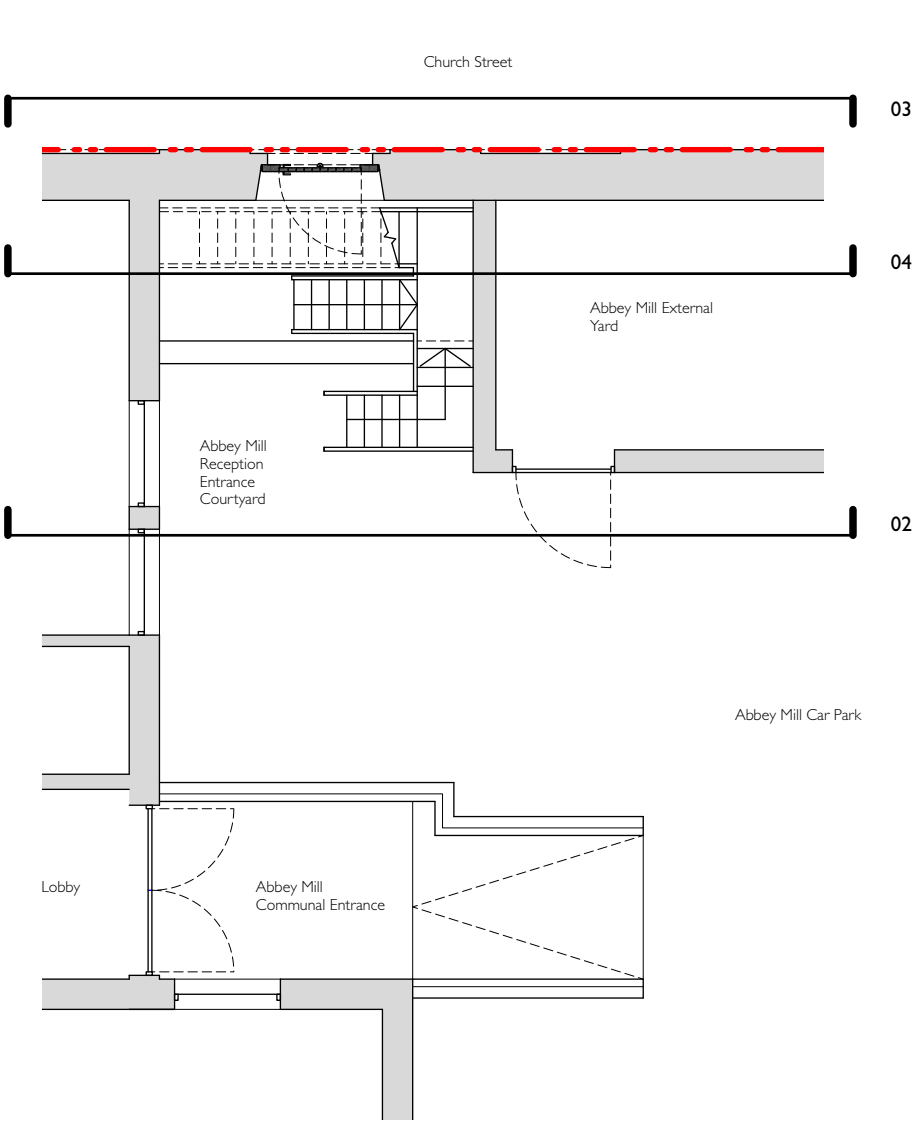


01 - Plan

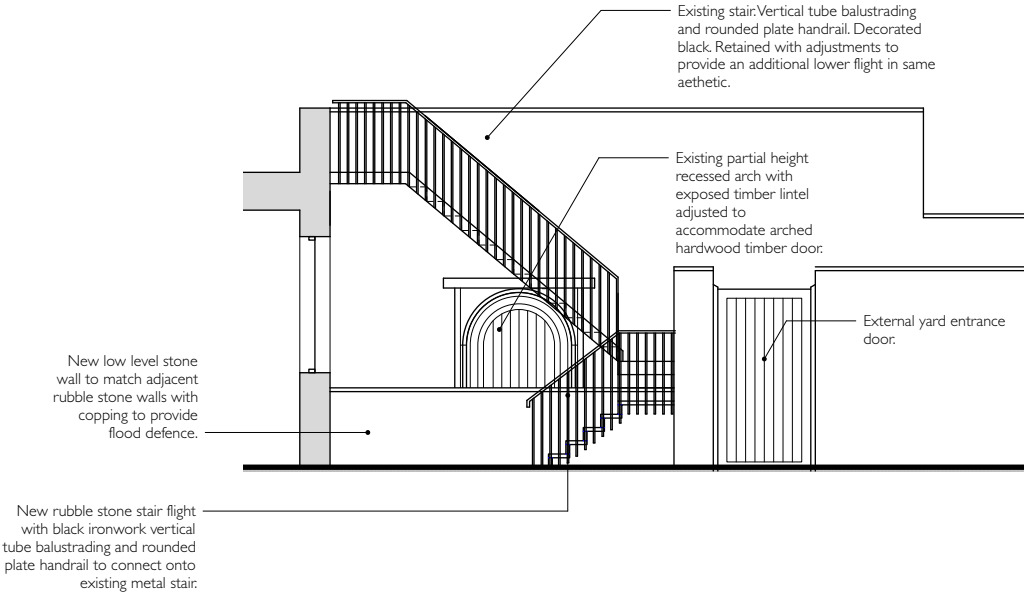


02 - South elevation (Abbey Mill Car Park)

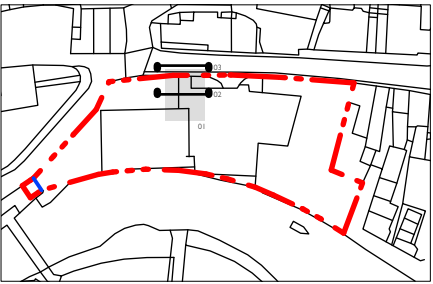

00 - Key

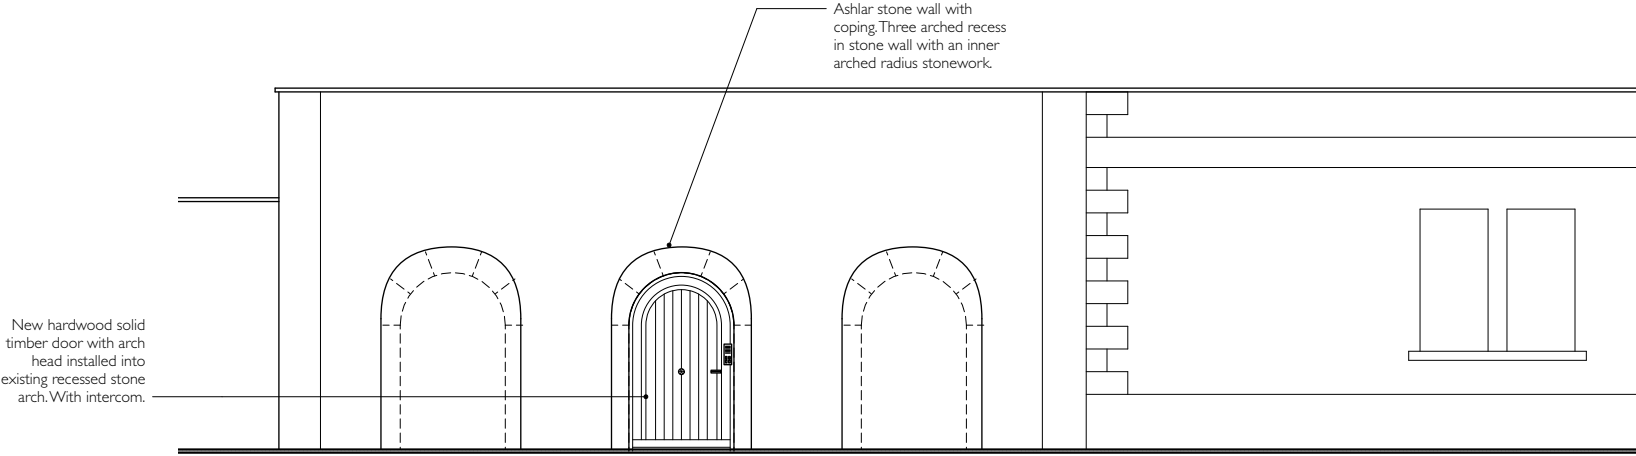

03 - North elevation (Church Street)

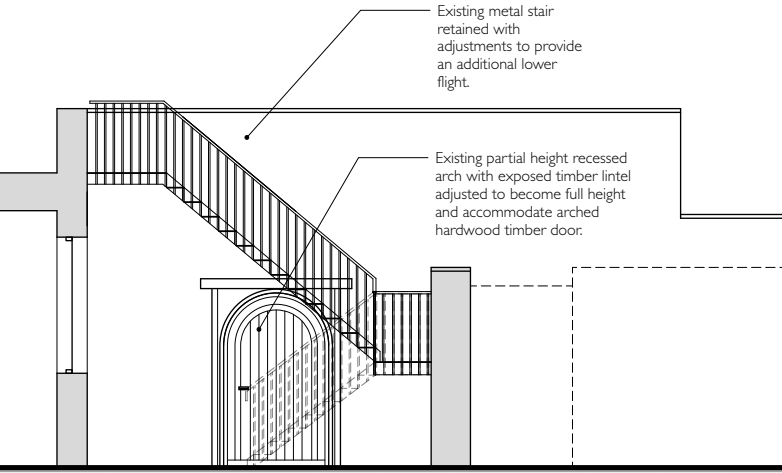

04 - South elevation (Abbey Mill Car Park)

Note; The flood defence design and strategy is by others. OSD take no liability.	DO NOT SCALE OF THIS DRAWING FOR CONSTRUCTION PURPOSES All dimensions in millimetres. All dimensions and conditions are to be checked on site prior to preparing drawings or commencing work. Any discrepancies within these drawings are to be reported to the architect. Any variation or supplementary drawings are to be approved by the architect. Drawing not suitable for construction use. The design of these flood defence design features is by others. Planning drawings here convey others design. OSD take no liability.			OSD T: 07774096388. E: osadlerdesign@outlook.com	
	0 1 2 3 4 5m N			XXXX.P.130 Flood Defence Entrance - Proposed ABBAY MILL	
	REV PI DATE 25/9/18 DESCRIPTION ISSUED FOR PLANNING ONLY			SHEET A3 SCALE 1:100	
	STATUS PLANNING				