






PROPOSED EXTENSIONS & ALTERATIONS: 7 SADLERS MEAD , CHIPPENHAM. FOR MR S. JUGHARD

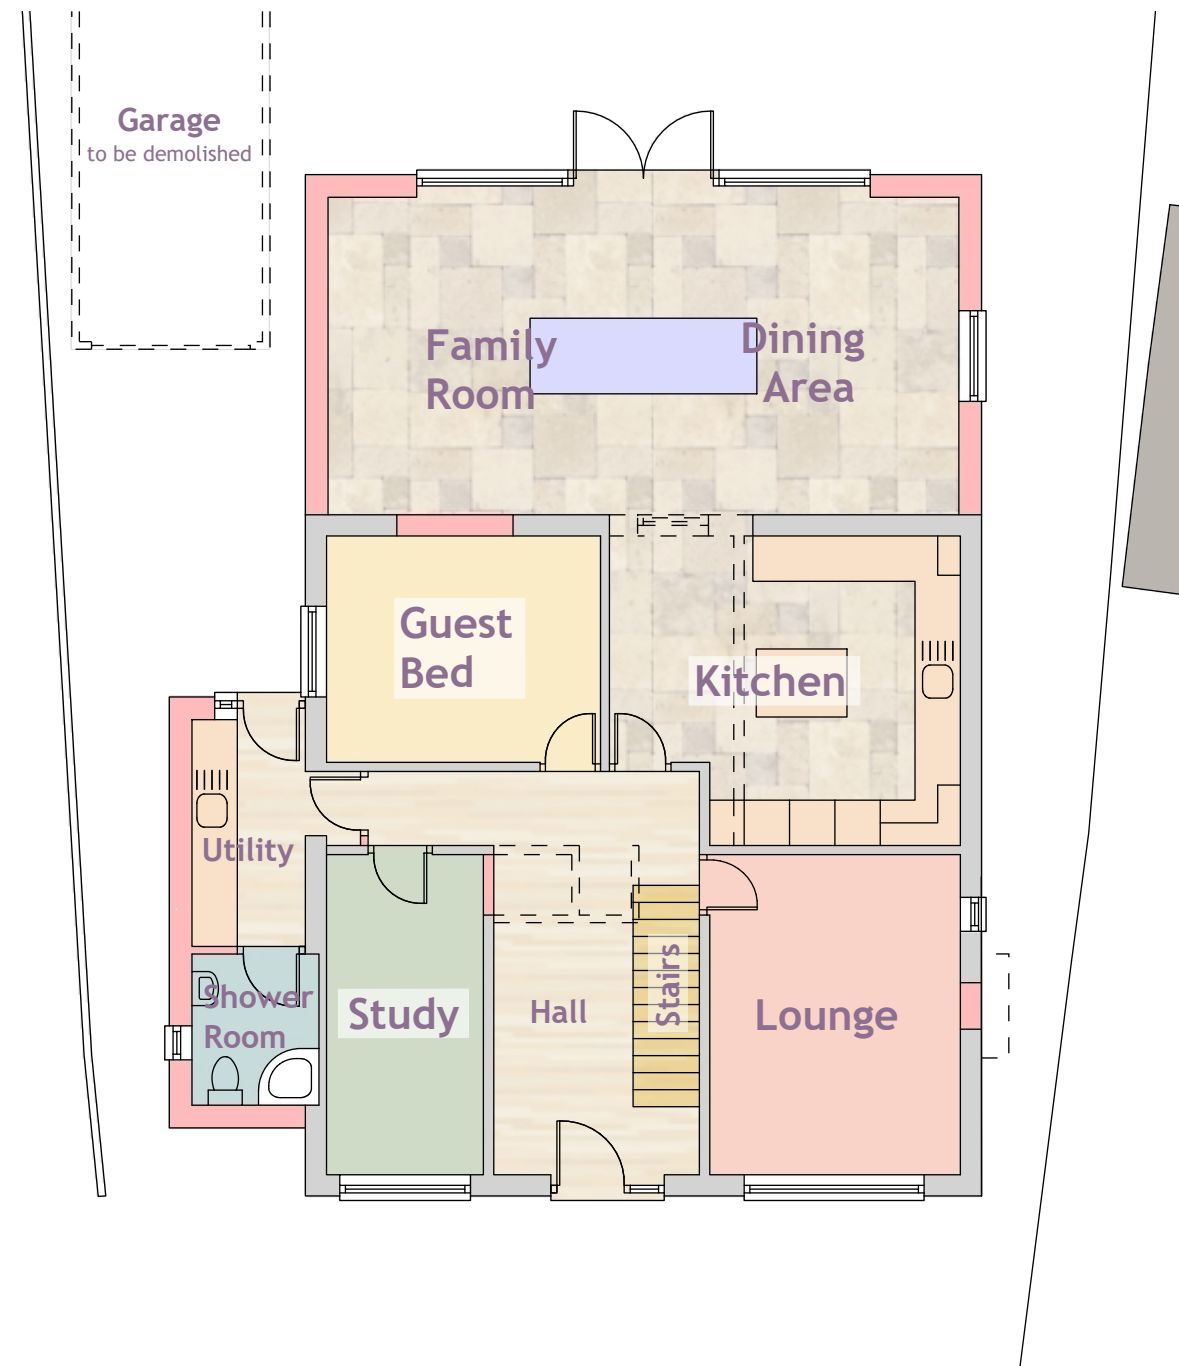


Ground Floor Plan 1:100

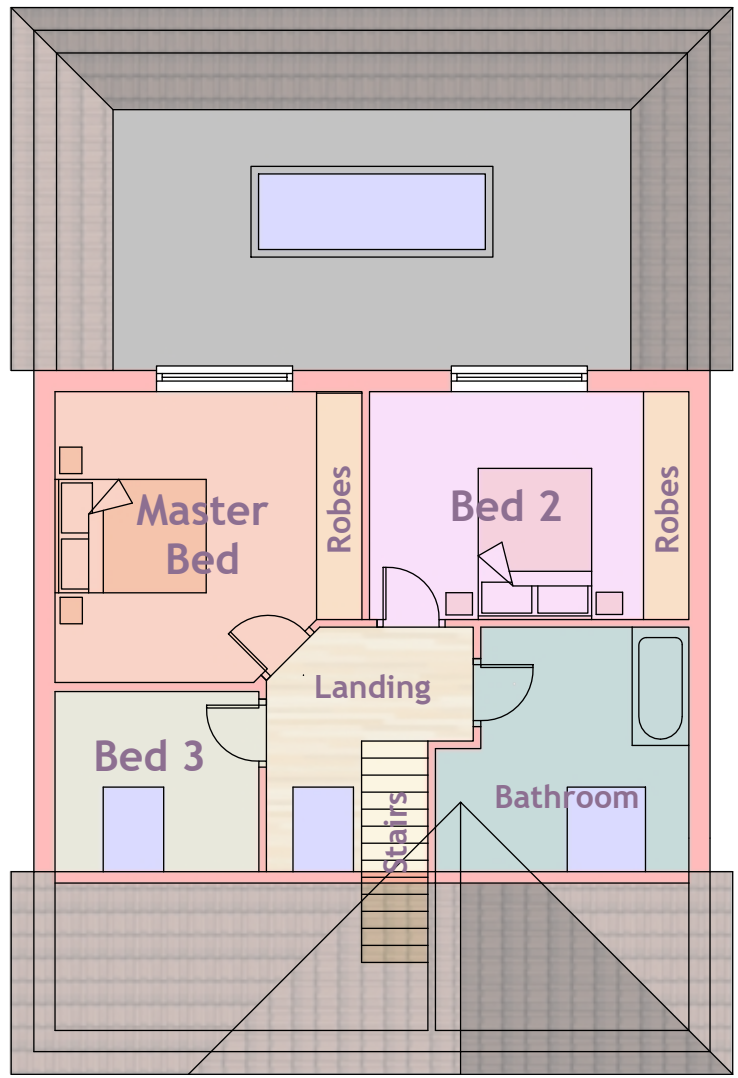

First Floor Plan 1:100

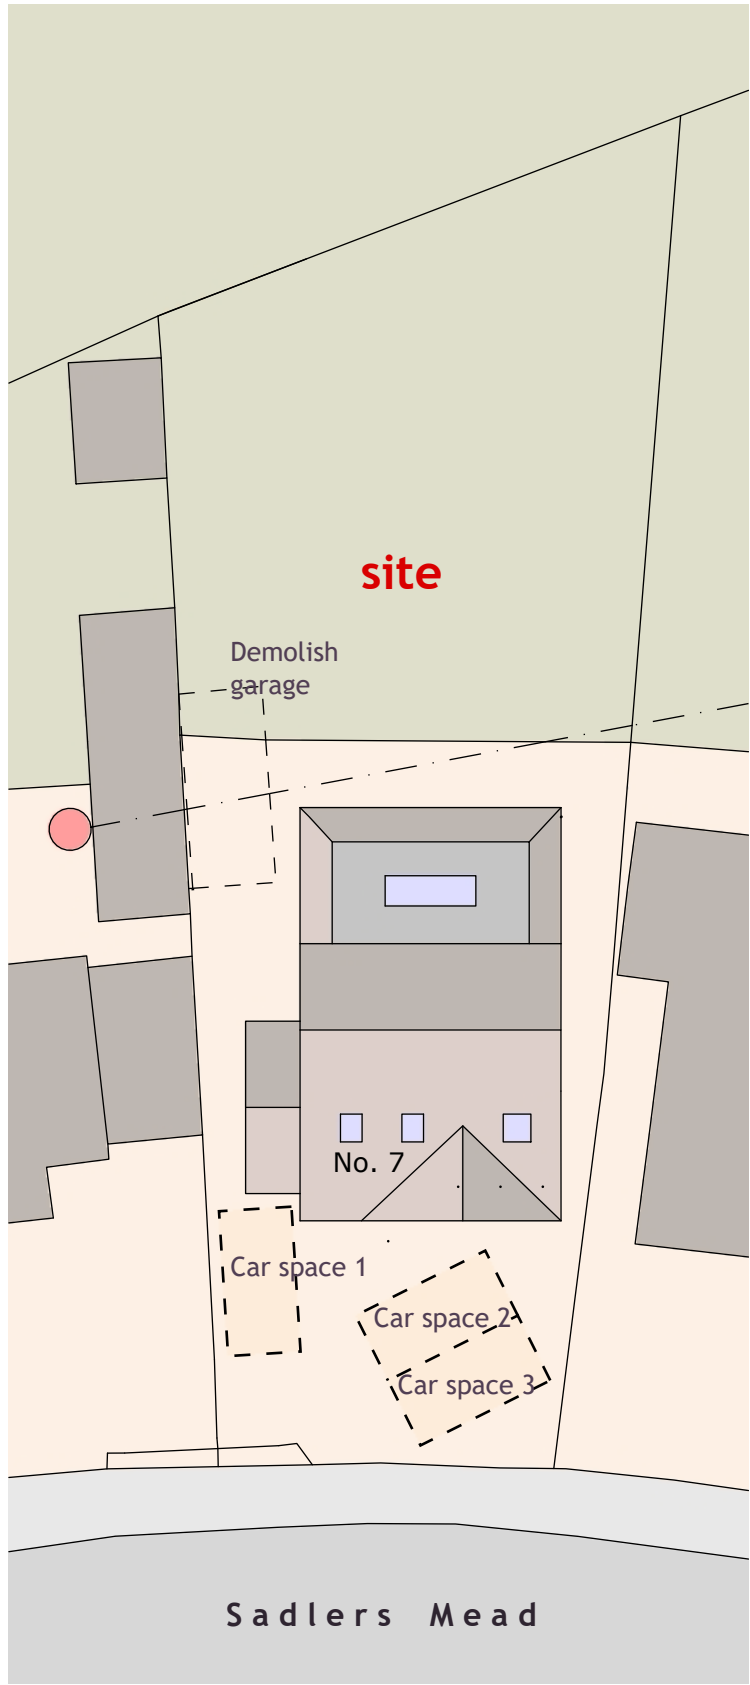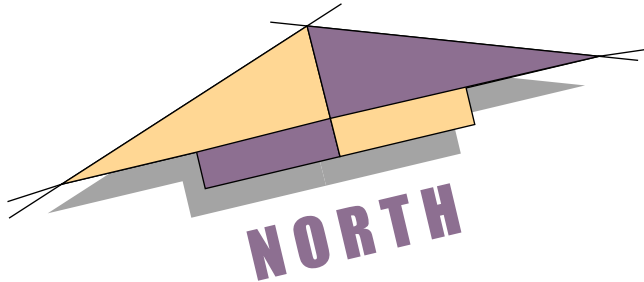 

Block Plan 1:250

 

Proposed West Elev 1:100

EXTENSION PLAN

ROBERT MANNING

ARCHITECTURAL DESIGN

OFFICE 129, 8 THE BRIDGE, CHIPPENHAM, WILTS SN15 1EX

MOBILE: 07409228419 EMAIL: robmanning2000@hotmail.com

PROJECT: PROPOSED EXTENSION & ALTERATIONS TO 7 SADLERS MEAD, CHIPPENHAM, WILTS FOR MR S. JUGHARD

DRAWING No:- 381/RJM/2025/2 REV B DATE: SEPT. 2025

SCALES:- ELEVATIONS & FLOOR PLANS 1:100

ROBERT MANNING, this drawing/design is COPYRIGHT and cannot be copied or used in anyway for the above project or similar ventures, by any means without the express permission of Robert Manning. Always use written measurements in preference to scaling, if in doubt ask, report any discrepancies & always use the latest approved plans by Local Authority. Consult on any design changes to the project, so amendments can be made