




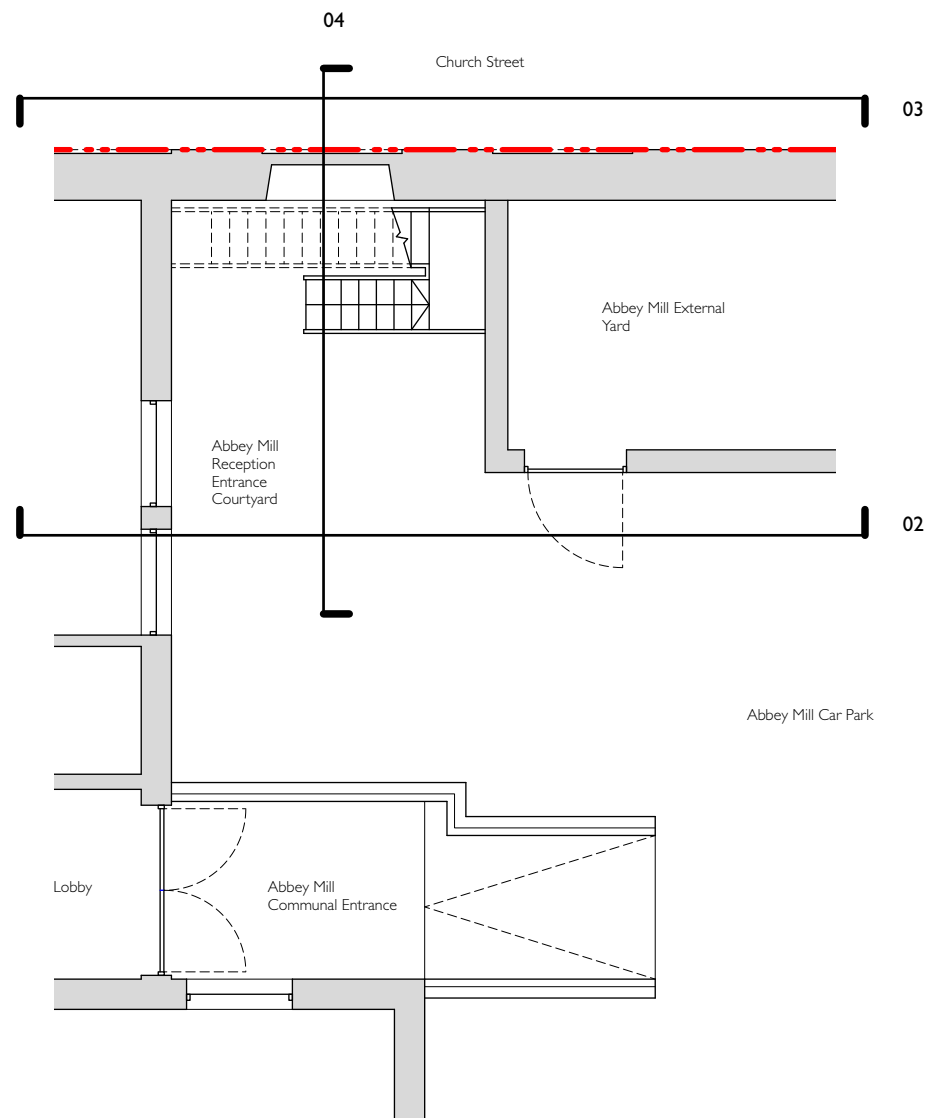


01 - Plan

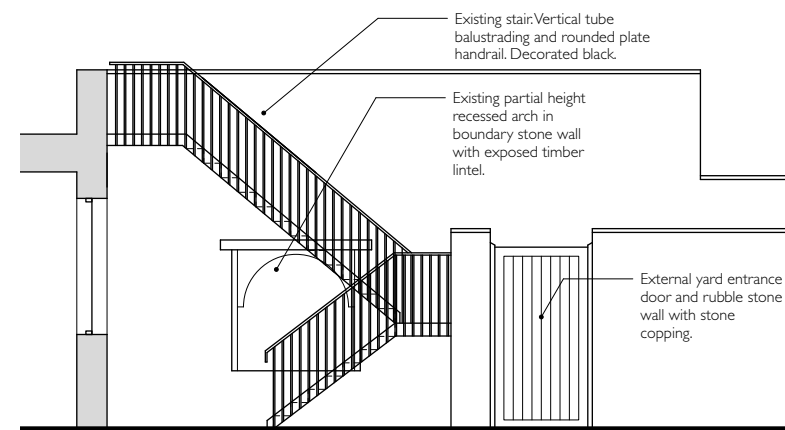


02 - South elevation (Abbey Mill car park)

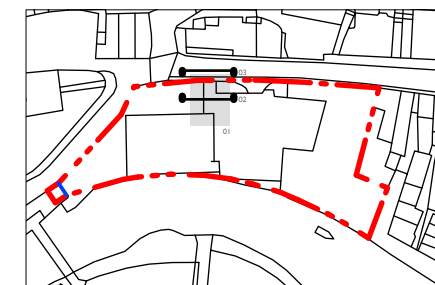

00 - Key

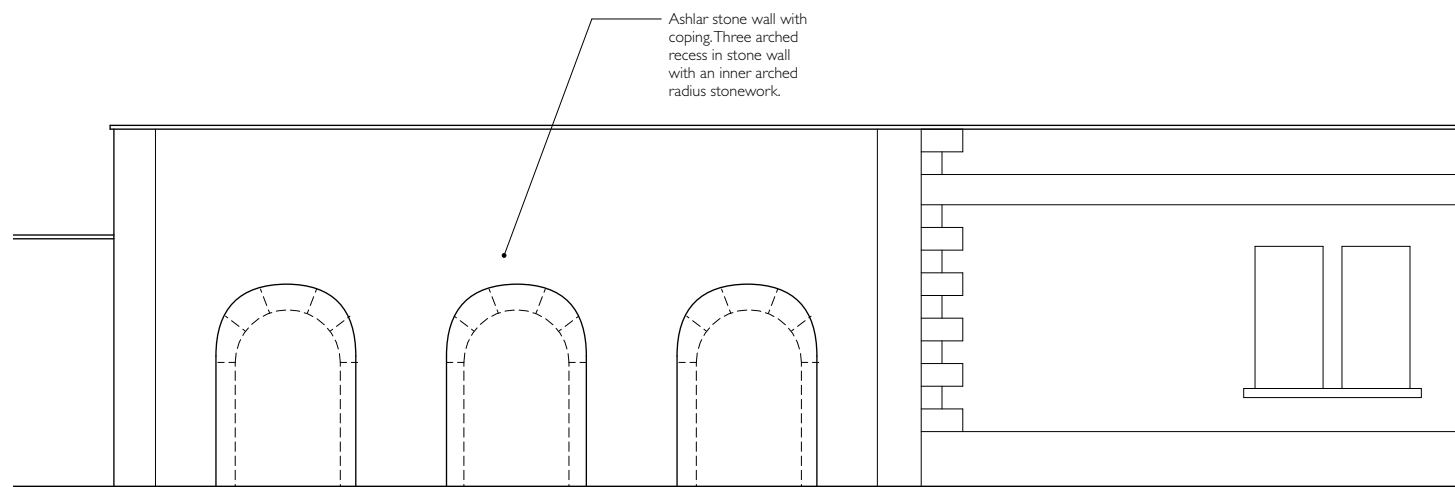

03 - North elevation (Church Street)

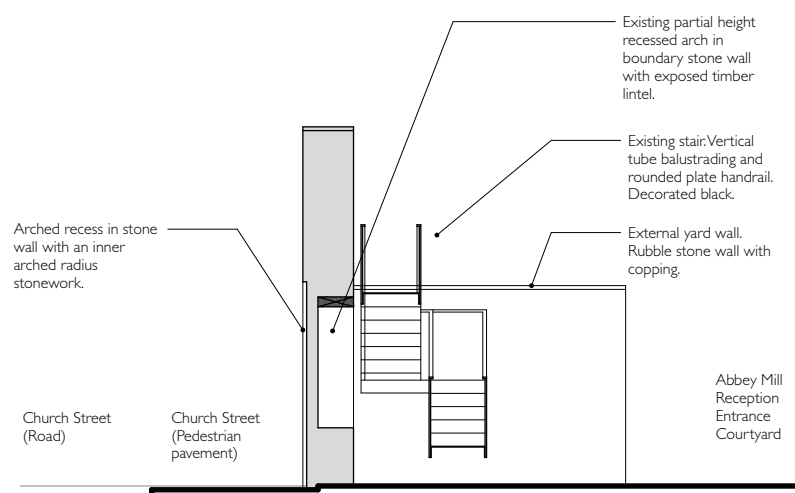


04 - Section

DO NOT SCALE OF THIS DRAWING FOR CONSTRUCTION PURPOSES

All dimensions in millimetres. All dimensions and conditions are to be checked on site prior to preparing drawings or commencing work. Any discrepancies within these drawings are to be reported to the architect. Any variation or supplementary drawings are to be approved by the architect. **Drawing not suitable for construction use.**

The design of these flood defence design features is by others. Planning drawings here convey others design. OSD take no liability.

 

REV	DATE	DESCRIPTION	O S D	
PI	25/9/18	ISSUED FOR PLANNING ONLY	T: 07774096388. E: osadlerdesign@outlook.com	
			XXXX.P.020	
			Flood Egress Entrance - Existing	
			ABBAY MILL	
STATUS		PLANNING	SHEET A3	SCALE 1:100