




1000

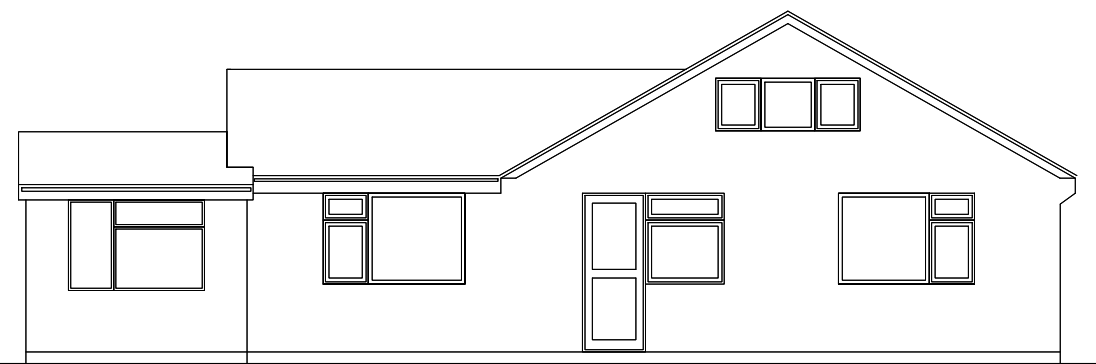


EXISTING REAR ELEVATION

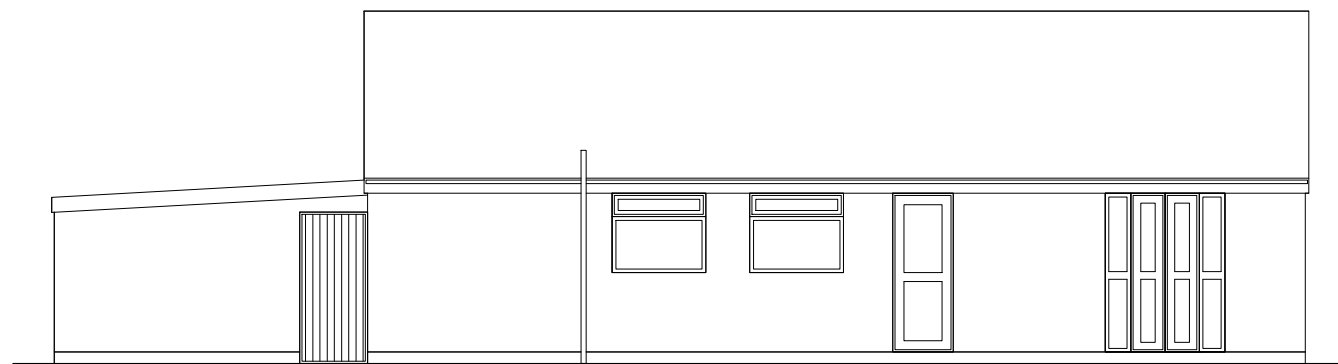

EXISTING SIDE ELEVATION

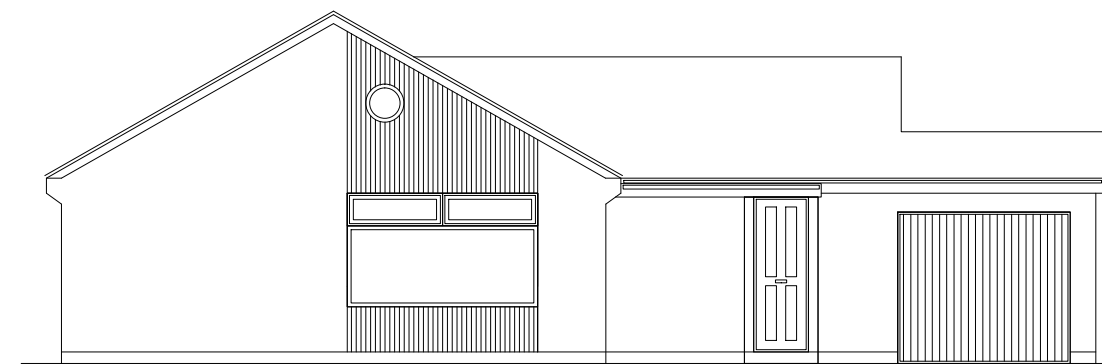

EXISTING FRONT ELEVATION

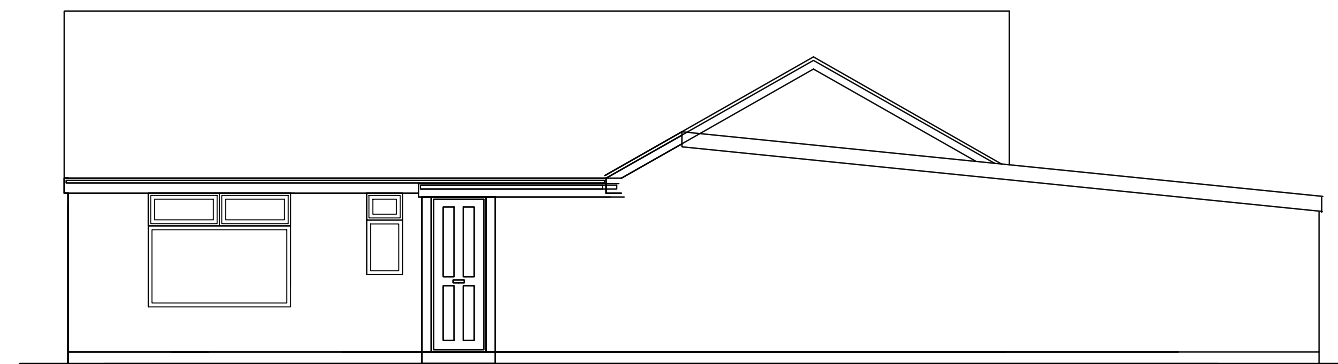

EXISTING SIDE ELEVATION
EXISTING SIDE ELEVATION




PROPOSED REAR ELEVATION




PROPOSED SIDE ELEVATION




PROPOSED FRONT ELEVATION

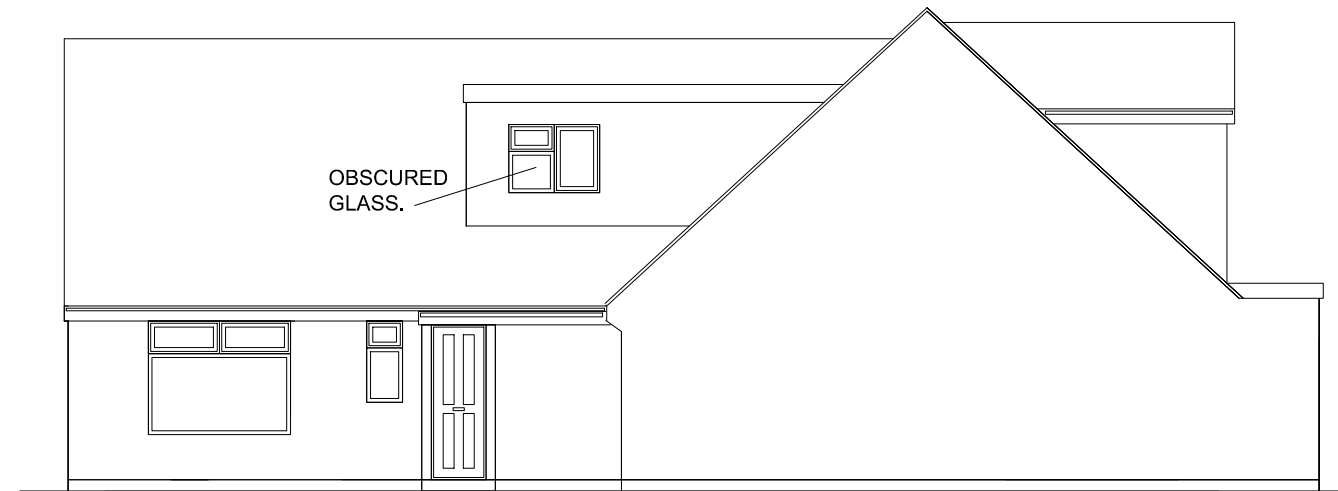

PROPOSED SIDE ELEVATION

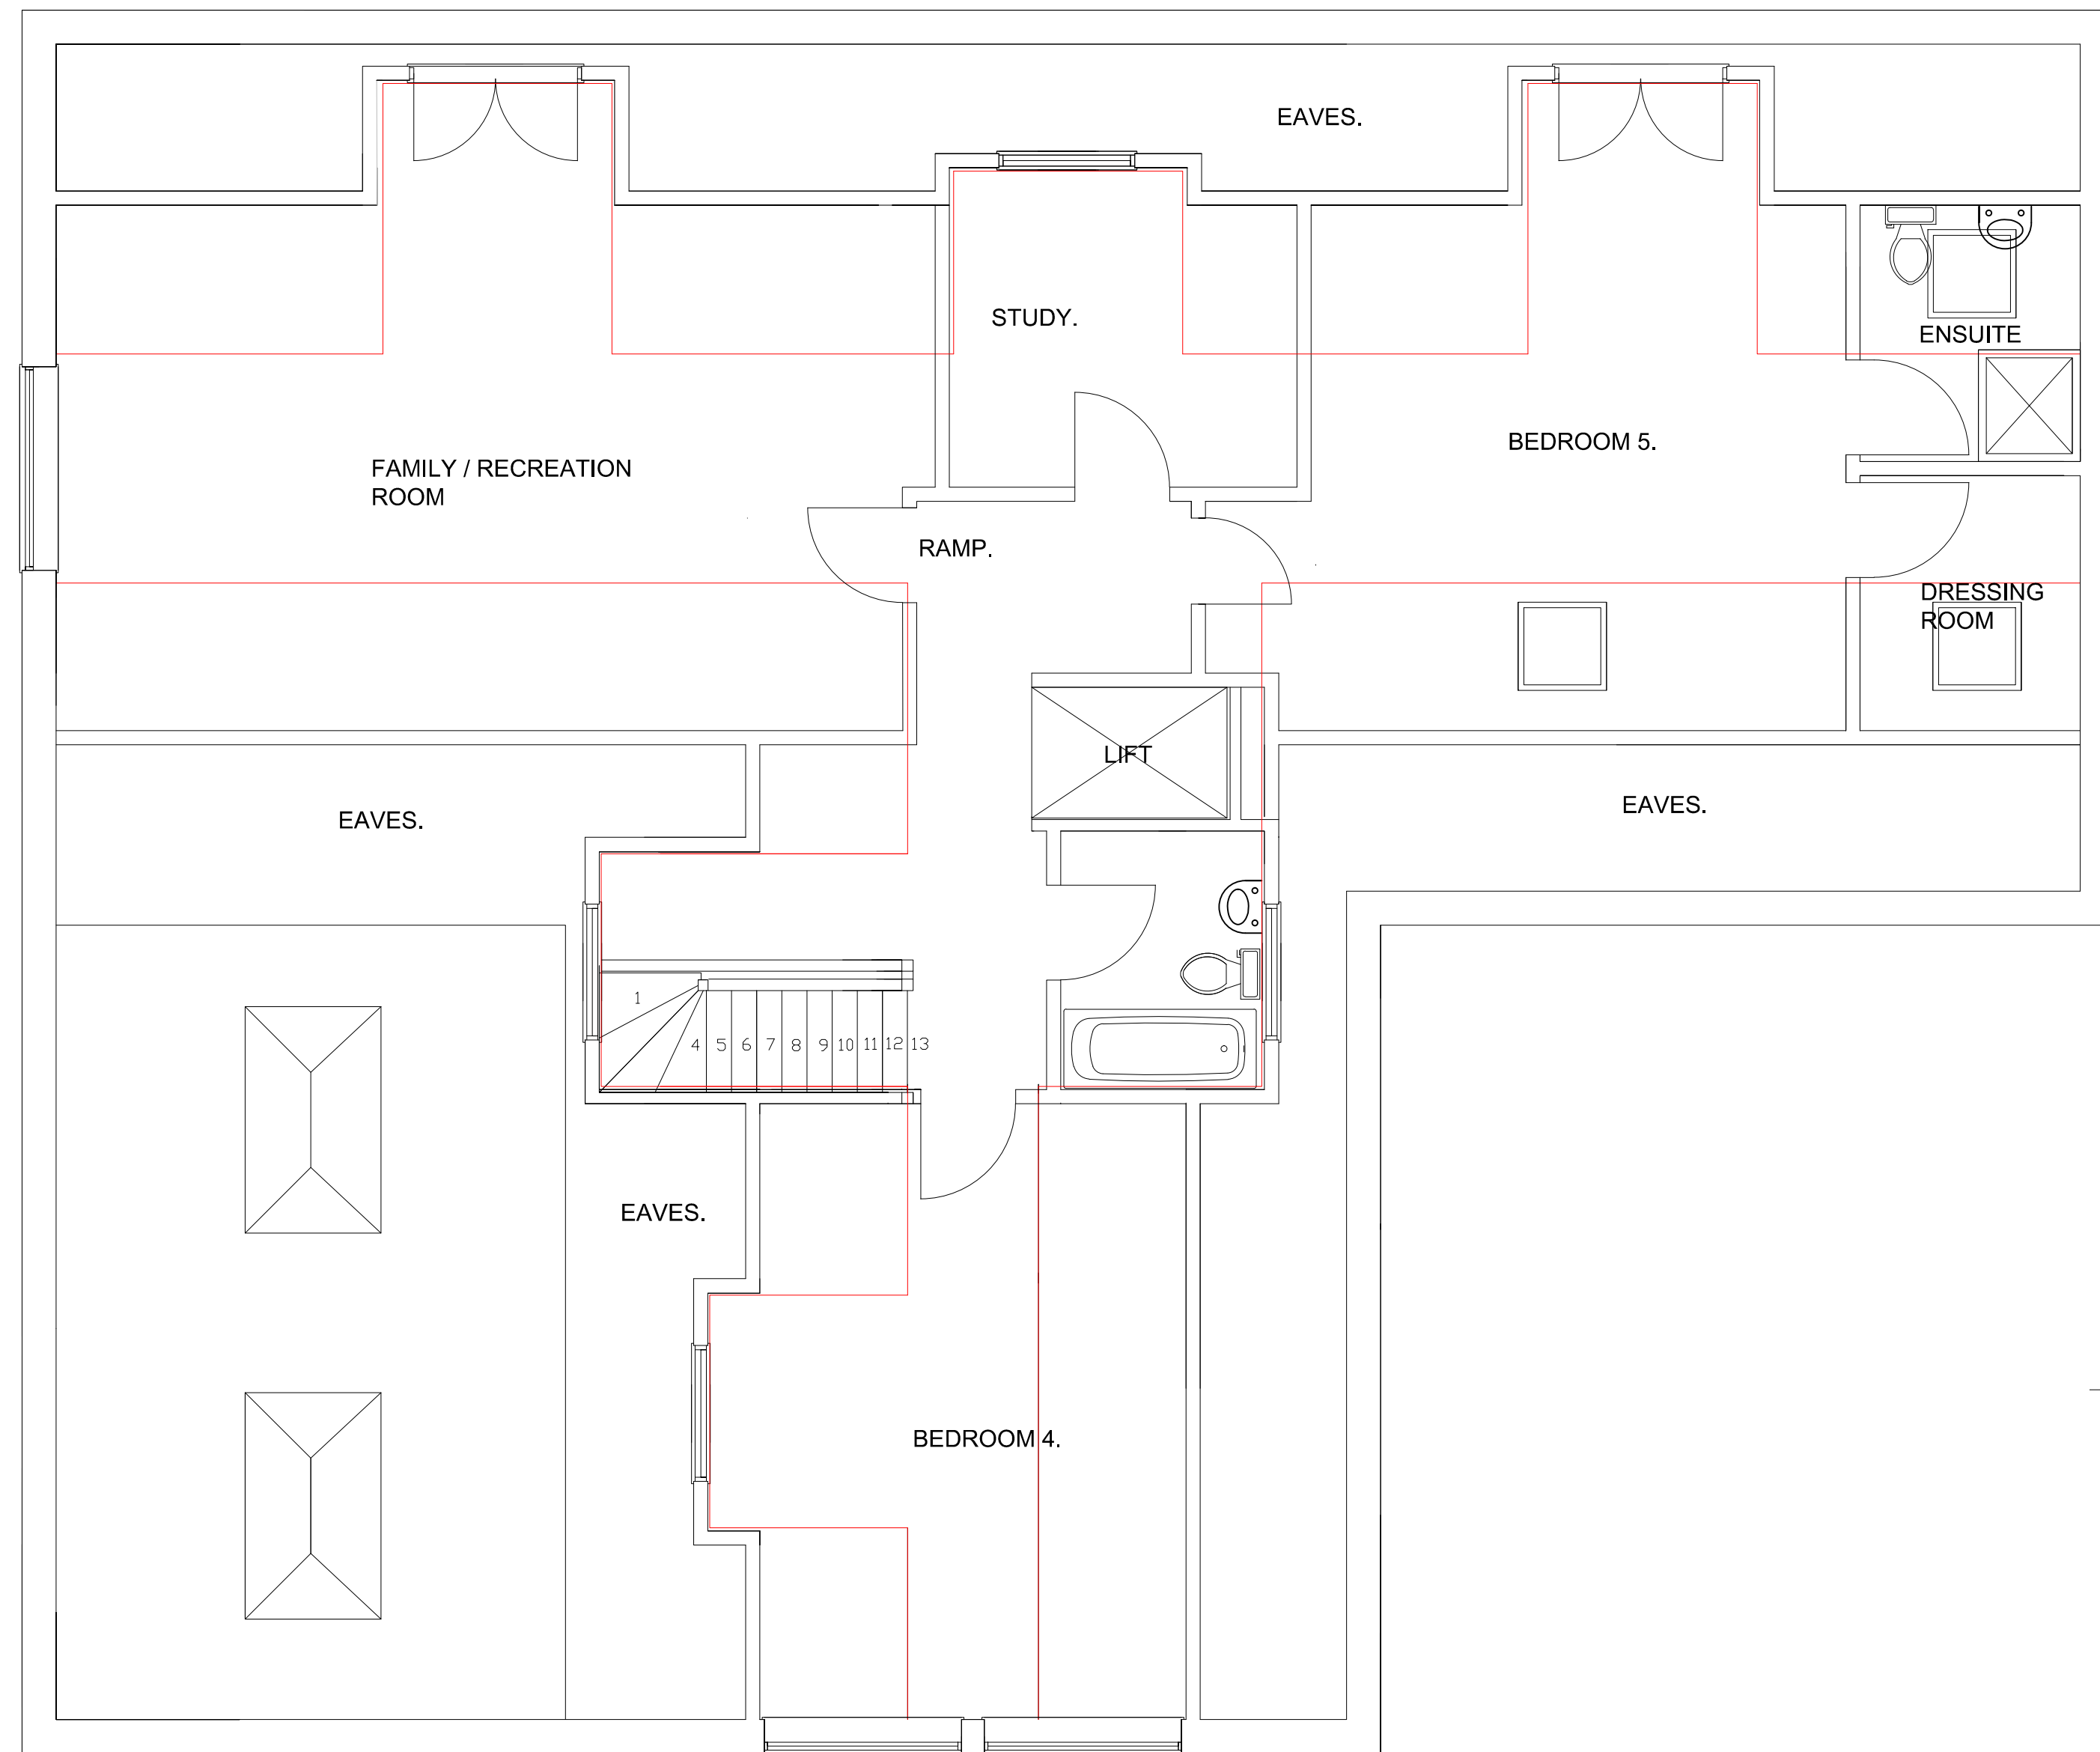


PROPOSED 1ST FLOOR.

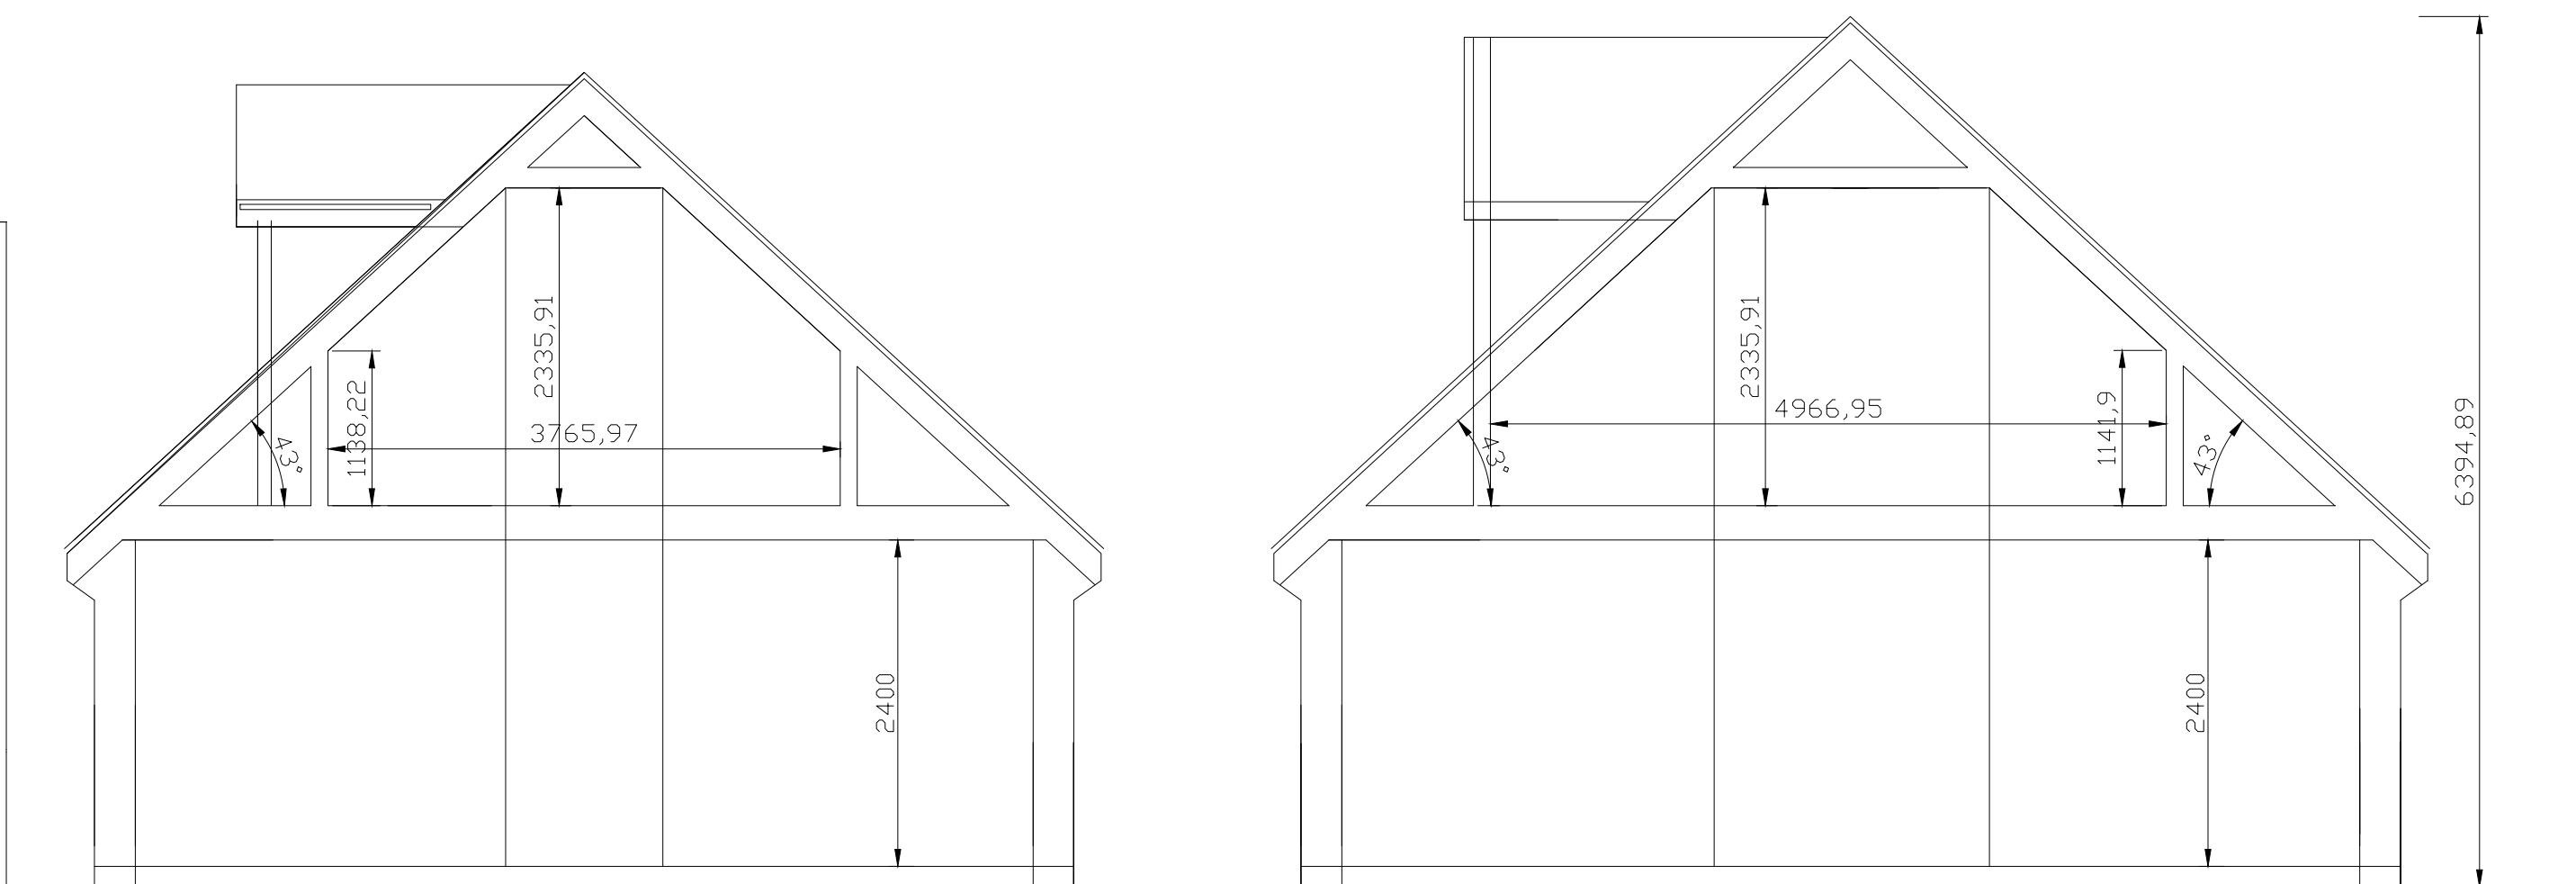


SECTIONS THROUGH DEVELOPMENT



SECTIONS THROUGH EXISTING HOUSE.

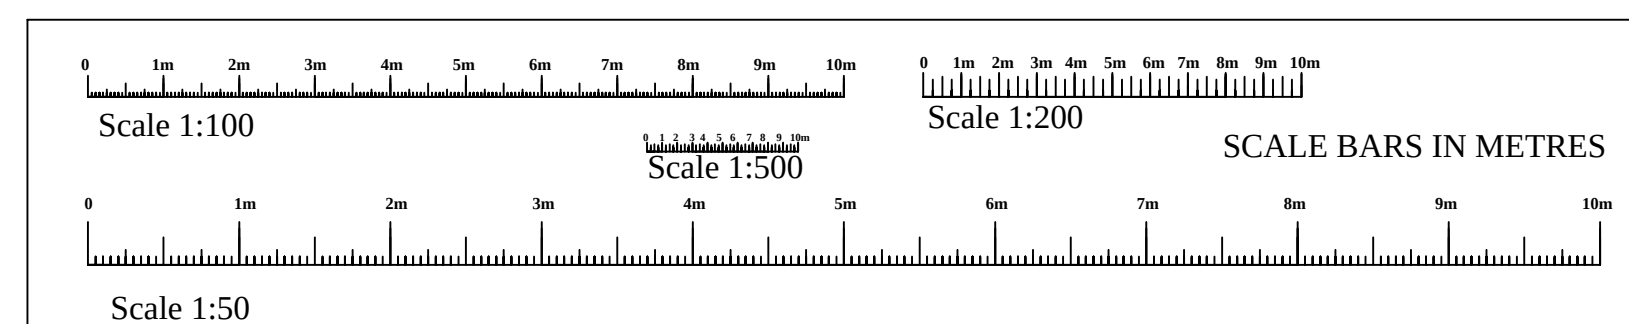

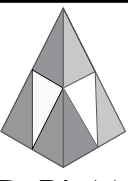client	Mr and Mrs Dubey.
SITE ADDRESS	13 The Beeches, Lydiard Millicent SN5 3LT.
PROJECT	Proposed Redevelopment to include a single storey side extension rooms in loft.
 RAND PLANNING CONSULTANCY LTD	Phil Rand Cherry Tree House Clardon lane Purton, Wiltshire SN5 4HN TEL 01793 771128
Drawn by Phil Rand	Drawing No 03
Scales 1:500 1:100 1:50	Date 27nd Jan 2025

8

7

6

5

4

3

2

1

D

C

B

A