



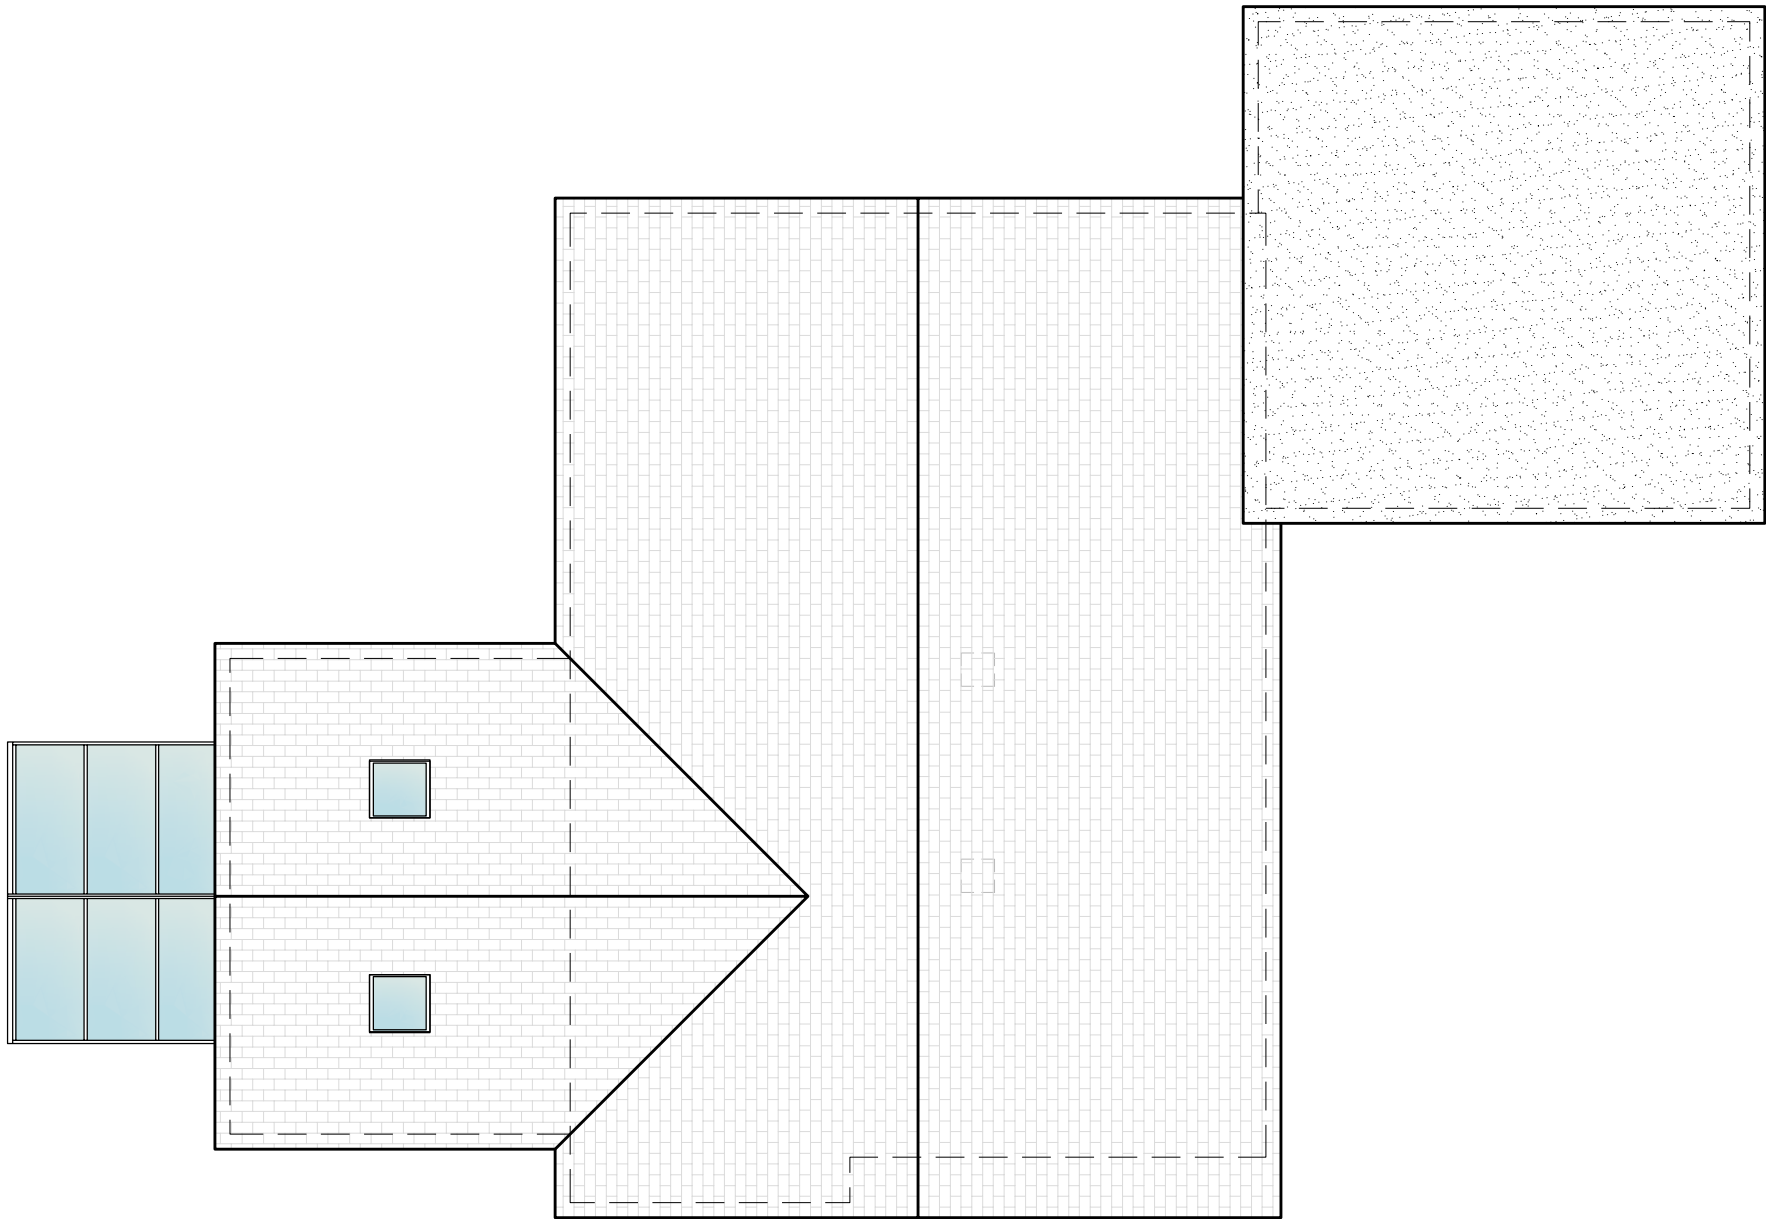

Proposed Roof Plan

 

Rev	Description	Date

Client

Mr Fletcher, Rodings, Firs Road,
Alderbury, Salisbury, SP5 3BD

Project

Proposed Alterations
Rodings, Firs Road, Alderbury

Title

Proposed Roof Plan

Drawing No.

RODI-PD-07

Scale

1:100 @ A3

Date

Sep 25

Rev

*