




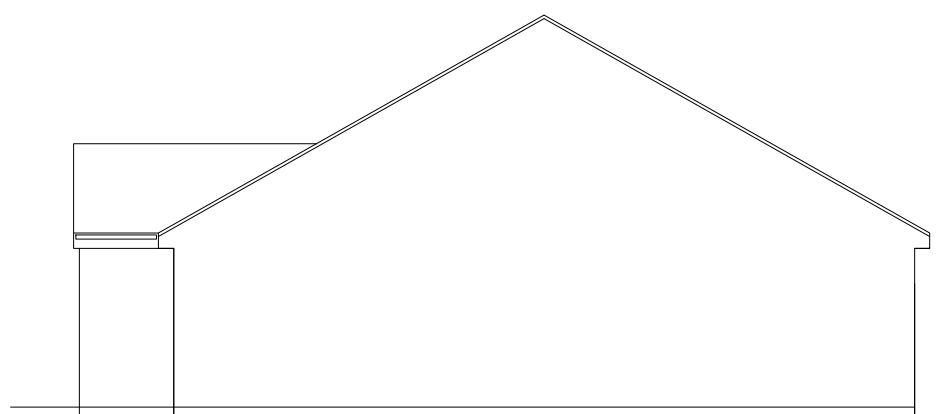


EXISTING SIDE ELEVATION 1:100

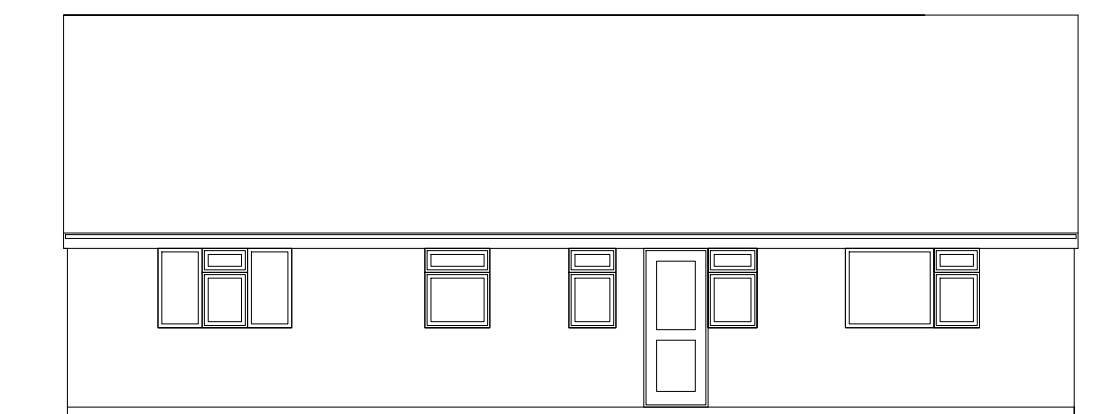



EXISTING REAR ELEVATION 1:100

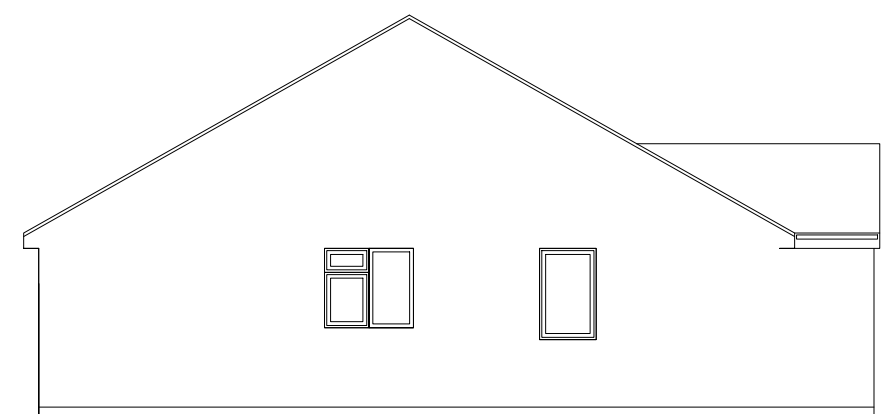


EXISTING SIDE ELEVATION 1:100

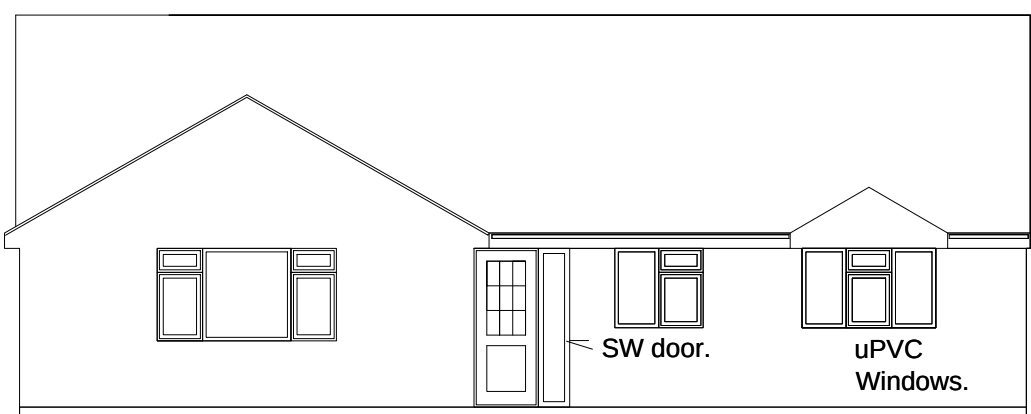


EXISTING FRONT ELEVATION 1:100

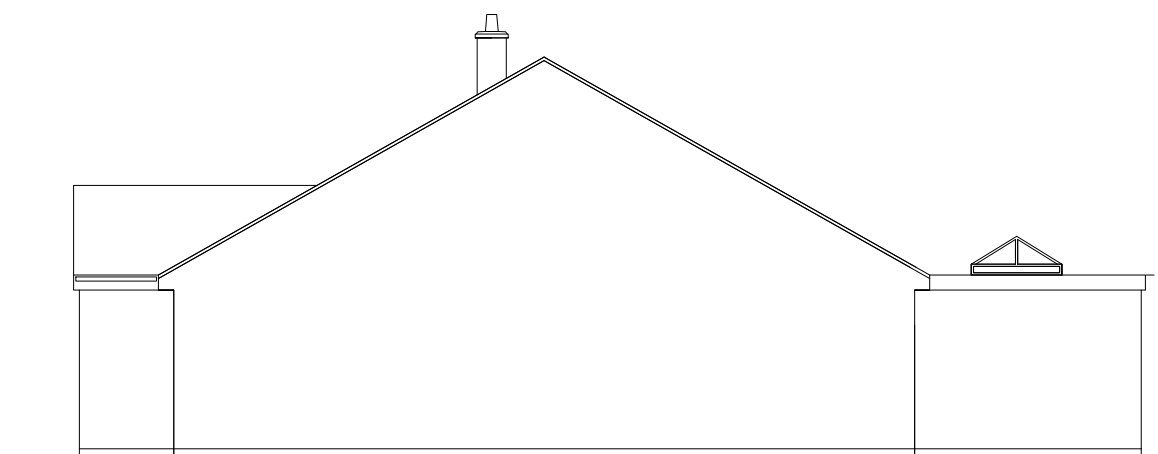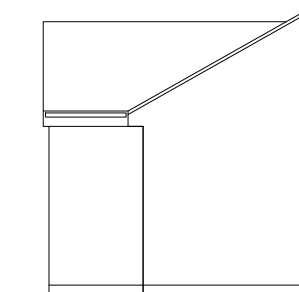


PROPOSED SIDE ELEVATION 1:100

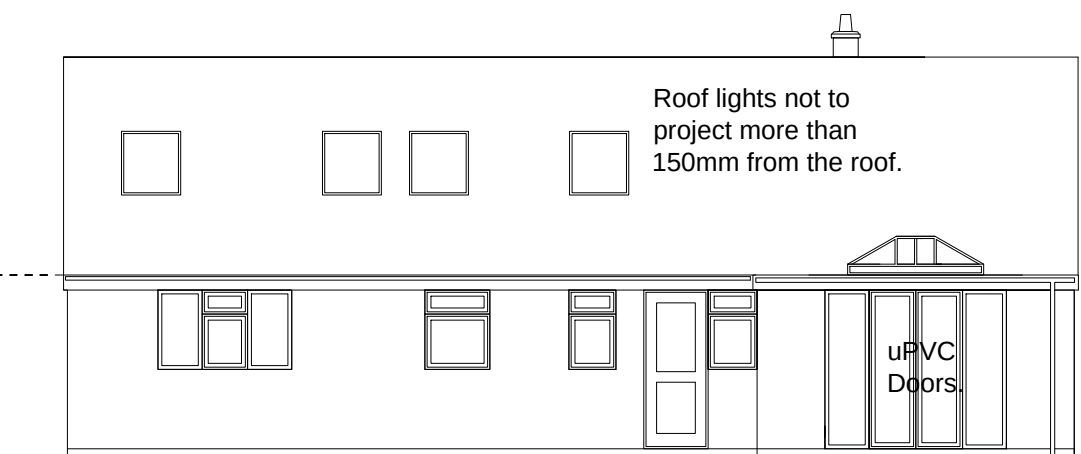



PROPOSED REAR ELEVATION 1:100

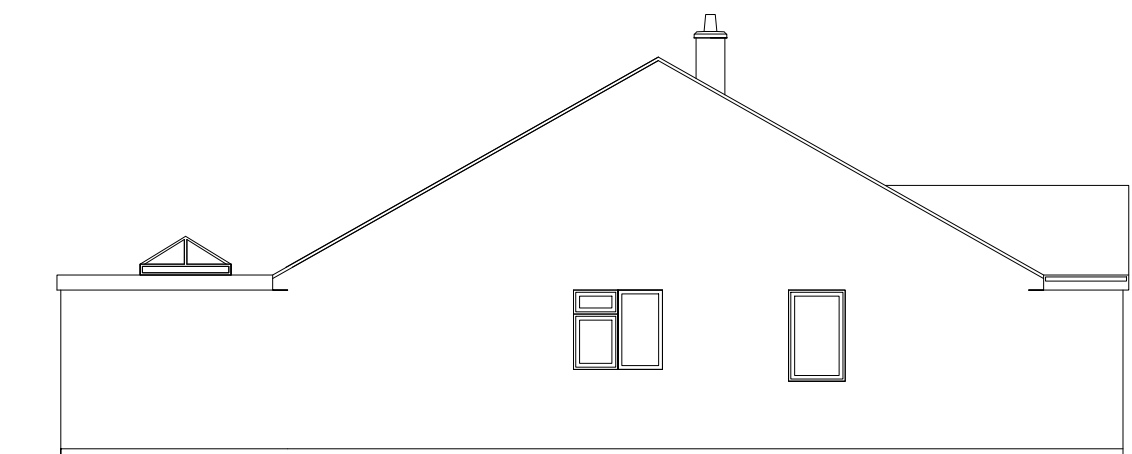


PROPOSED SIDE ELEVATION 1:100

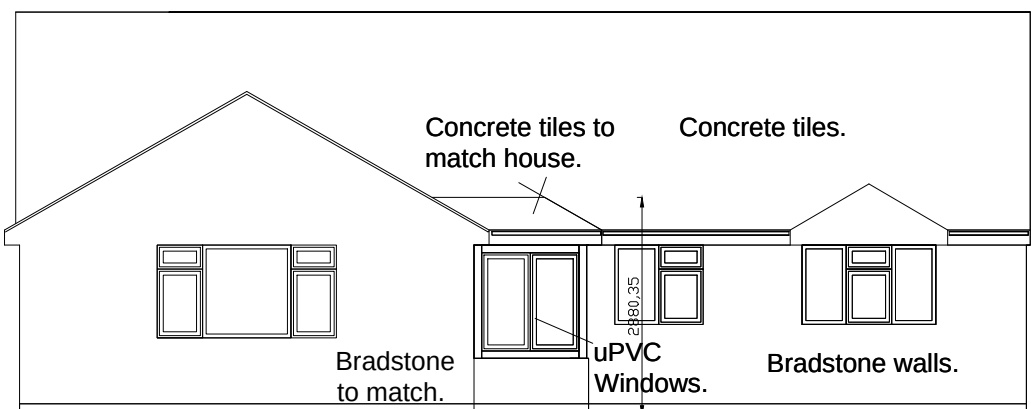


PROPOSED FRONT ELEVATION 1:100

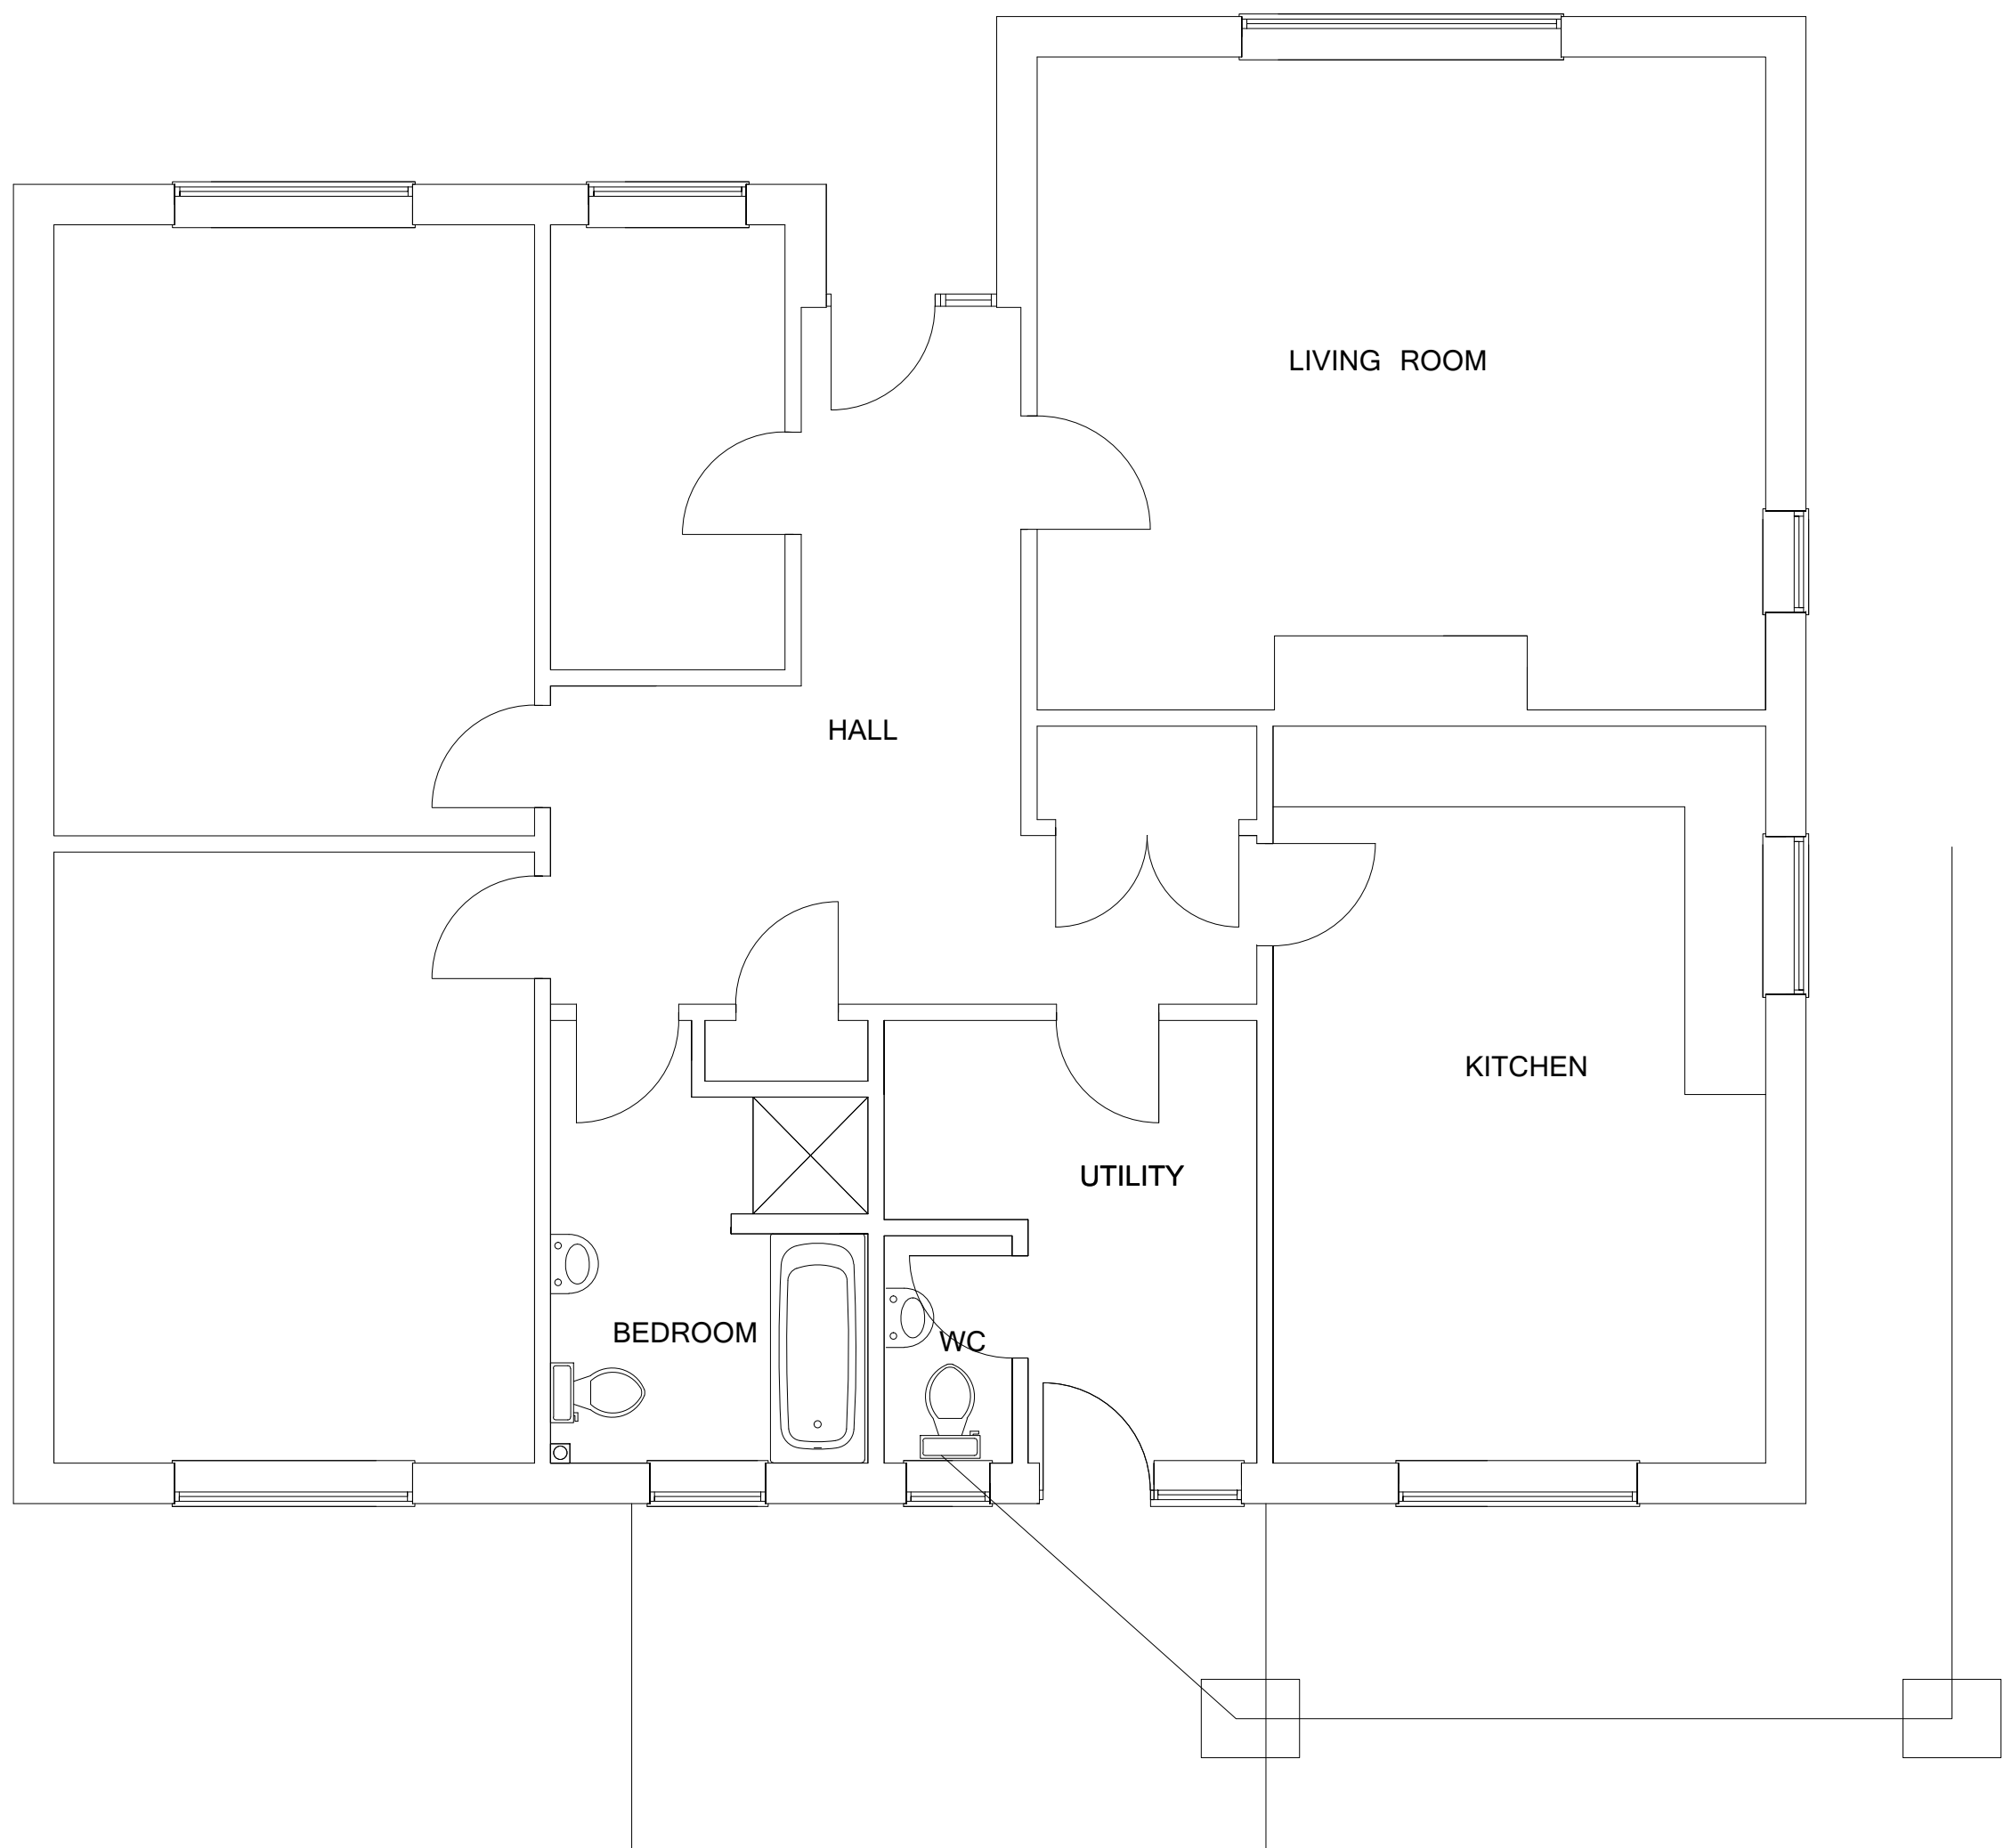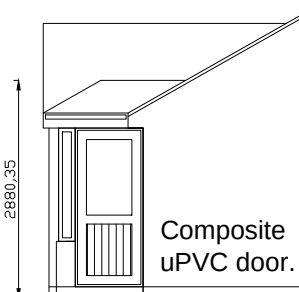


EXISTING GROUND FLOOR PLAN 1:50

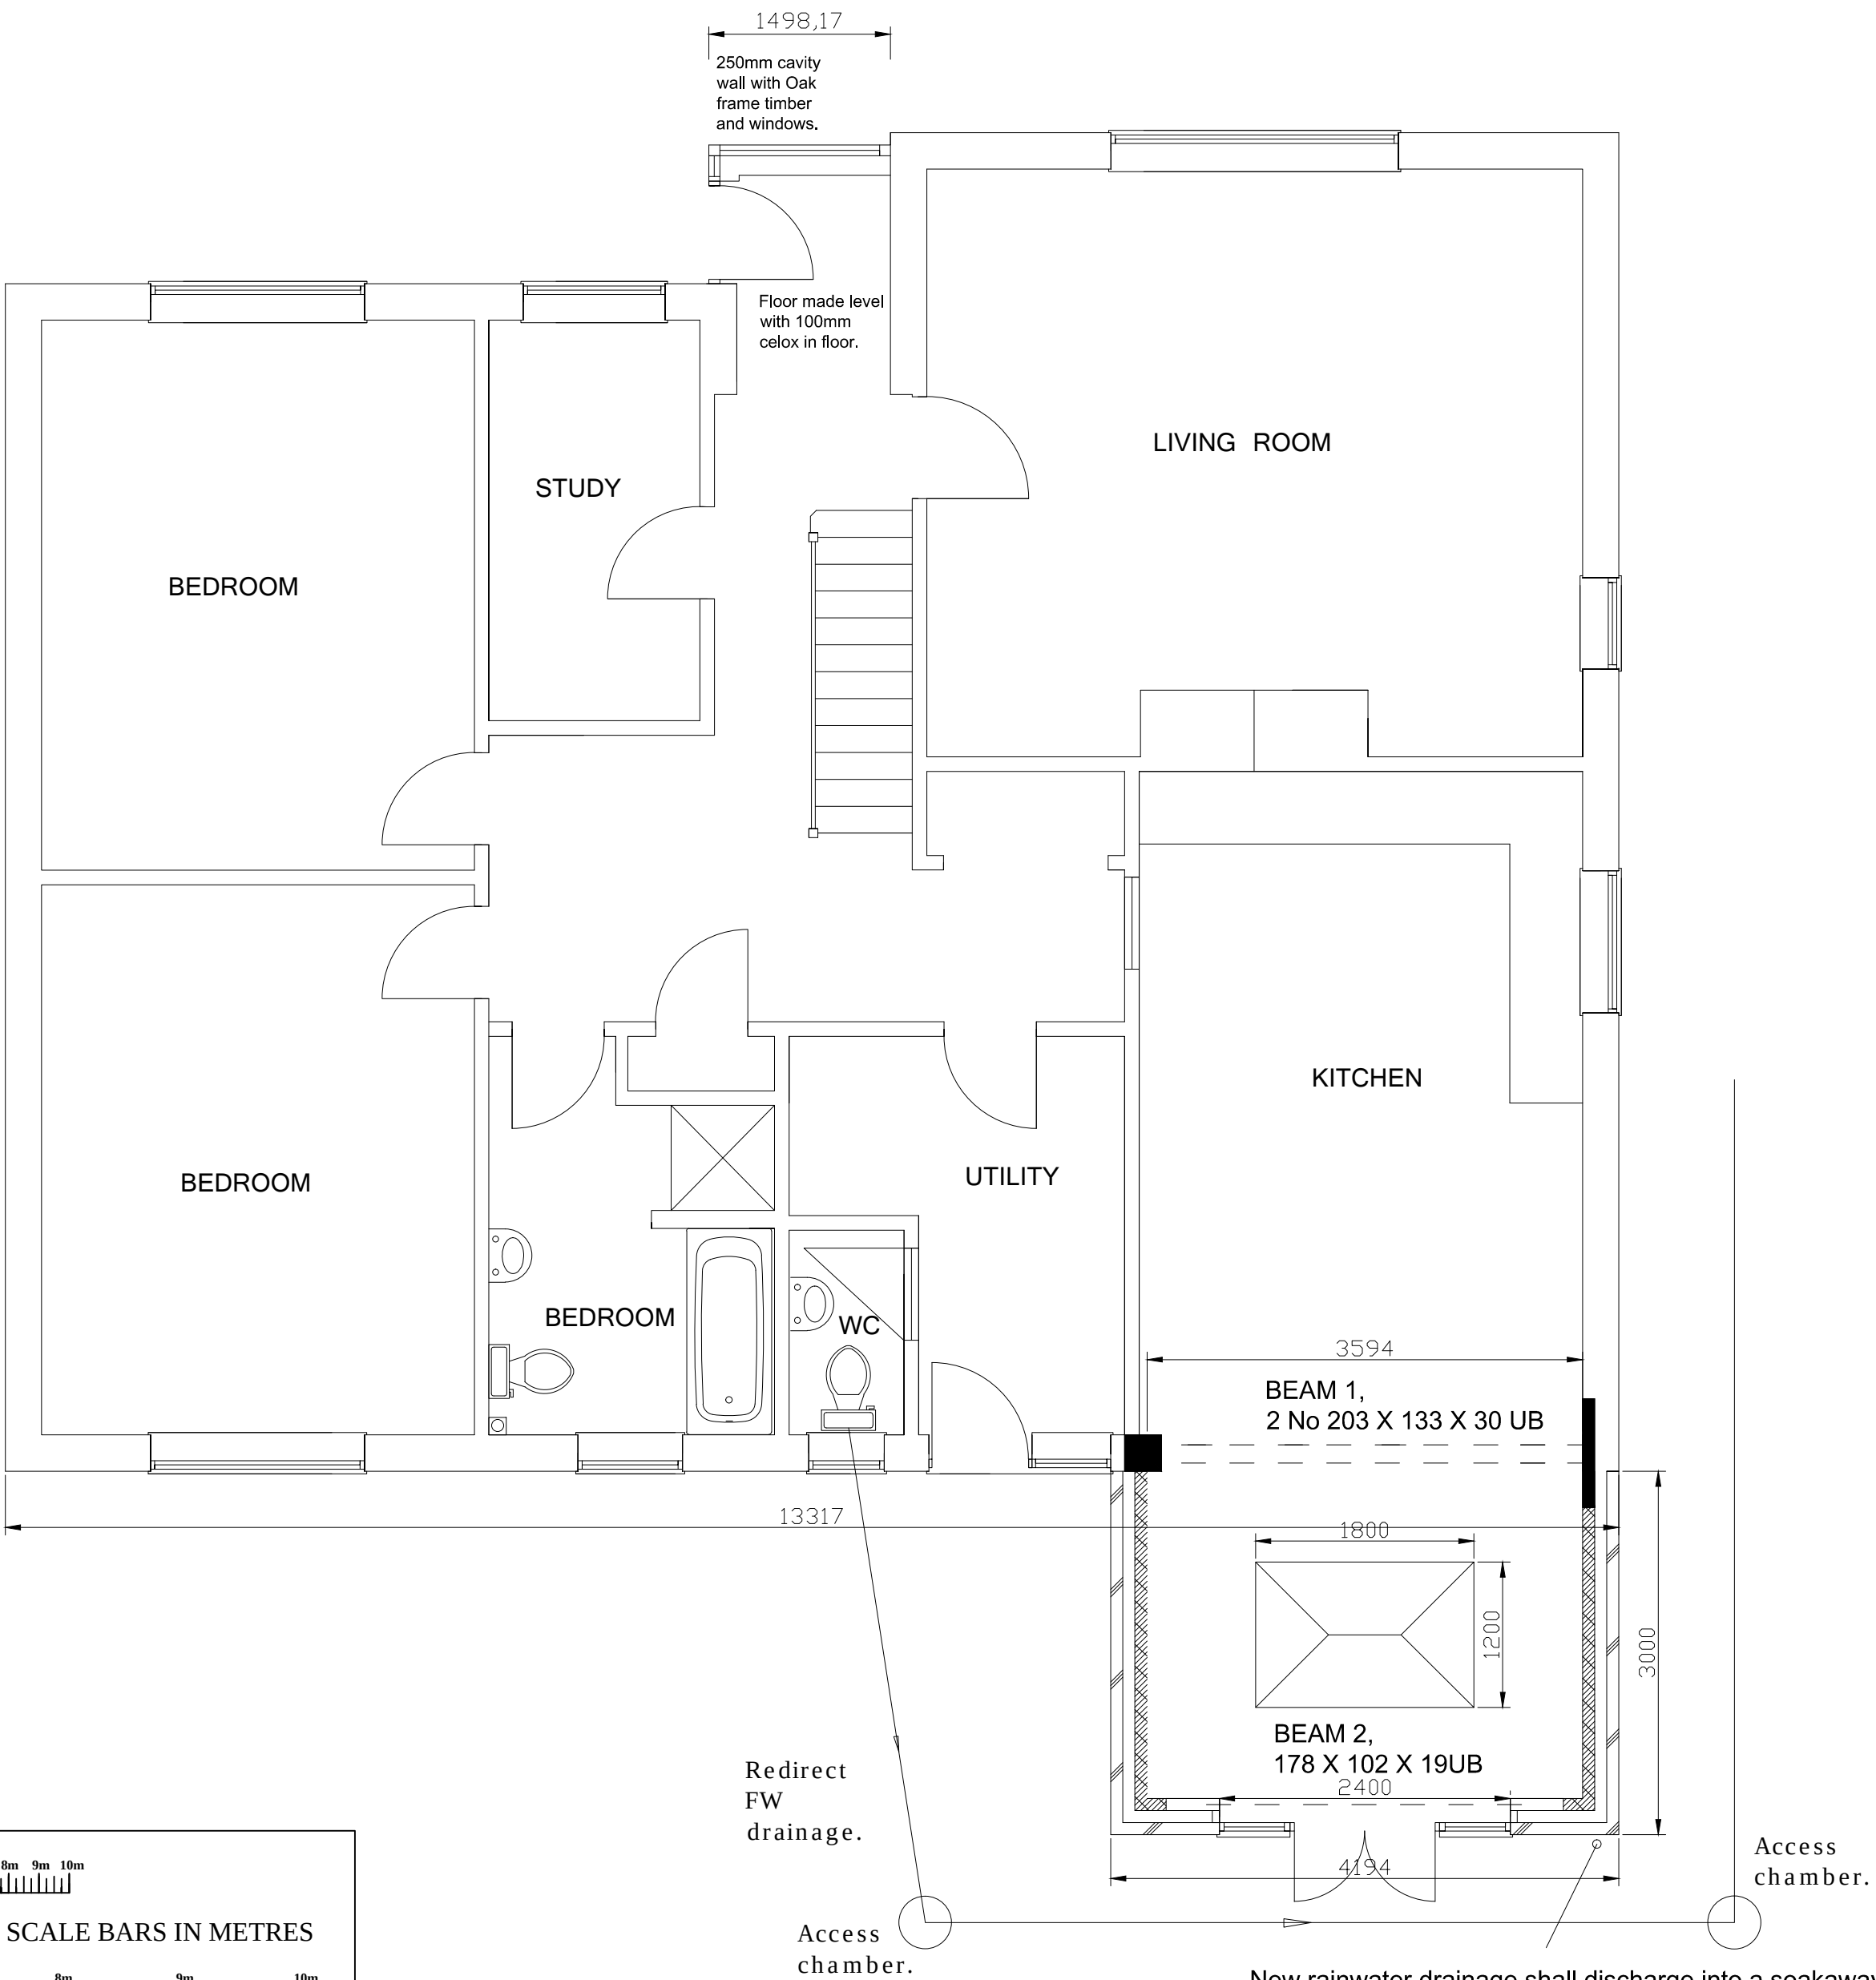

PROPOSED GROUND FLOOR PLAN 1:50

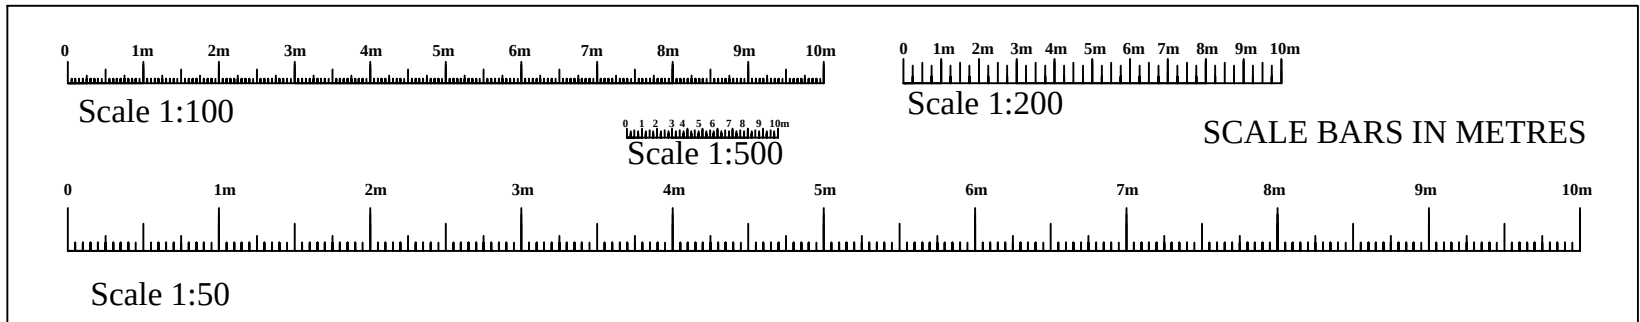

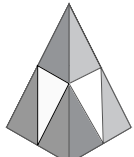client	Mr and Mrs Parker.		
SITE ADDRESS	187 B Woodrow Road Melksham SN12 7RF		
PROJECT	Proposed single storey rear extension and Loft Conversion.		
		Phil Rand Cherry Tree House Clardon lane Purton, Wiltshire SN5 4HN TEL 01793 771128	
RAND PLANNING CONSULTANCY LTD			
Drawn by	Phil Rand	Drawing No	01
Scales	1:500 1:100 1:50	Date	20th October 2025