
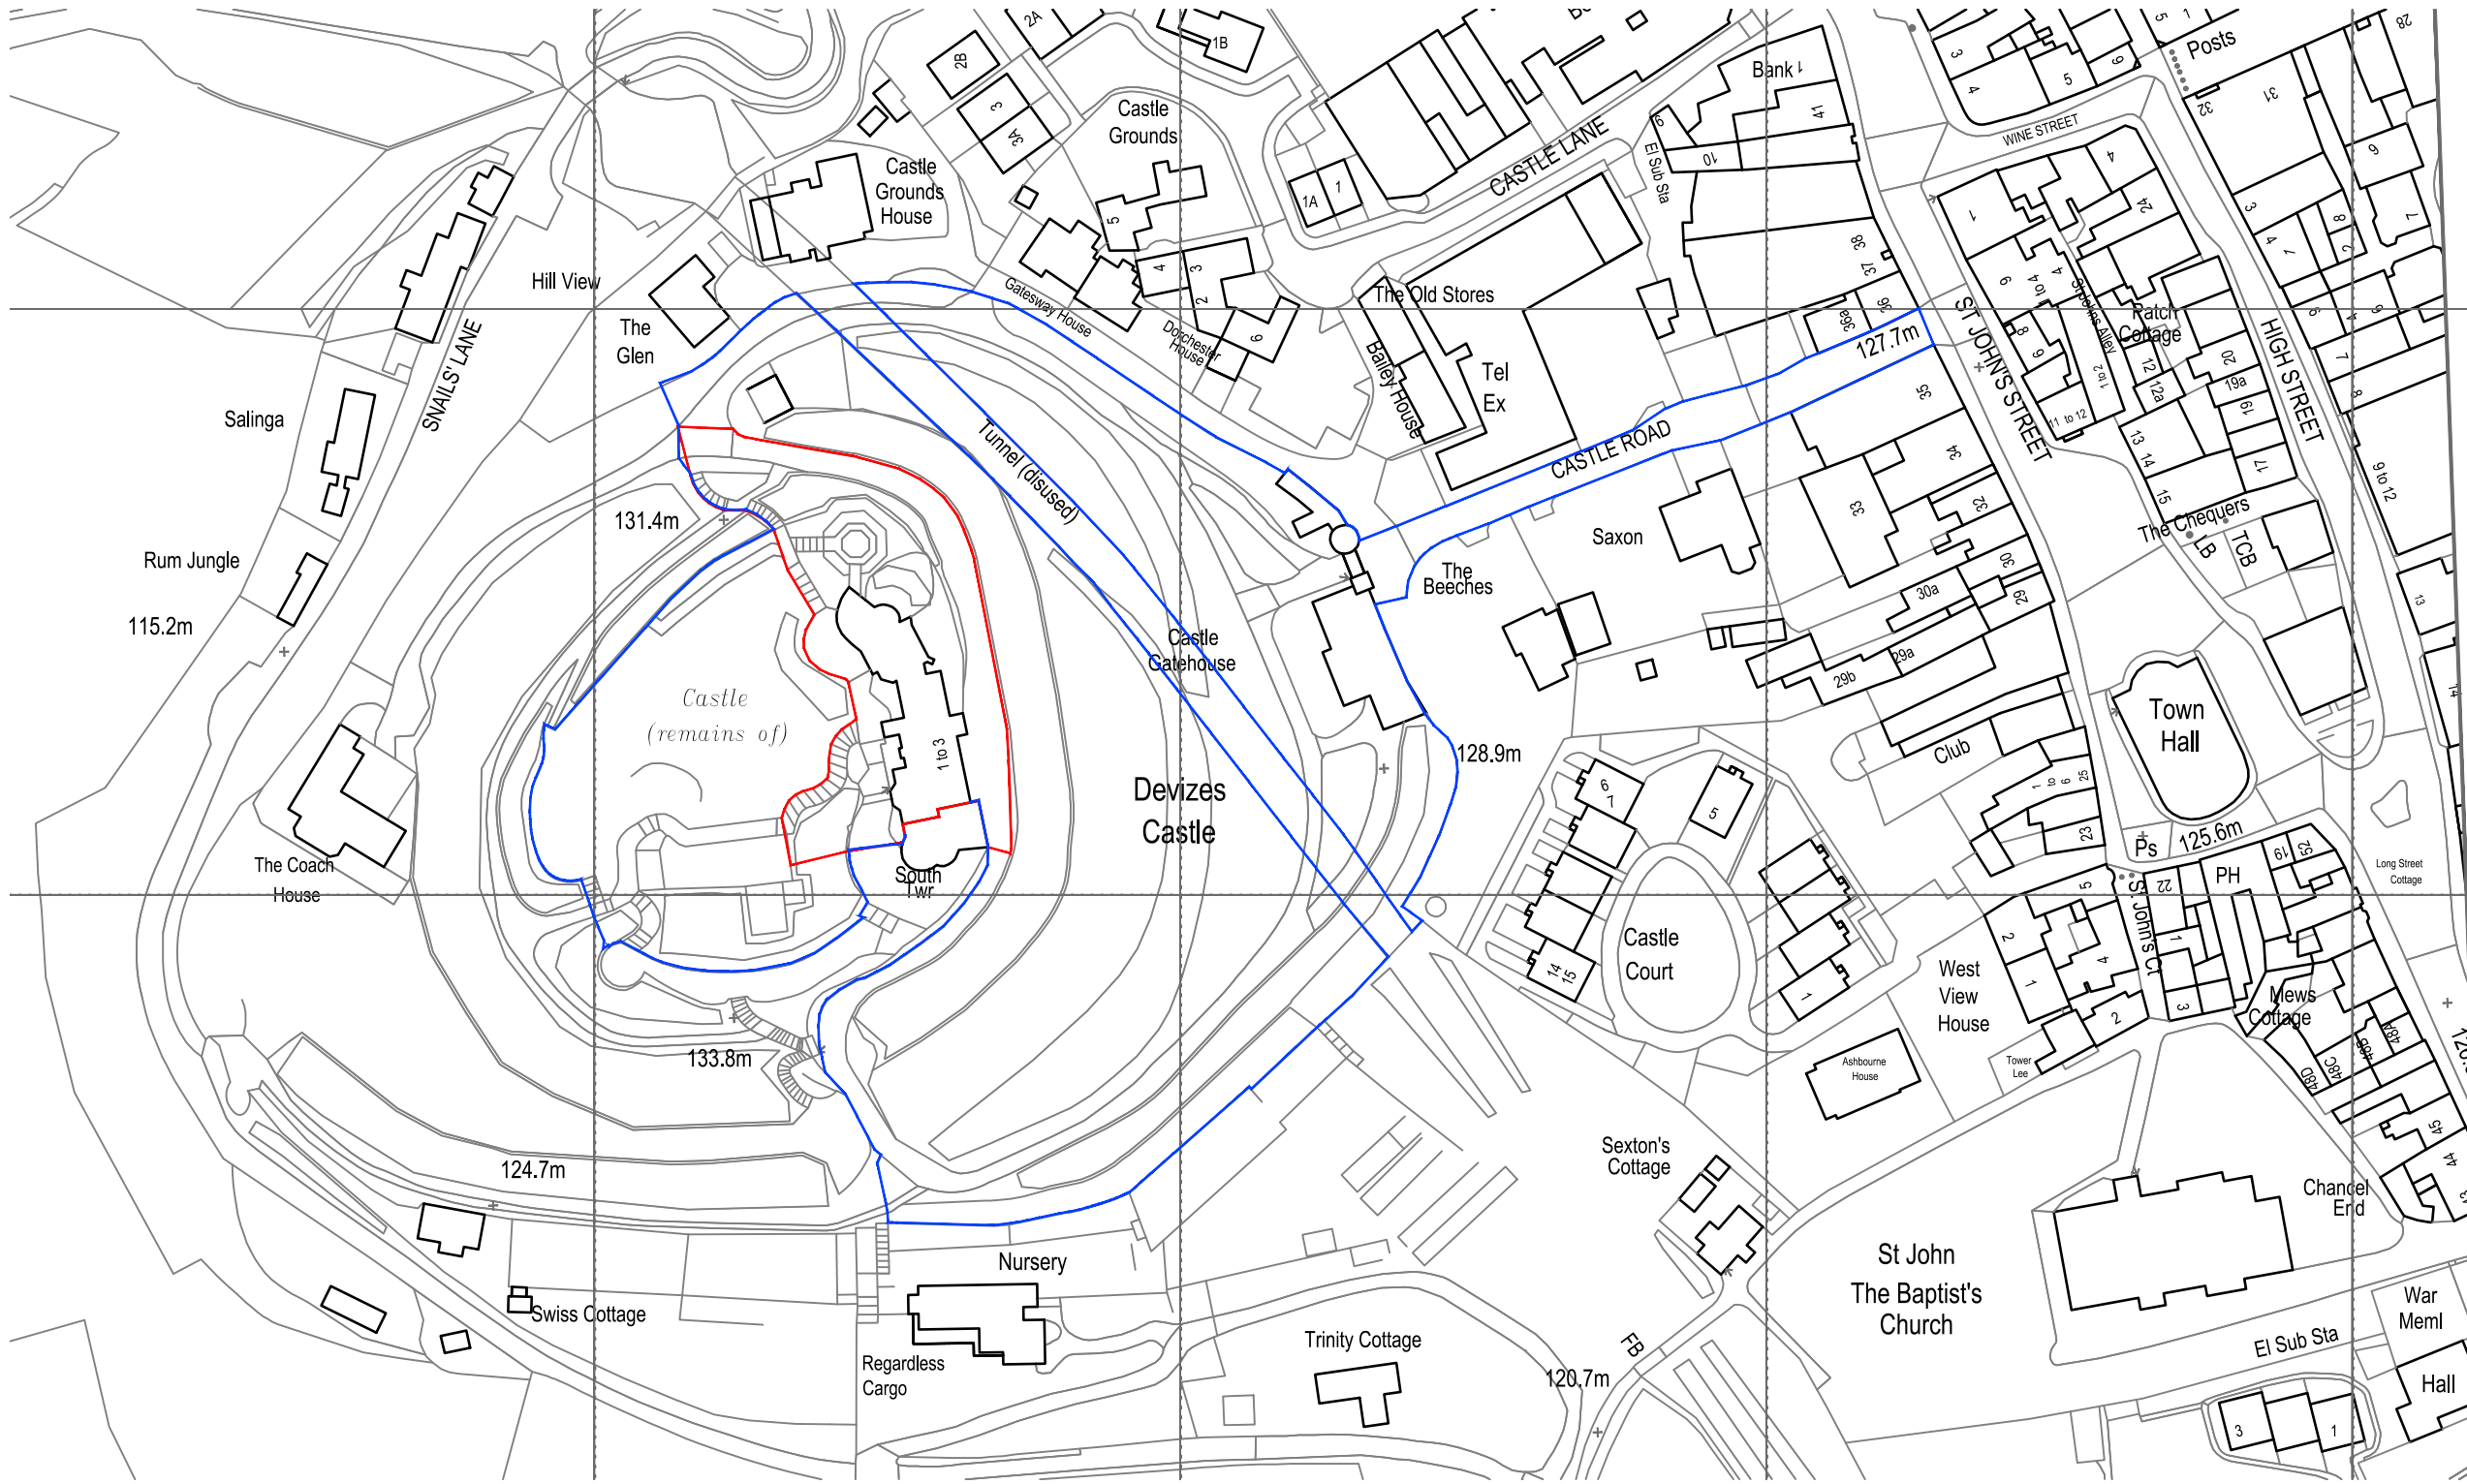


Site Plan
1:1250 @ A1 & 1:2500@A3

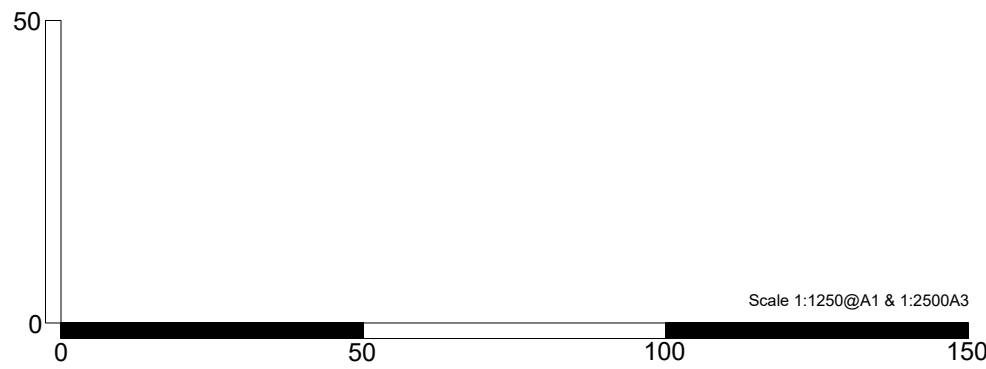

Key Legend

- Extent of application
- Denotes land owned by applicant

No. Notes

- Dimensions to be verified on site. Only figured dimensions to be used and any discrepancies in dimensions are to be reported to the architect. No dimensions are to be scaled from printed drawings. Any areas indicated on this drawing are for guidance only. No responsibility is taken for their accuracy.
- There is a risk of injury or death in construction if the works are not properly planned and supervised. The contractor must not undertake any element of the work without first having carried out the necessary risk assessments and prepared detailed method statements.

Job: Devizes Castle
Title: Existing Site Plan

Type: 000 Existing
Status: For Listed Building Consent

B BGD extent of application
A Boundary amended
* Initial Release
no. revision.

21/01/26
23/09/23
13/09/22
date.
drawn by AS
scale 1:1250 @ A1 size A1
job number 3090
checked by
date 29/09/23
A1
drawing number 010
revision B



RIBA Chartered Practice
211 Design Centre East
Chelsea Harbour
London, SW10 0XF
mail@blda.co.uk
www.blda.co.uk
t +44 (0) 20 7638 5555