




USED ON

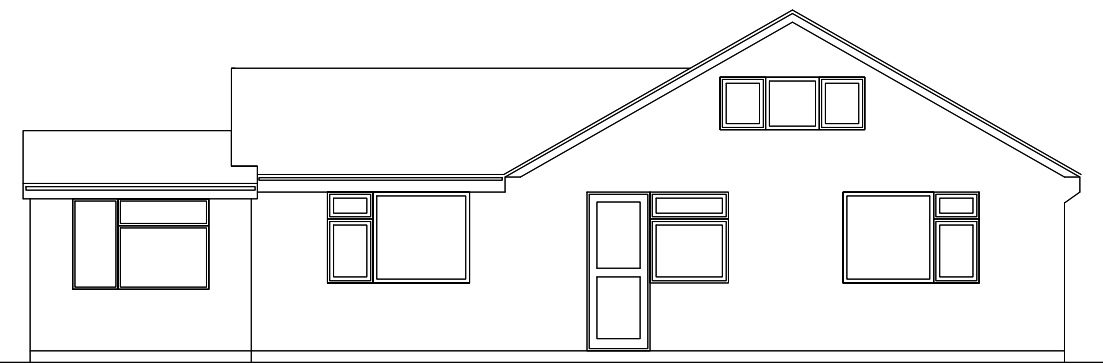


EXISTING REAR ELEVATION

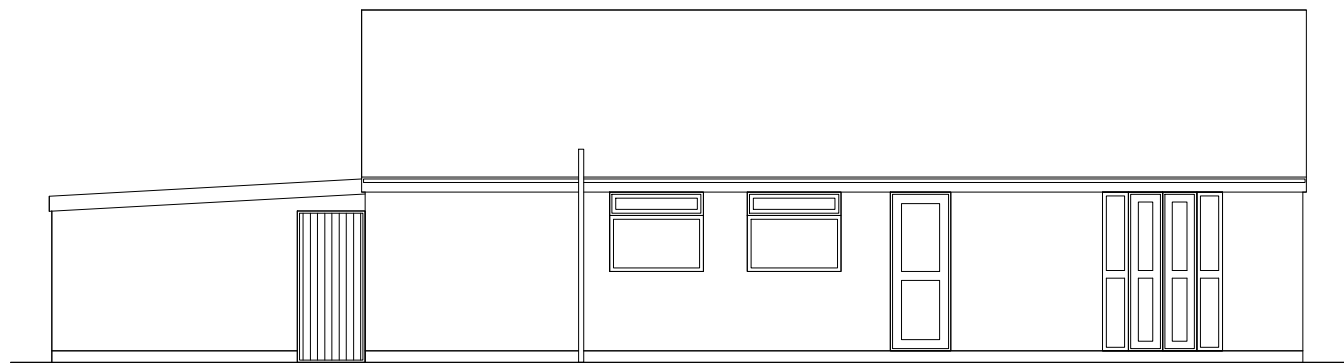


EXISTING SIDE ELEVATION

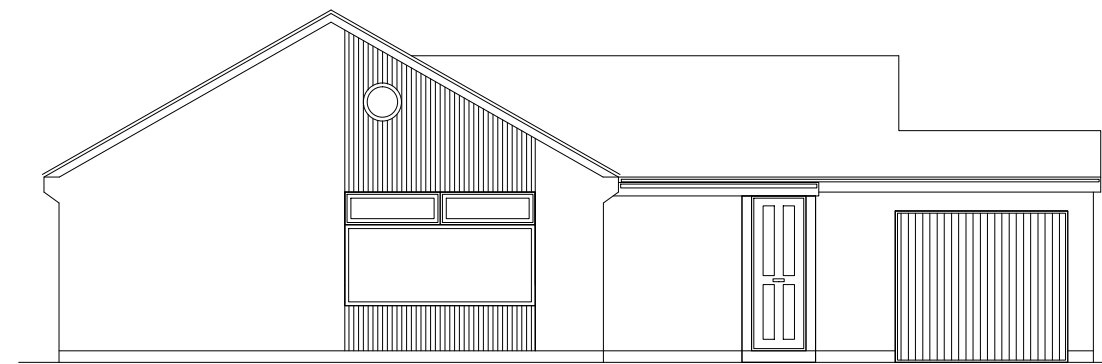

EXISTING FRONT ELEVATION

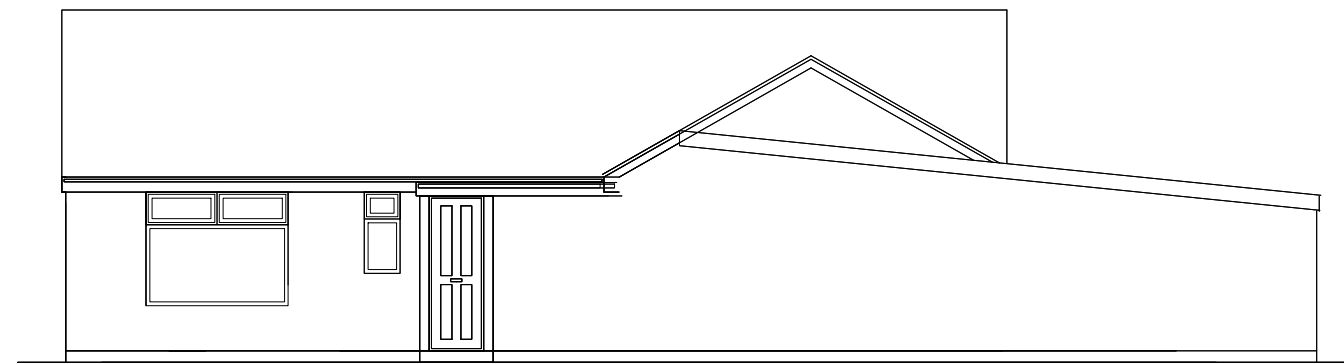


EXISTING SIDE ELEVATION
EXISTING SIDE ELEVATION

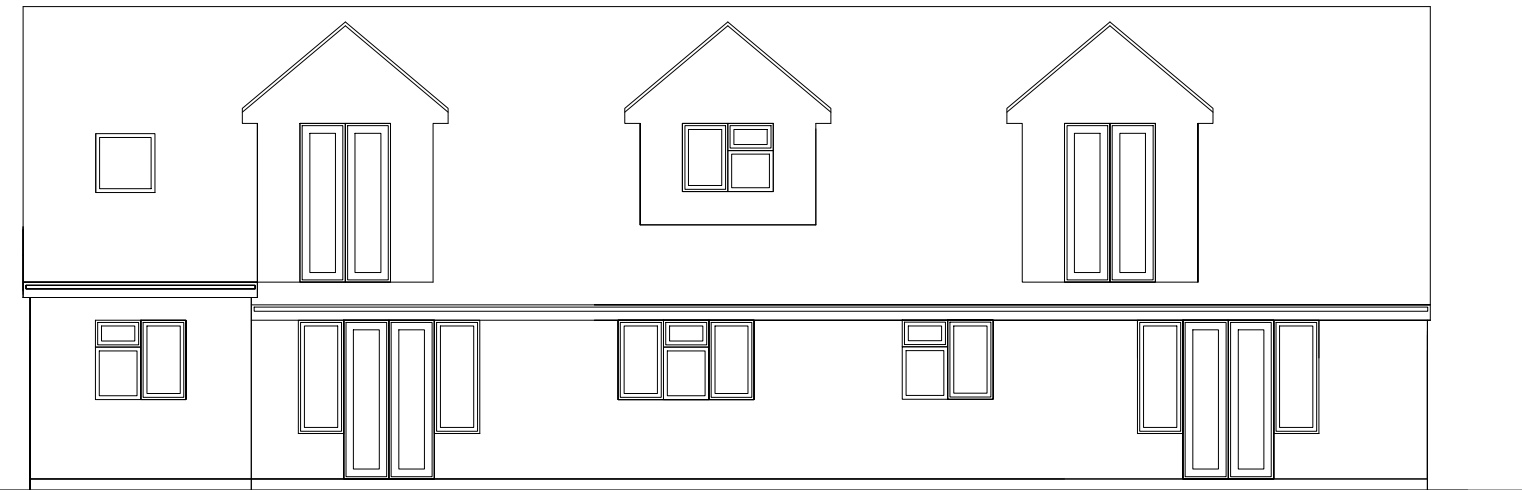


PROPOSED REAR ELEVATION




PROPOSED SIDE ELEVATION

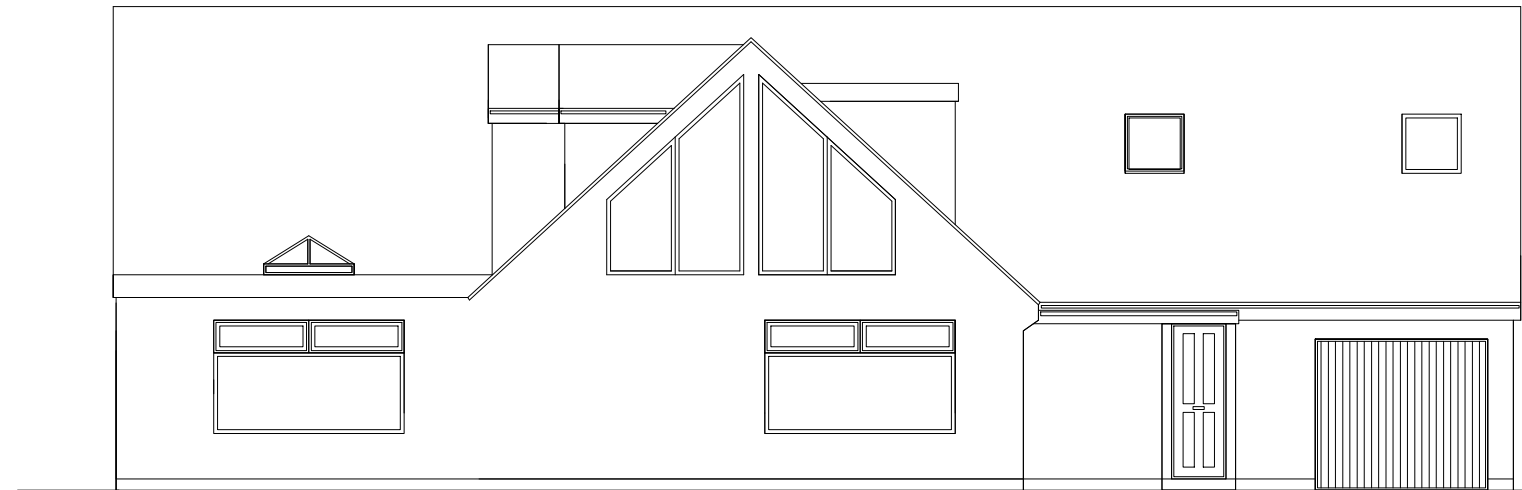


PROPOSED FRONT ELEVATION

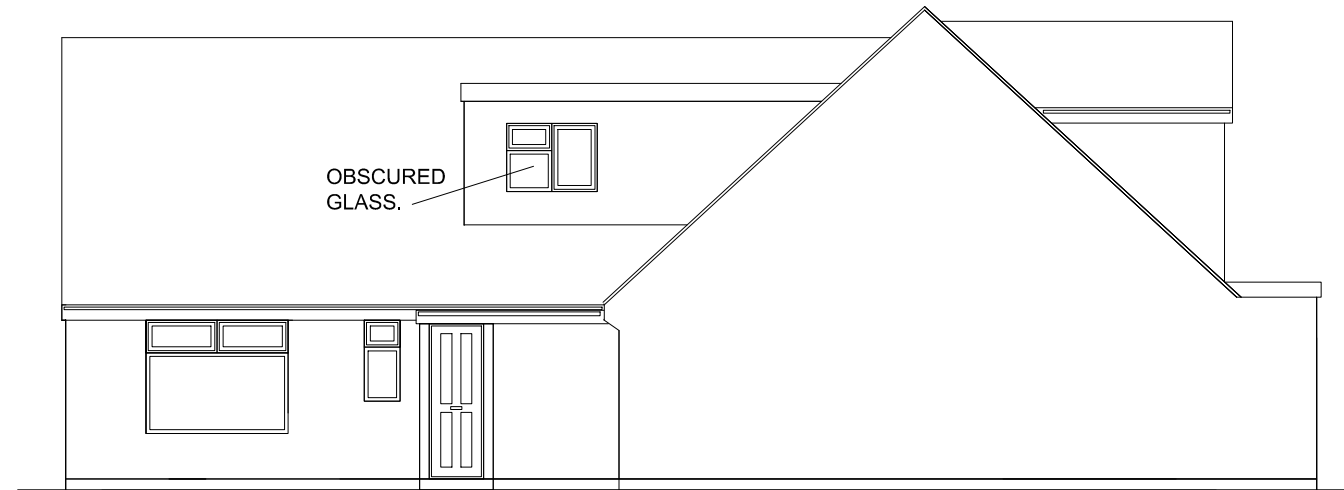


PROPOSED SIDE ELEVATION

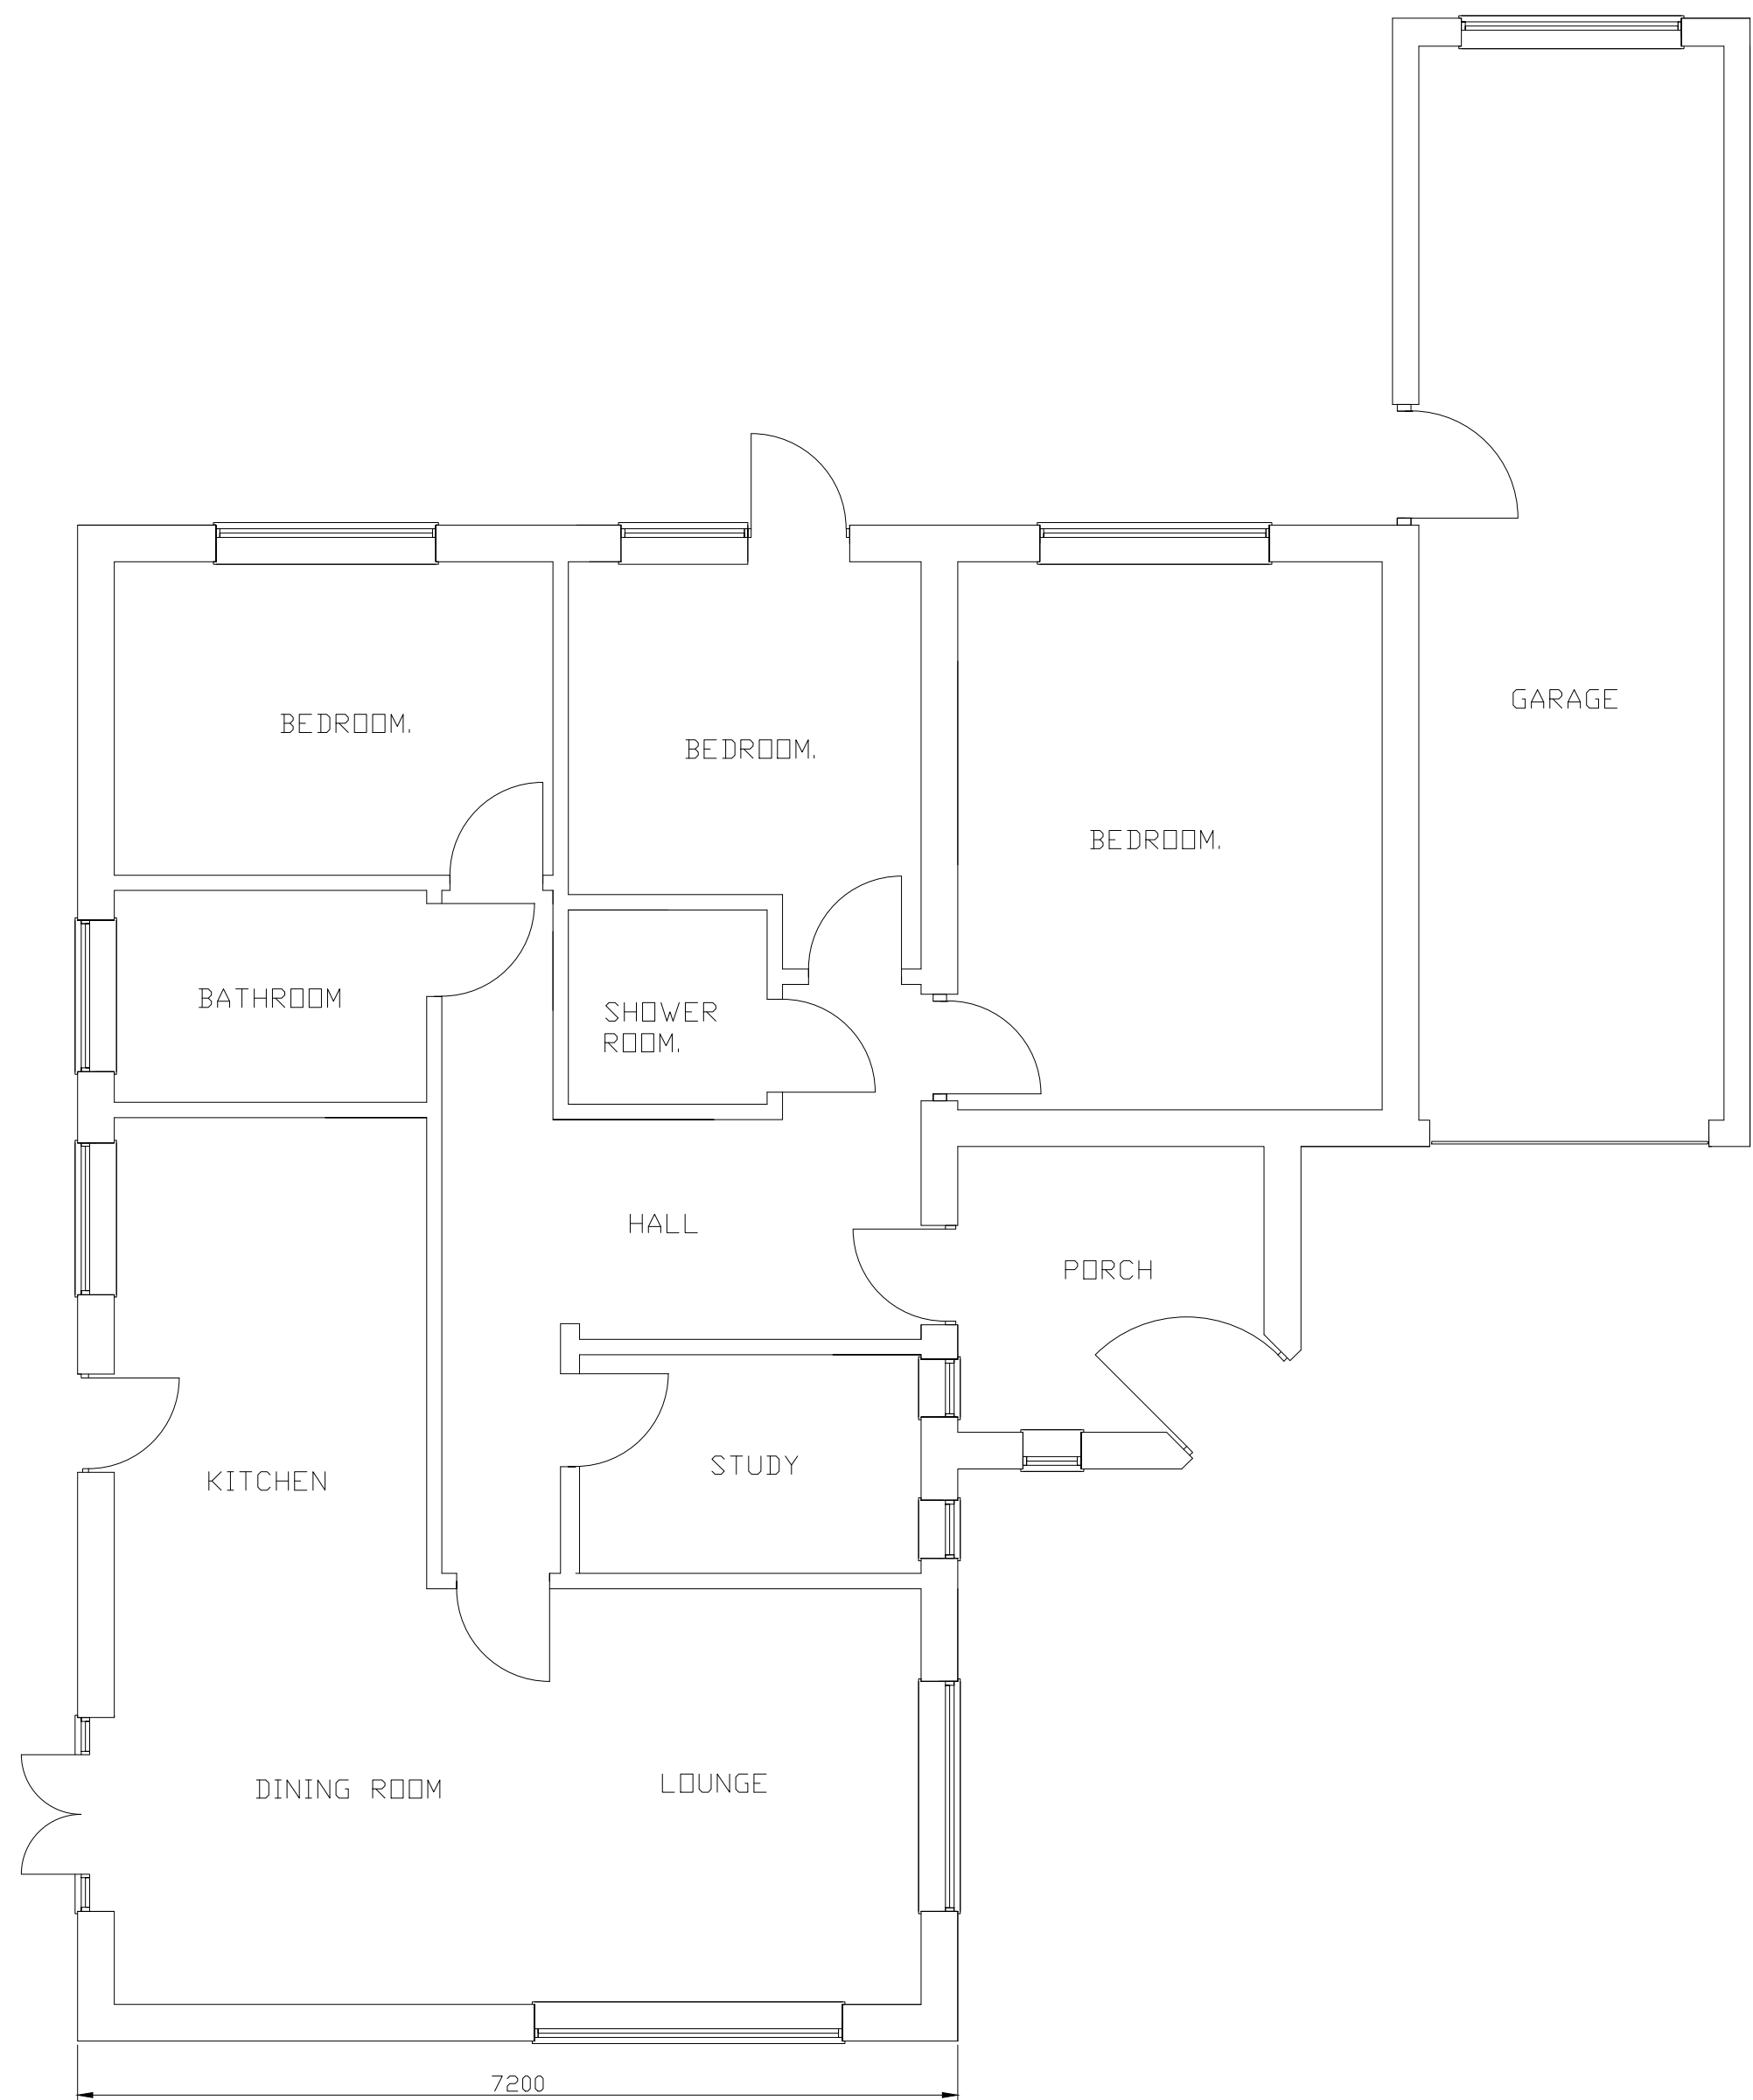


EXISTING GROUND FLOOR.

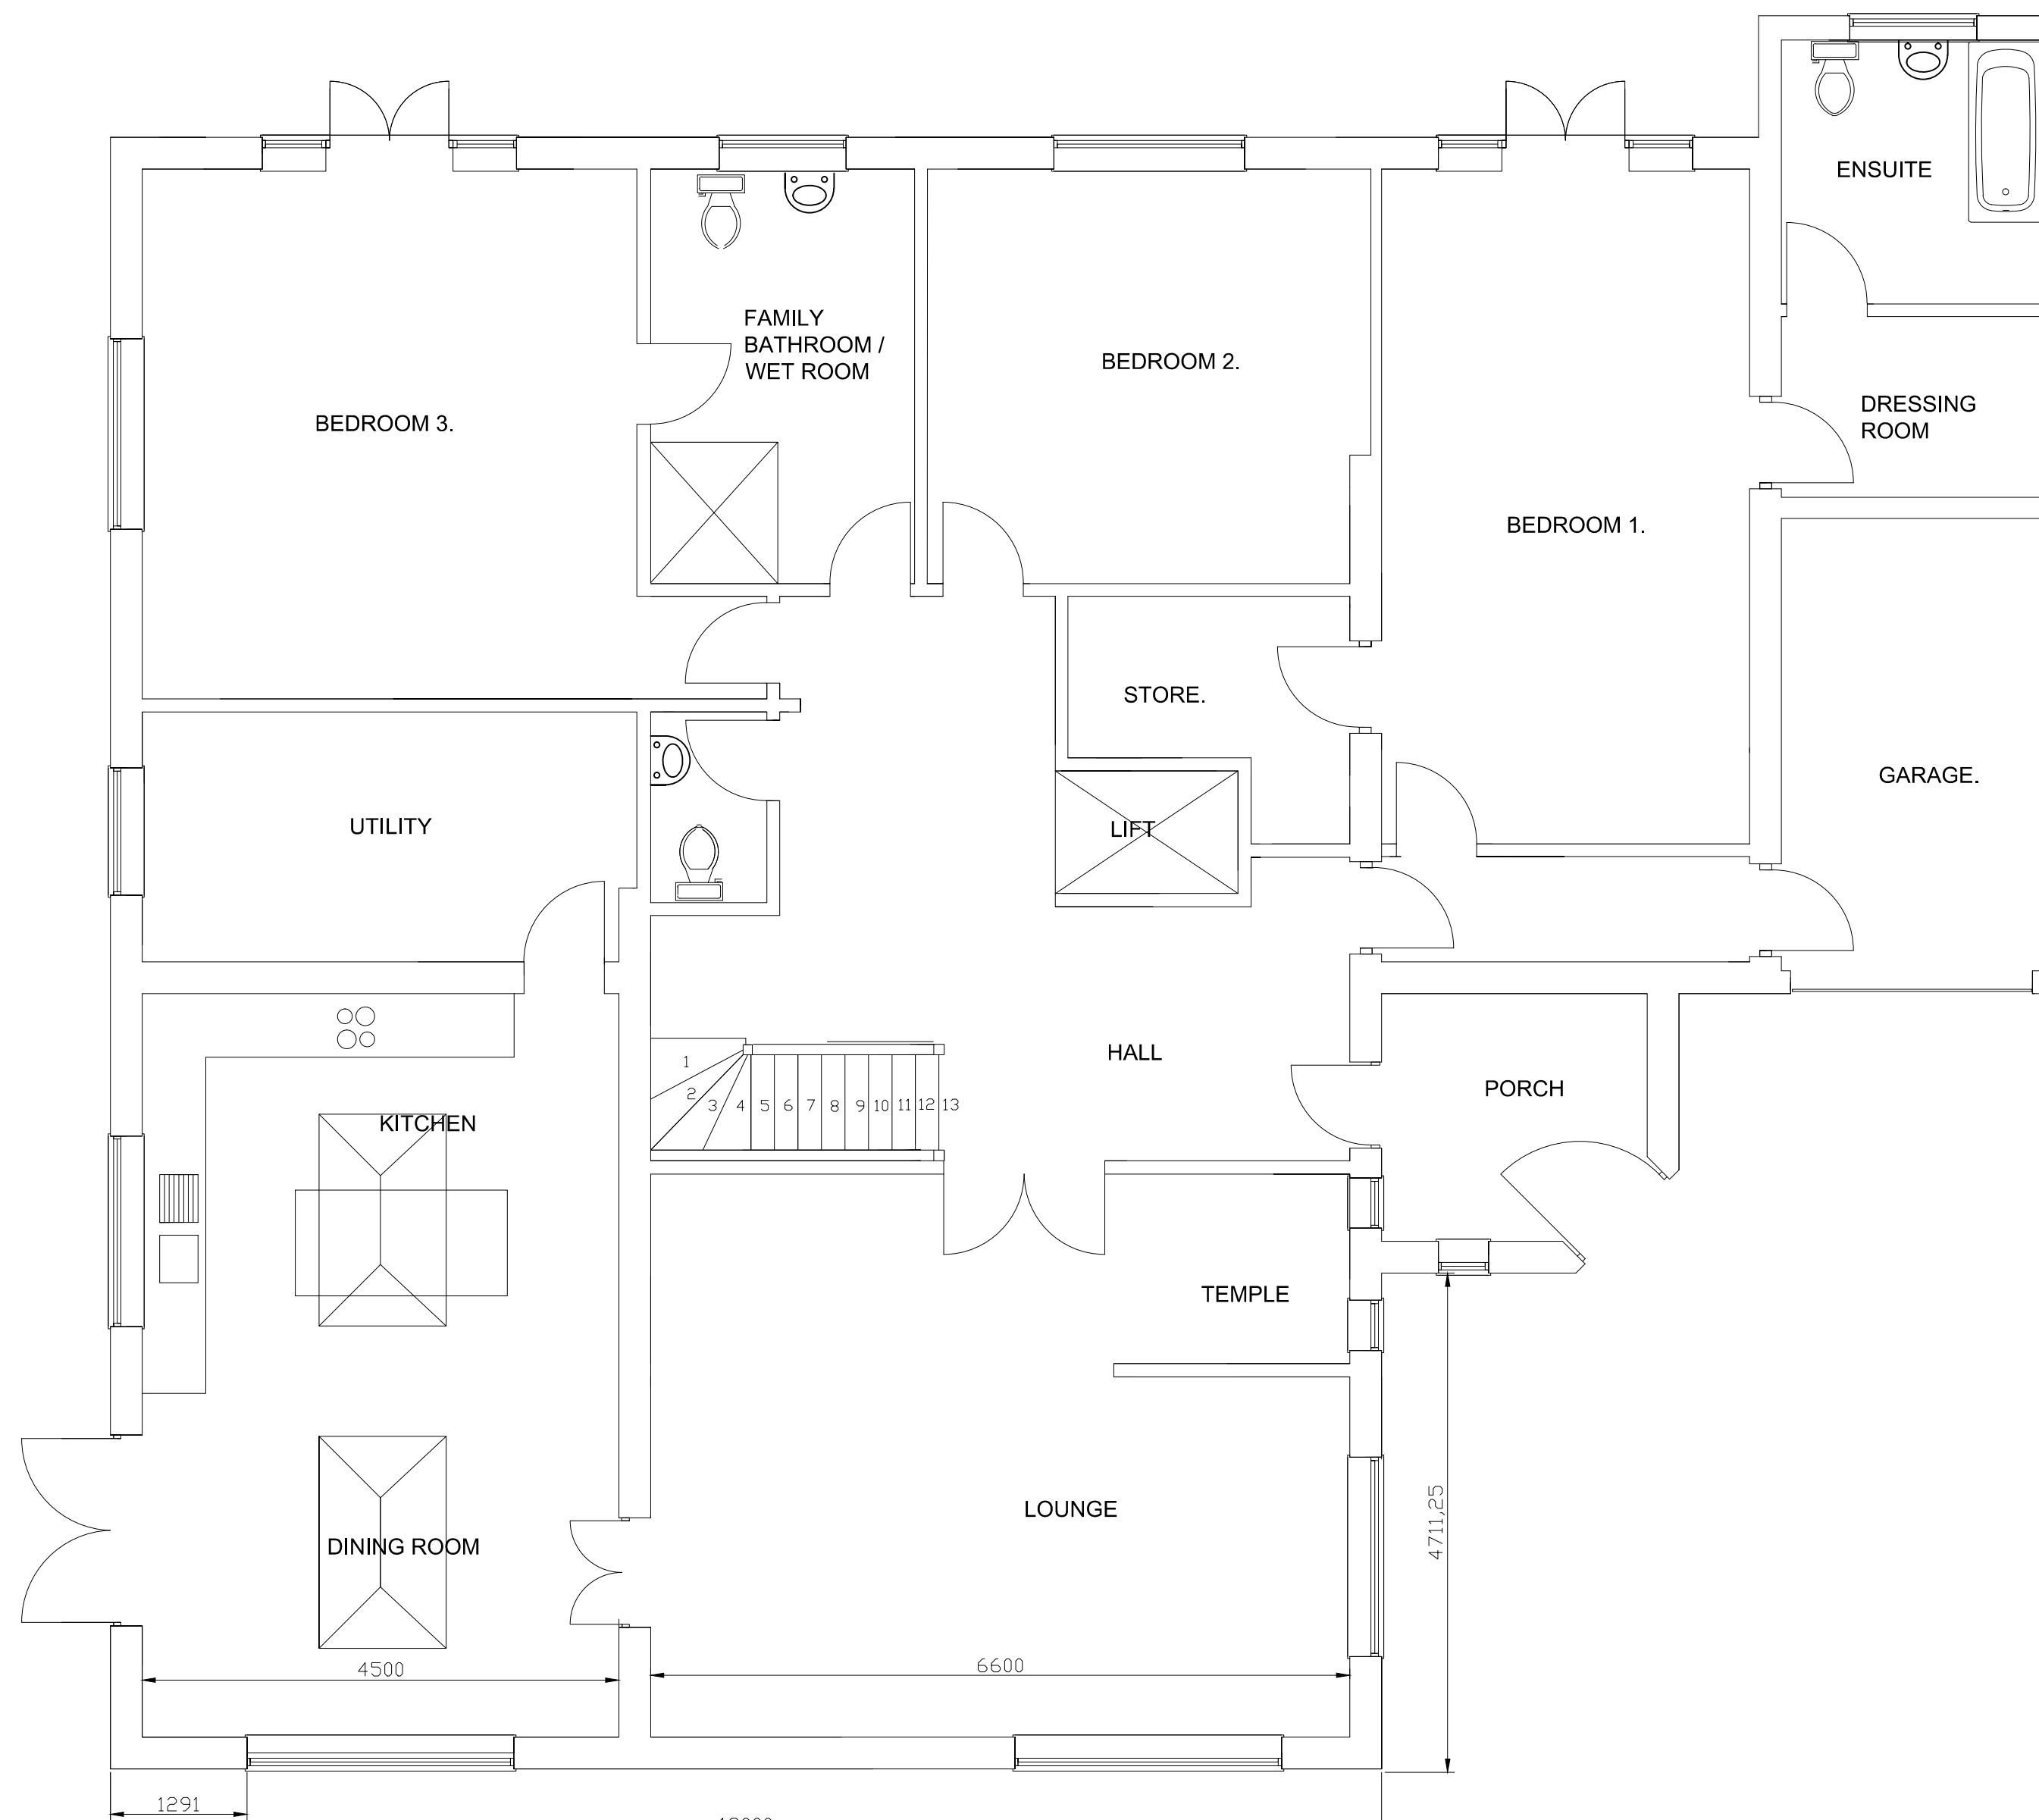

PROPOSED GROUND FLOOR.

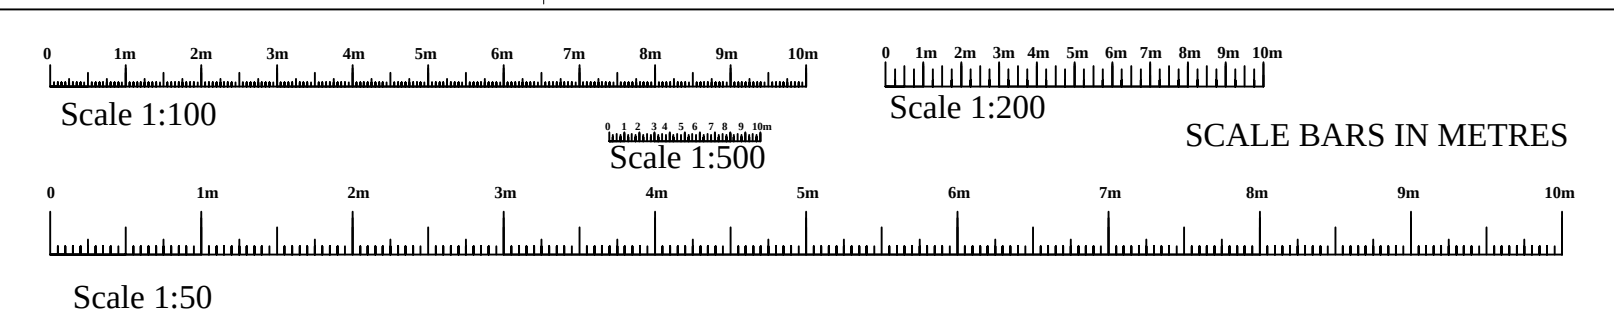

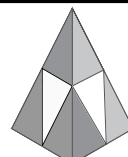client	Mr and Mrs Dubey.		
SITE ADDRESS	13 The Beeches, Lydiard Millicent SN5 3LT.		
PROJECT	Proposed Redevelopment to include a single storey side extension rooms in loft.		
		Phil Rand Cherry Tree House Clardon lane Purton, Wiltshire SN5 4HN TEL 01793 771128	
RAND PLANNING CONSULTANCY LTD Scf			
Drawn by	Phil Rand	Drawing No	01
Scales	1:500 1:100 1:50	Date	27nd Jan 2025