


Figured dimensions only are to be used. All dimensions to be checked onsite. Differences between drawings and between drawings and specification or bills of quantities to be reported to the PRC Group.

© The copyright of the drawings and designs contained therein remains vested in the PRC Group



Revisions: Drawn/Chkd: Date:

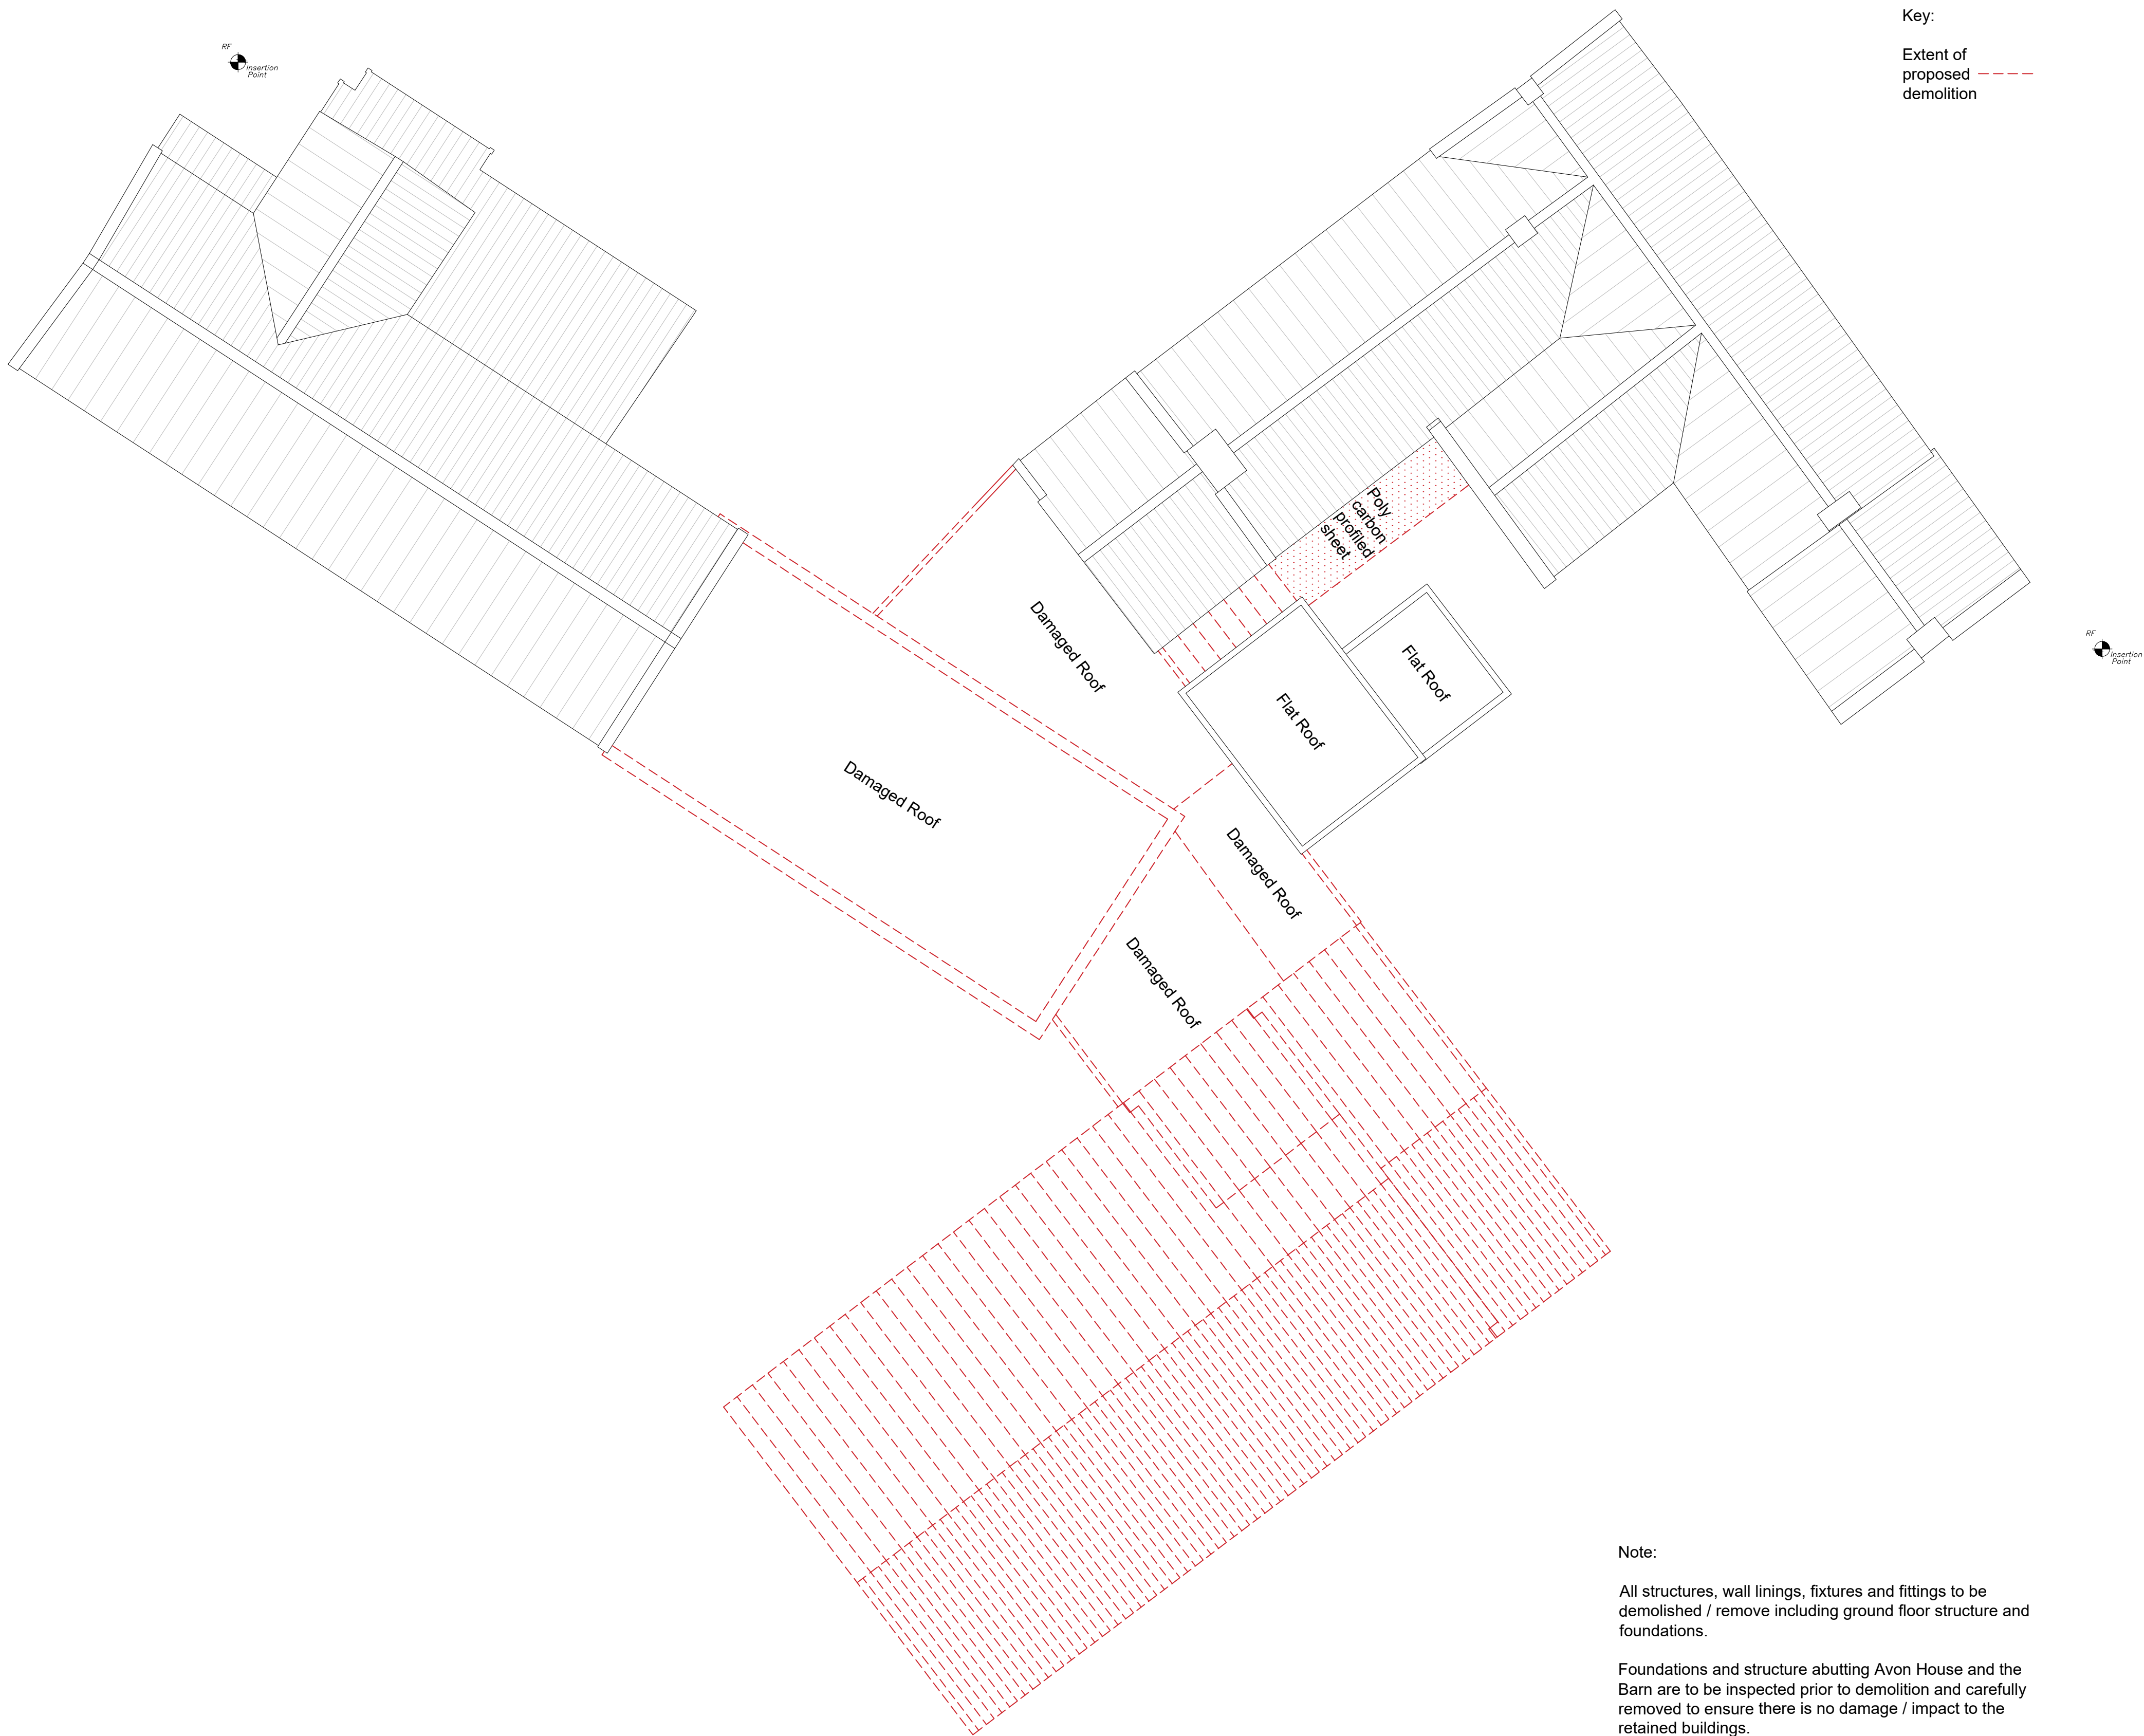

Note:

All structures, wall linings, fixtures and fittings to be demolished / remove including ground floor structure and foundations.

Foundations and structure abutting Avon House and the Barn are to be inspected prior to demolition and carefully removed to ensure there is no damage / impact to the retained buildings.

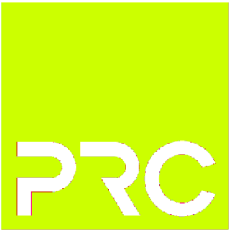 

London 0203 5953540 info@prc-group.com Milton Keynes 01908 305246 prc-group.com

Architecture
Landscape
Town Planning
Masterplanning
Urban Design

Client SREIT PROPERTY LIMITED

Project AVON HOUSE
LANGLEY PARK
Drawing Title DEMOLITION PLAN
ROOF PLAN

JOB No: 11425 Project Stage: PL Status: I
First Issue Date: JAN 26 Scale: @A1 Lead/Checker: ME

Project	Originator	Zone	Level	Type	Rate	Orig. No.	Rev.
11425 - ME	- XX -	XX -	XX -	X -		PL012	- XX

BIM File Name: *BIM File Number*