



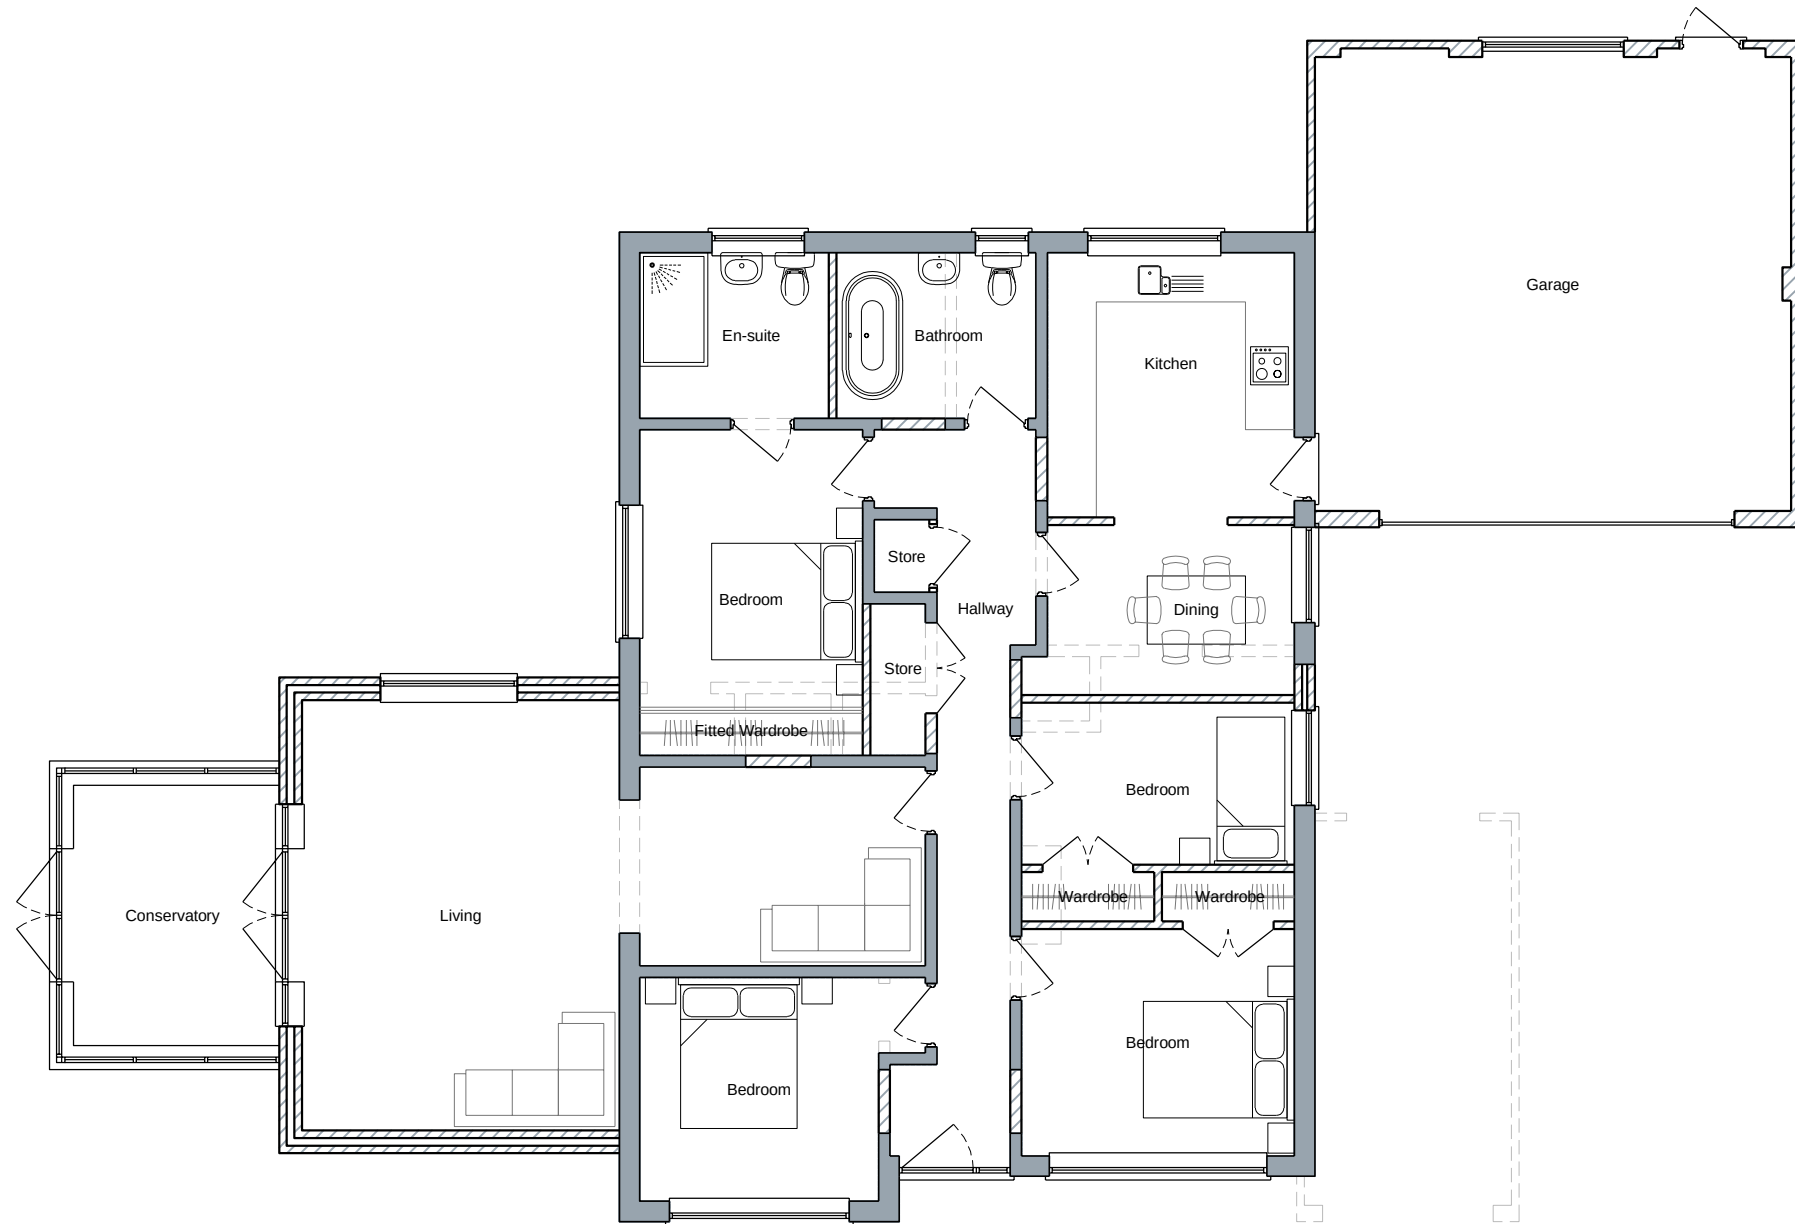

Proposed Ground Floor Plan

 

Rev	Description	Date

Client		
Mr Fletcher, Rodings, Firs Road, Alderbury, Salisbury, SP5 3BD		
Project		
Proposed Alterations Rodings, Firs Road, Alderbury		
Title		
Proposed Ground Floor Plan		
Drawing No.	Scale	1:100 @ A3
RODI-PD-06	Date	Sep 25
	Rev	*