


Figured dimensions only are to be used. All dimensions to be checked onsite. Differences between drawings and between drawings and specification or bills of quantities to be reported to the PRC Group.
© The copyright of the drawings and designs contained therein remains vested in the PRC Group.
Revisions: Drawn/Chkd: Date:

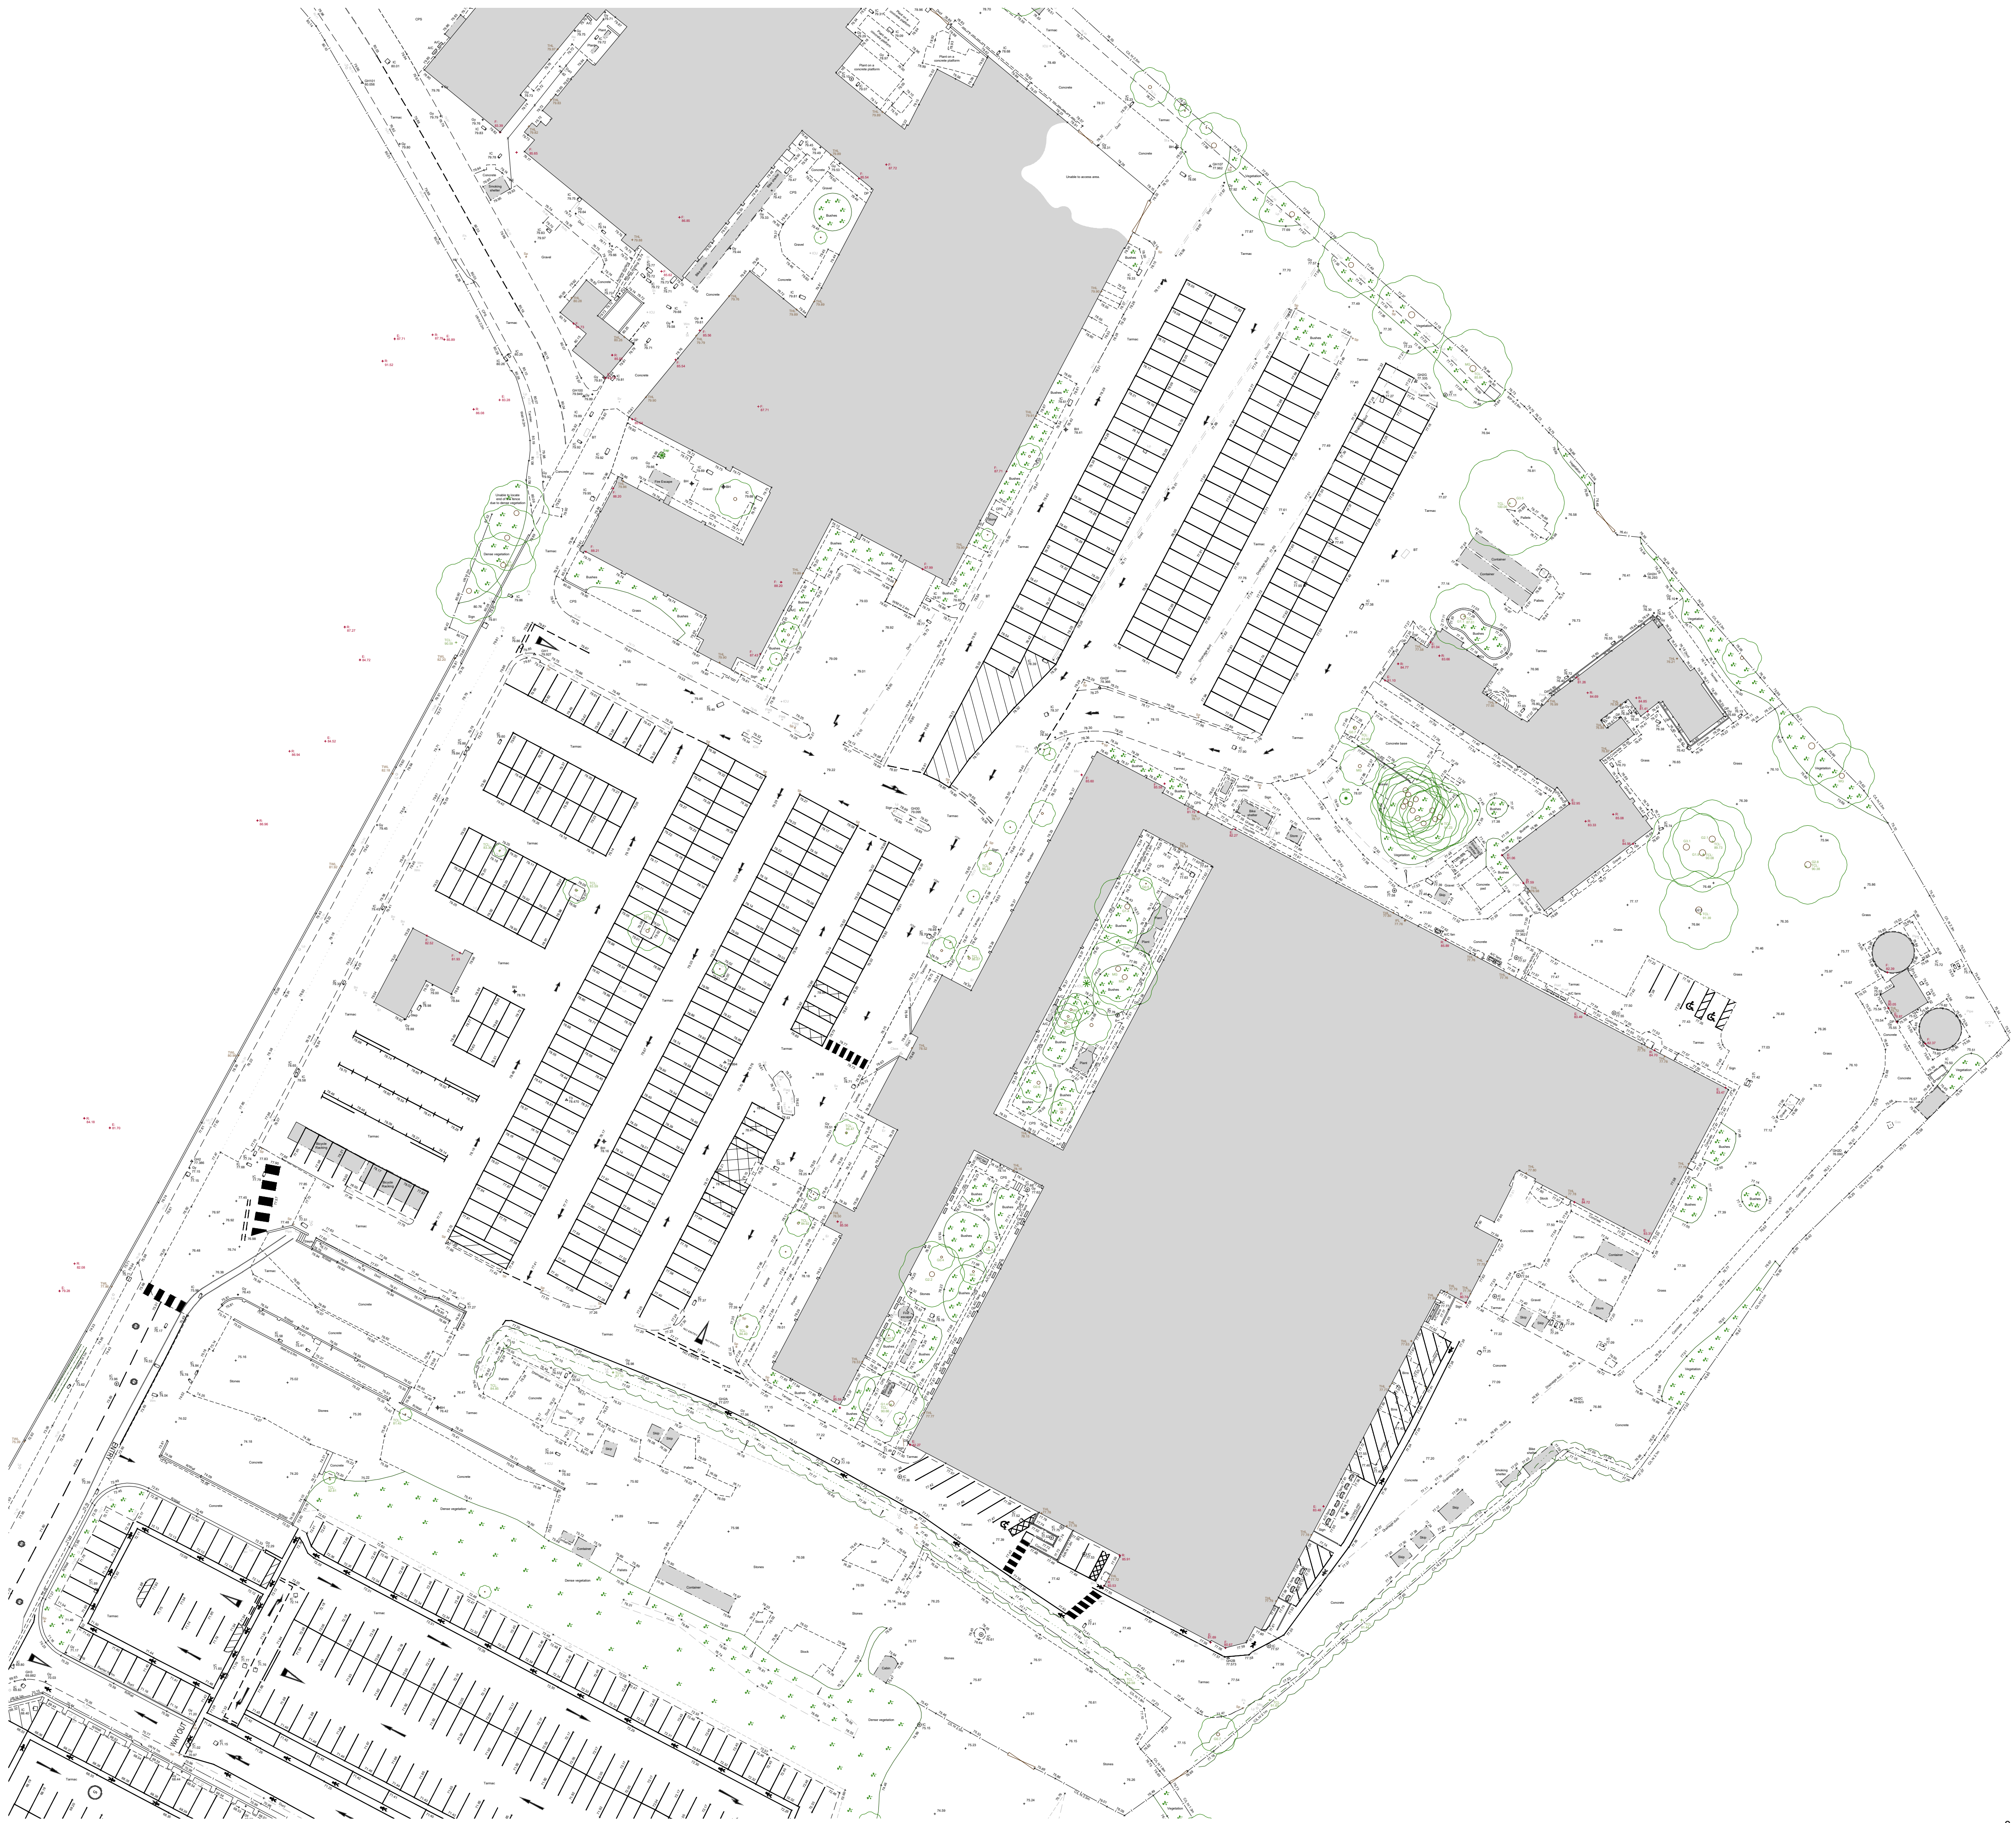



London 0203 5953540
info@prc-group.com

Architecture
Landscape
Town Planning
Masterplanning
Urban Design

Milton Keynes 01908 305246
prc-group.com

Client **SREIT PROPERTY LIMITED**

Project **AVON HOUSE
LANGLEY PARK**

Drawing Title **EXISTING SITE PLAN**

Job No:	11425	Project Stage:	PL	Status:	I
First Issue Date:	JAN 26	Scale:	@A1 1:500	Last Checked:	ME
Project:	11425 - ME	Originator:	- XX -	Zone:	XX -
		Level:	XX -	Type:	X -
		Rate:		Dwg No:	PL002
				Rev:	- XX

BIM File Name: *BIM File Number*