



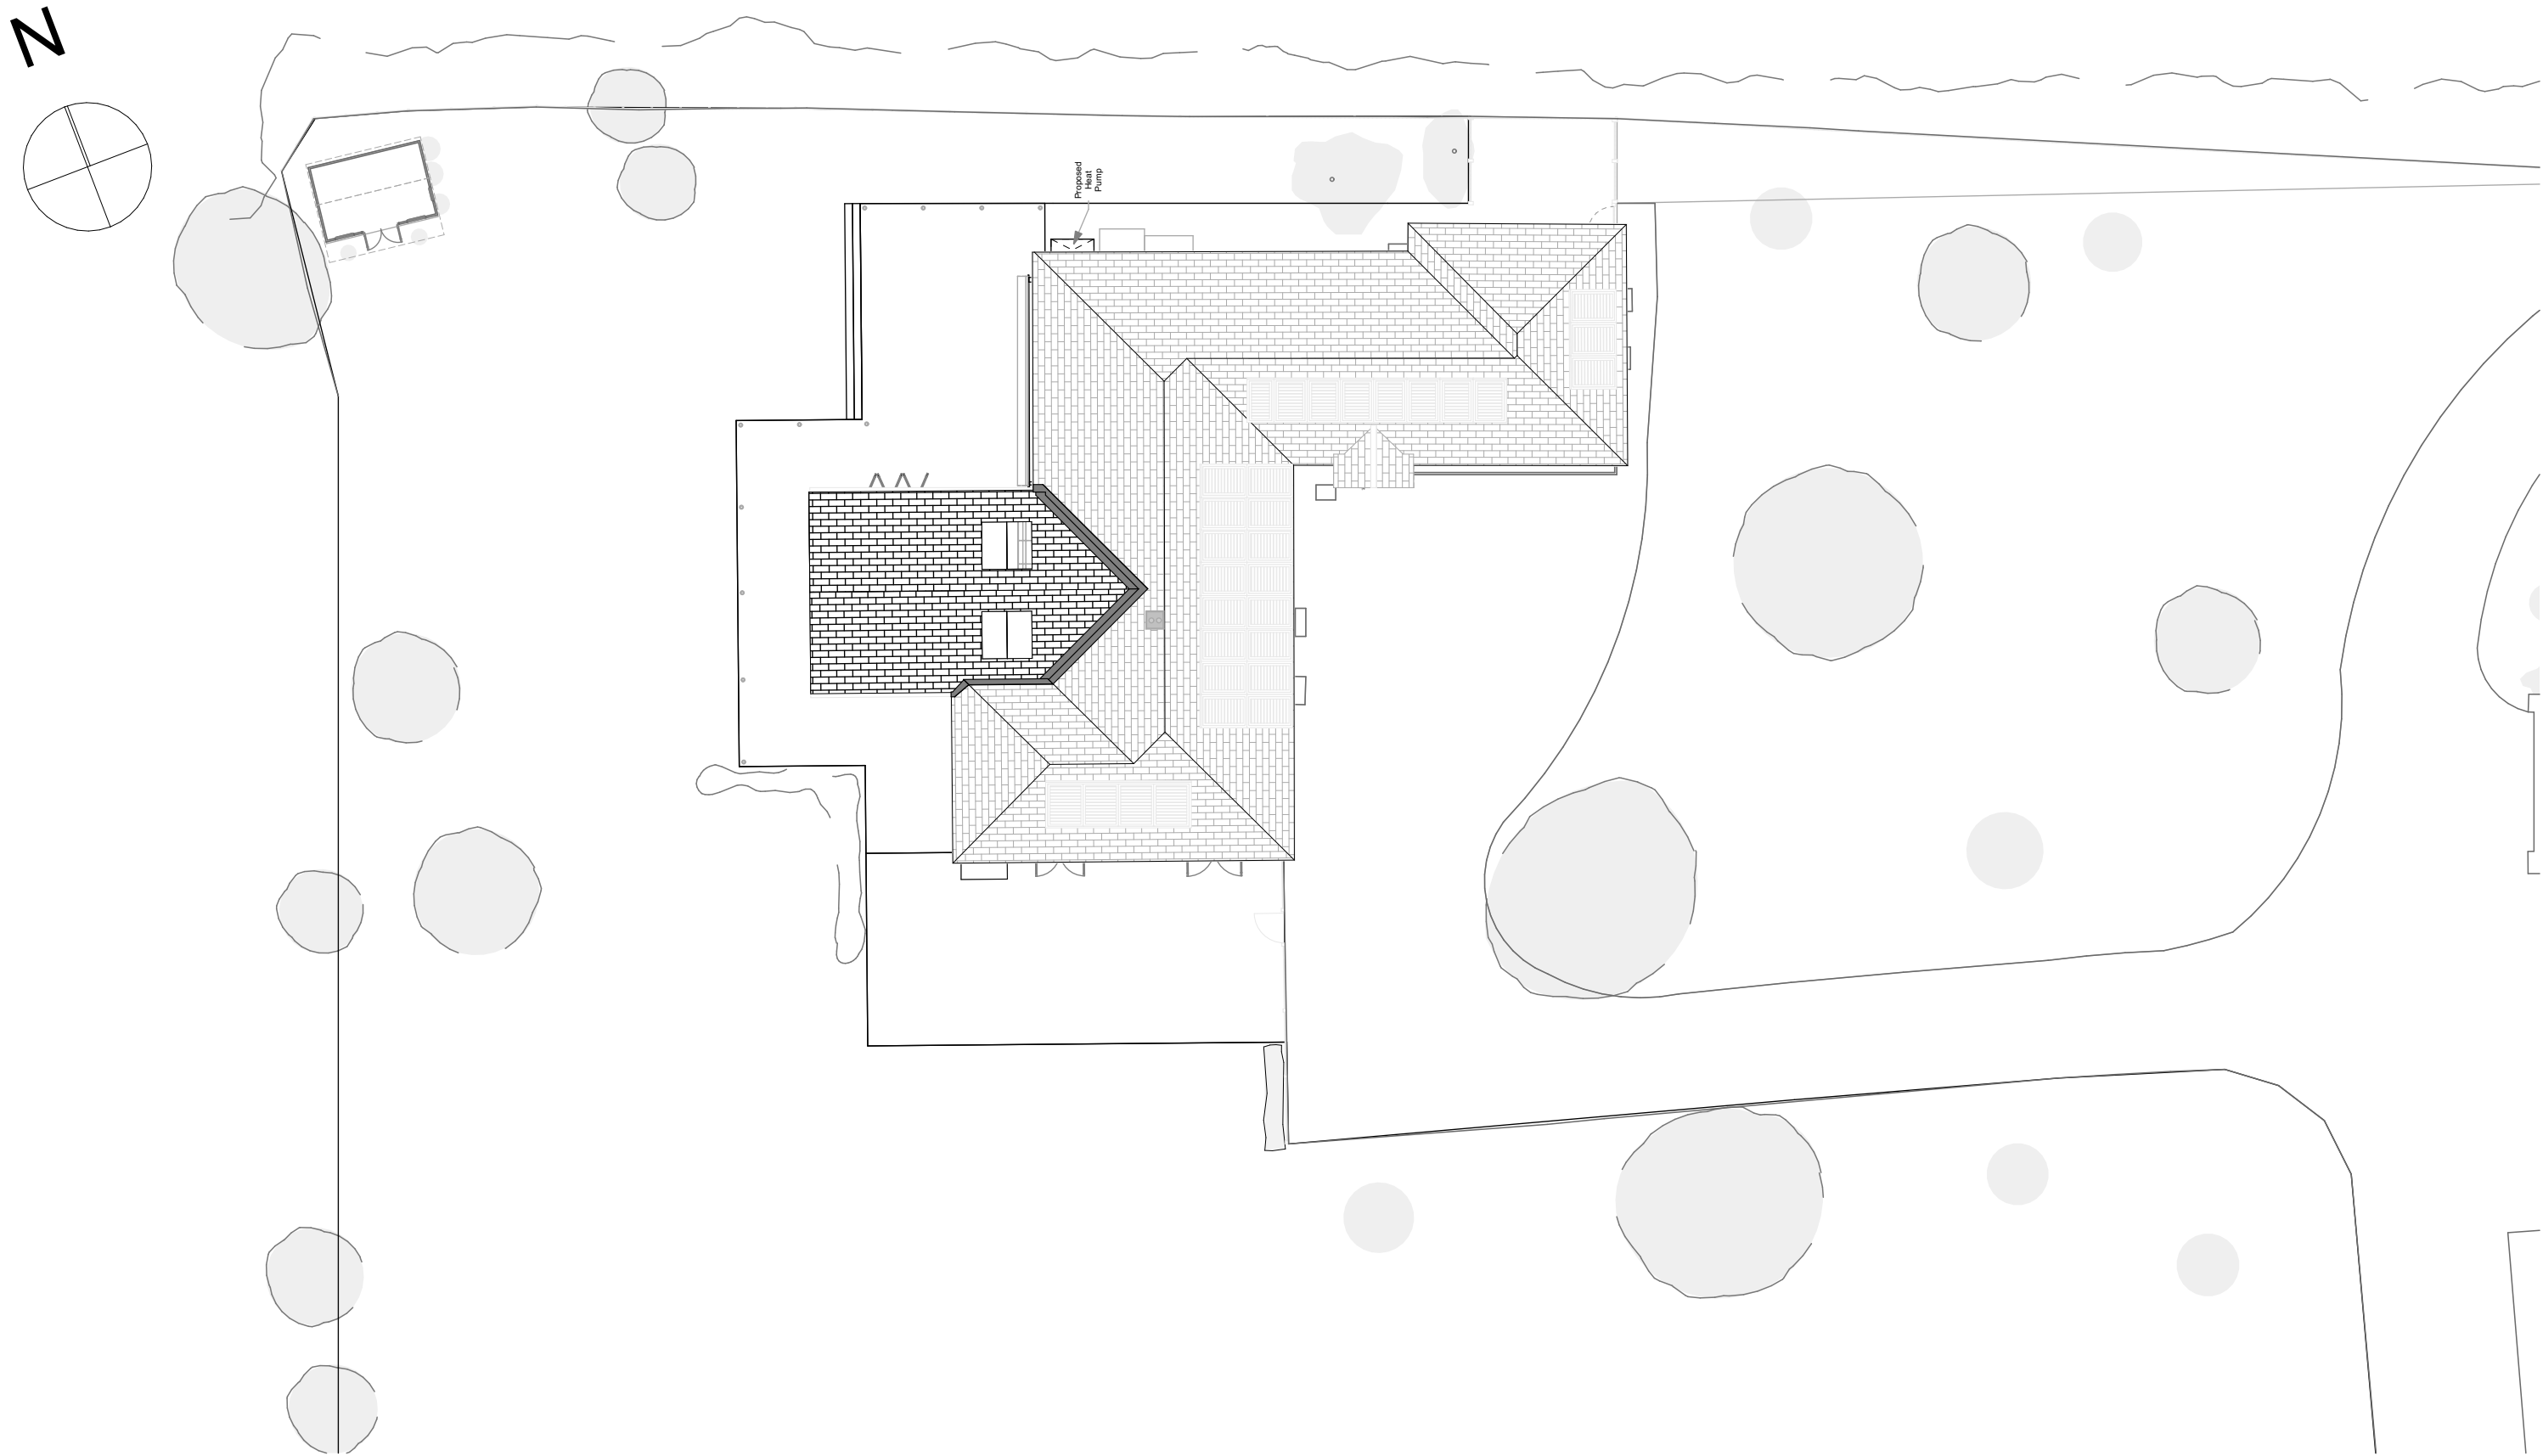

1:200

 

RevID	ChID	Change Name	Date

0563 0563 - Sunnyfields
Mr & Mrs Chudleigh

Sunnyfields
Moggs Ln, Calstone, Calne

Proposed Site Plan 1:200
1:200, 1:100@A3

Drg No:0563.03.2 Rev:
File:0563-27-260120 SUNNYFIELDS.pln
20/01/2026

Jacques Partnership
Architecture and Planning

Studio 5, Fosse Farm Barns
Nettleton
Chippenham
Wilts SN14 7NJ
01249 783533