


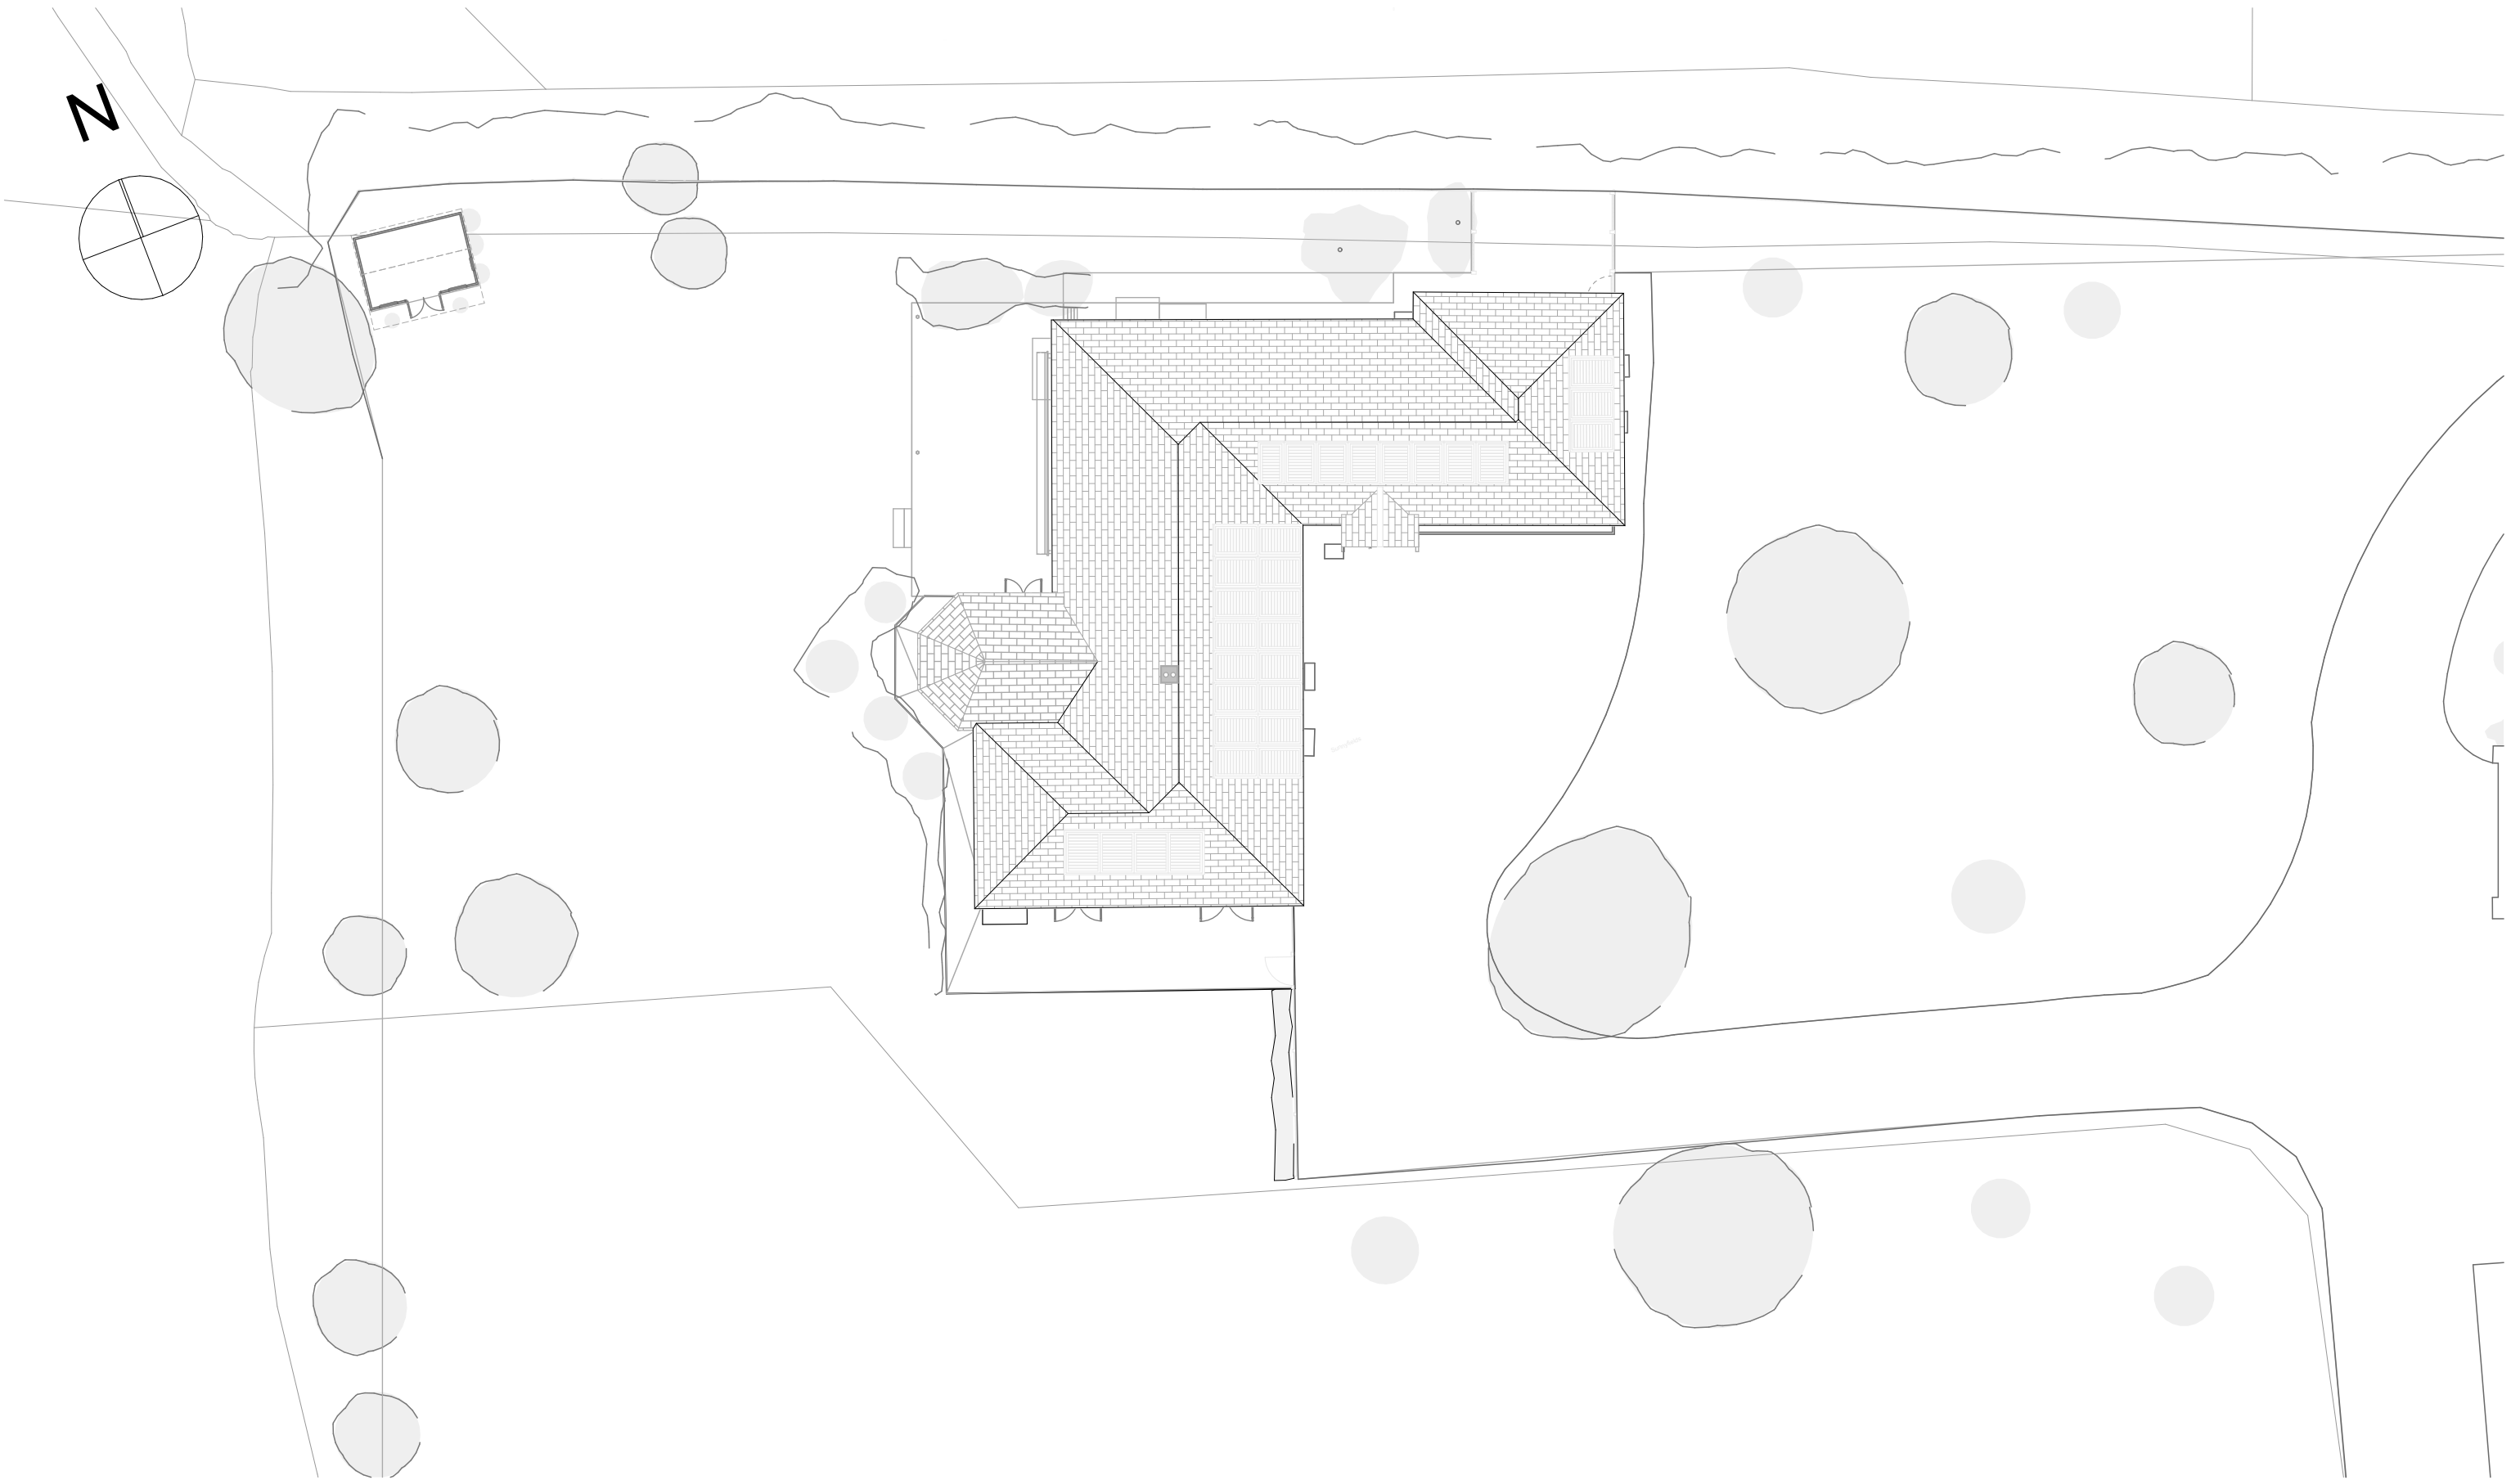

1:200



RevID	ChID	Change Name	Date

0563 0563 - Sunnyfields
Mr & Mrs Chudleigh

Sunnyfields
Moggs Ln, Calstone, Calne

Existing Site Plan 1:200
1:200, 1:100@A3

Drg No:0563.01.03 Rev:
File:0563-27-05-26-01-06 SUNNYFIELDS.pln
08/01/2026

Jacques Partnership
Architecture and Planning

Studio 5, Fosse Farm Barns
Nettleton
Chippenham
Wilts SN14 7NJ
01249 783533