




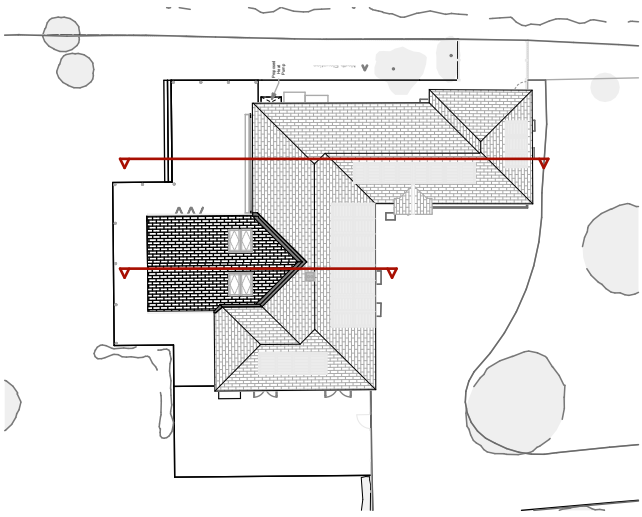

Site Plan Showing The Section Cuts 1:500

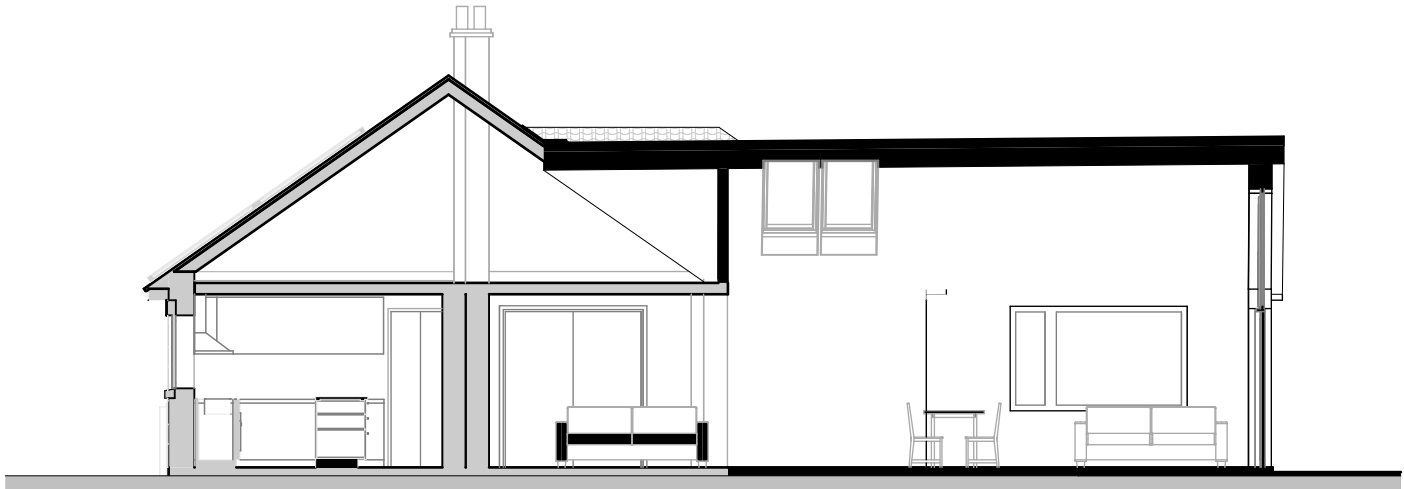

S29 S29 Proposed Building Section 1:100

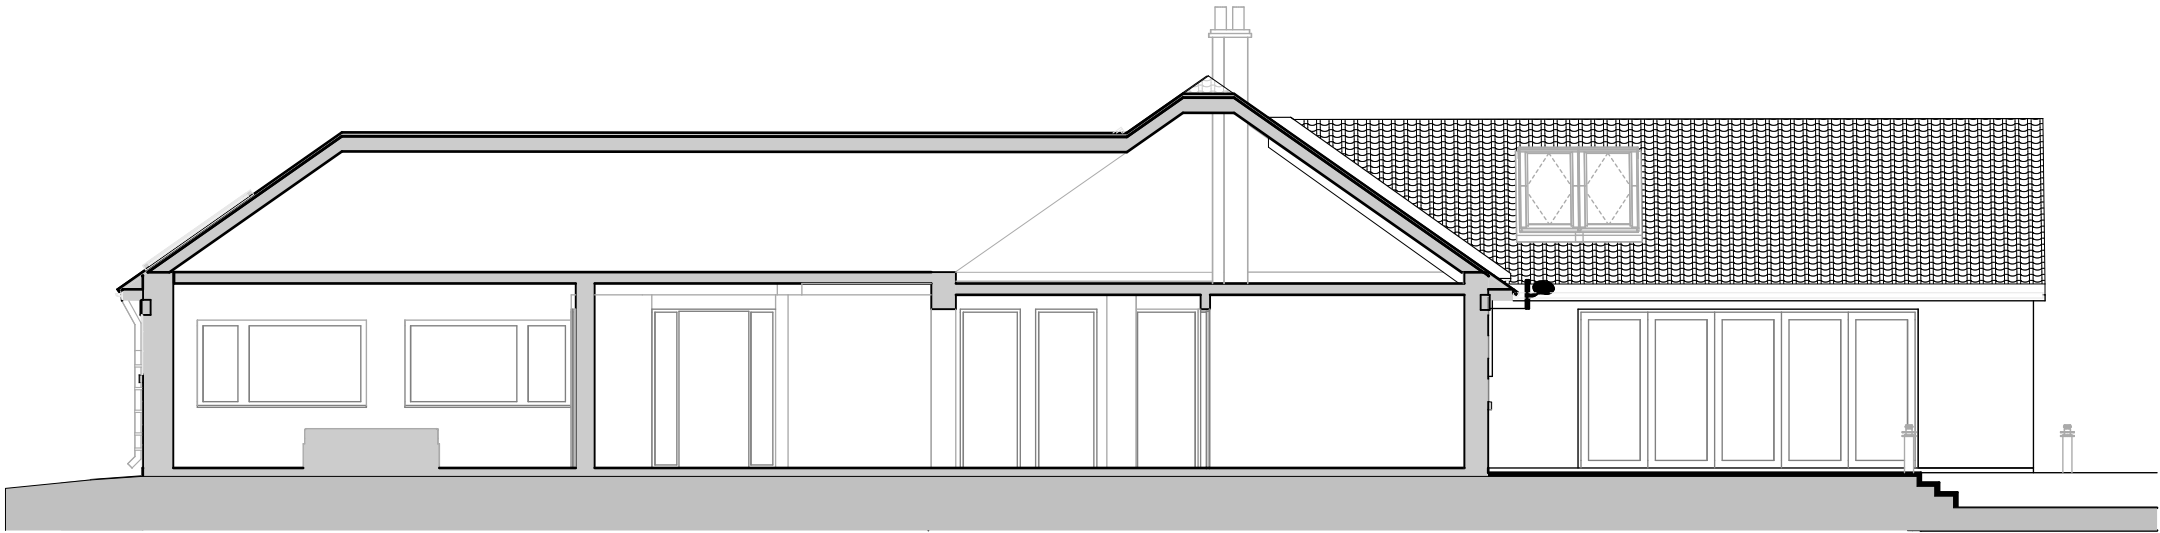

S25 S25 Proposed Building Section 1:100

1:100



RevID	ChID	Change Name	Date

0563 0563 - Sunnyfields
Mr & Mrs Chudleigh

Sunnyfields
Moggs Ln, Calstone, Calne

Proposed Sections
1:100, 1:500@A3

Drg No:0563.03.5 Rev:
File:0563-27-05-26-01-06 SUNNYFIELDS.pln
08/01/2026

Jacques Partnership
Architecture and Planning

Studio 5, Fosse Farm Barns
Nettleton
Chippenham
Wilts SN14 7NJ
01249 783533