




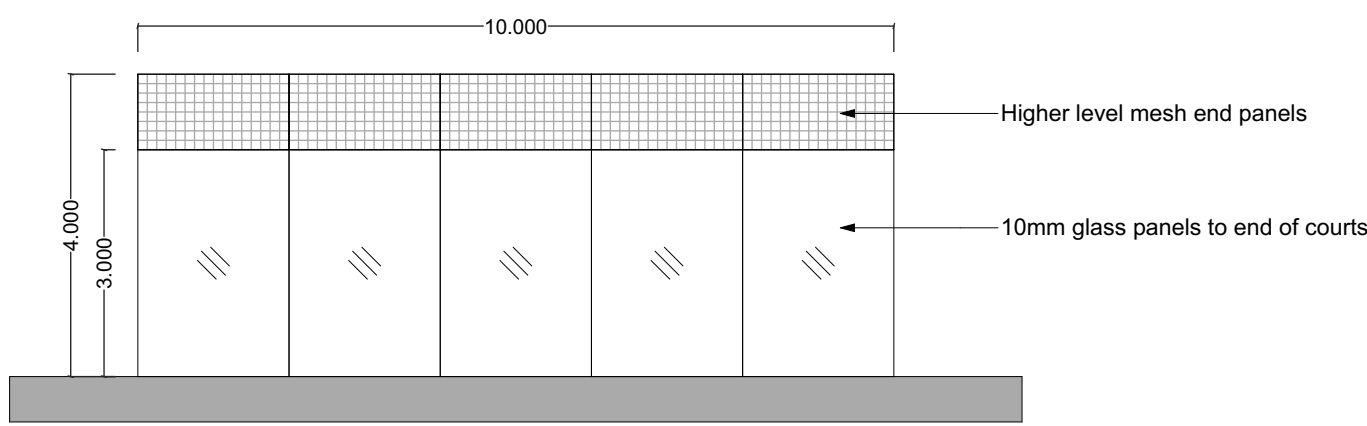


Front Elevation

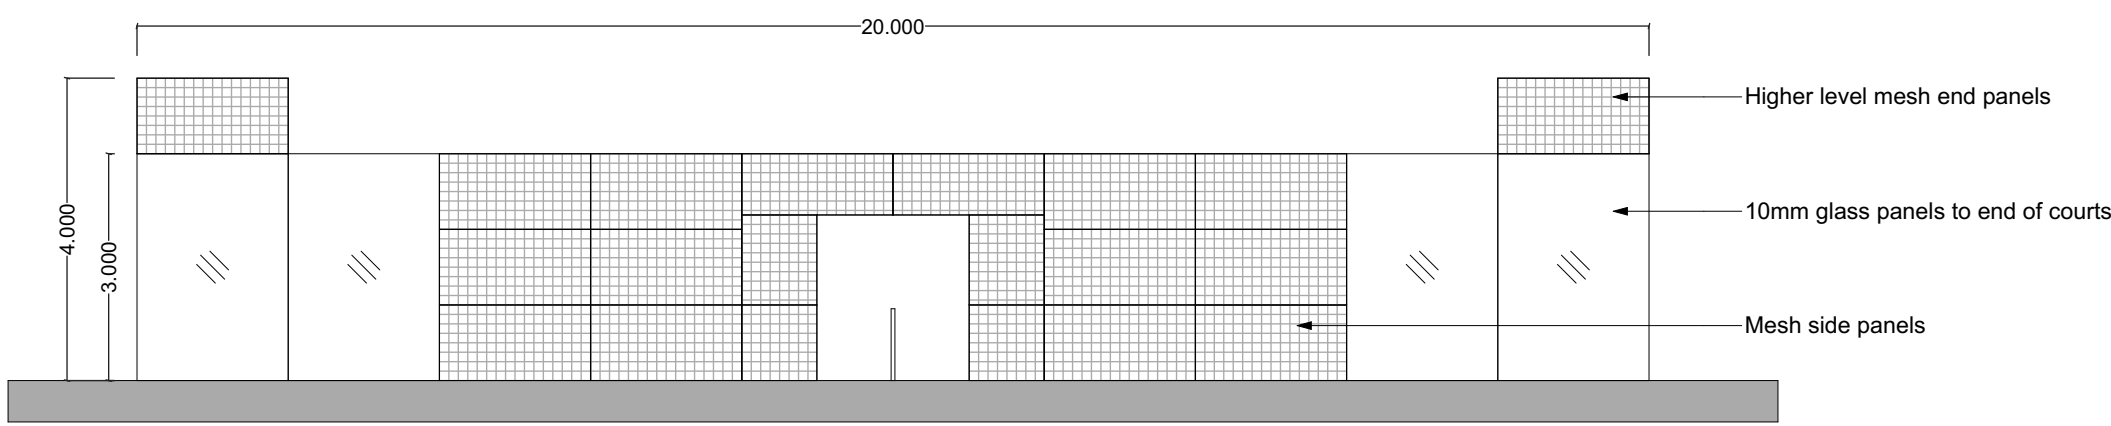


Side Elevation

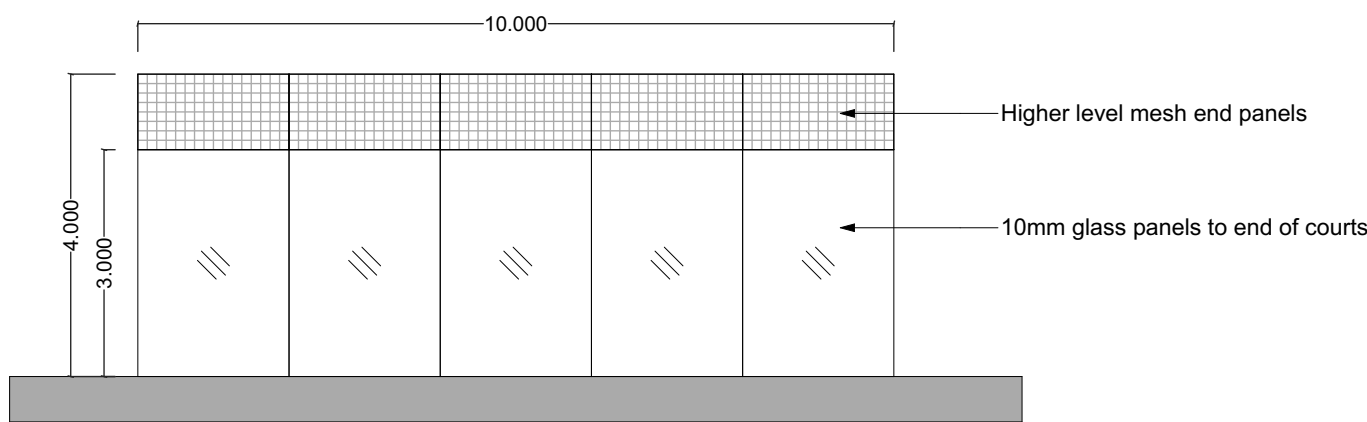



Front Elevation

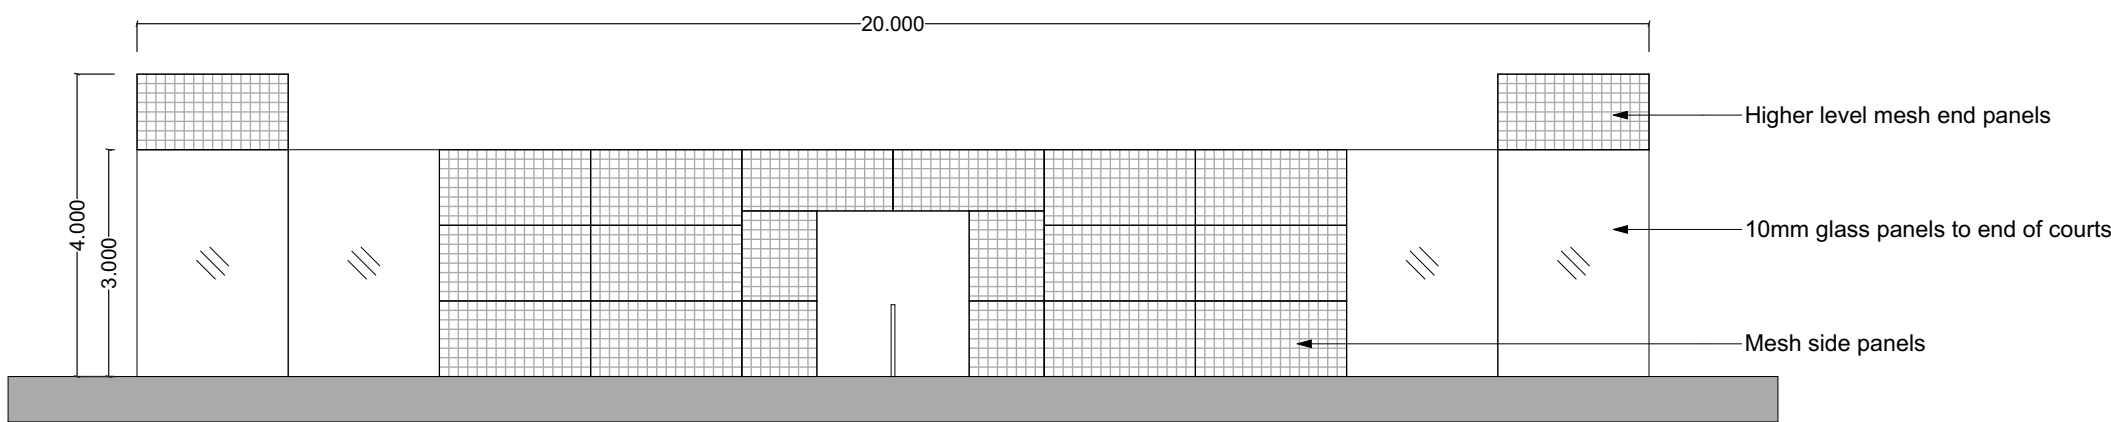

Side Elevation

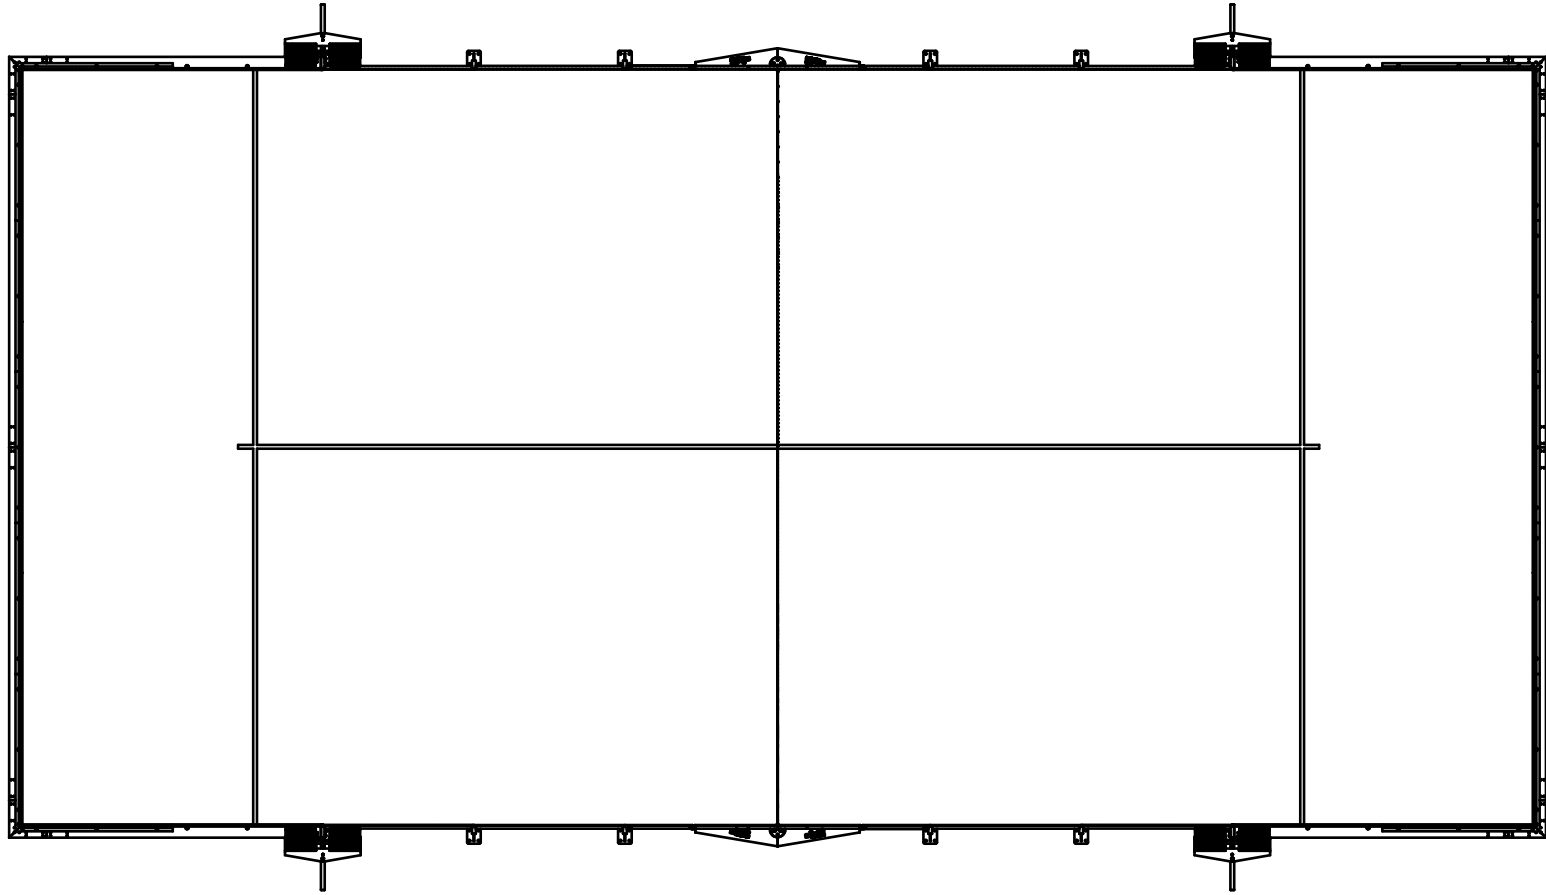

RC10

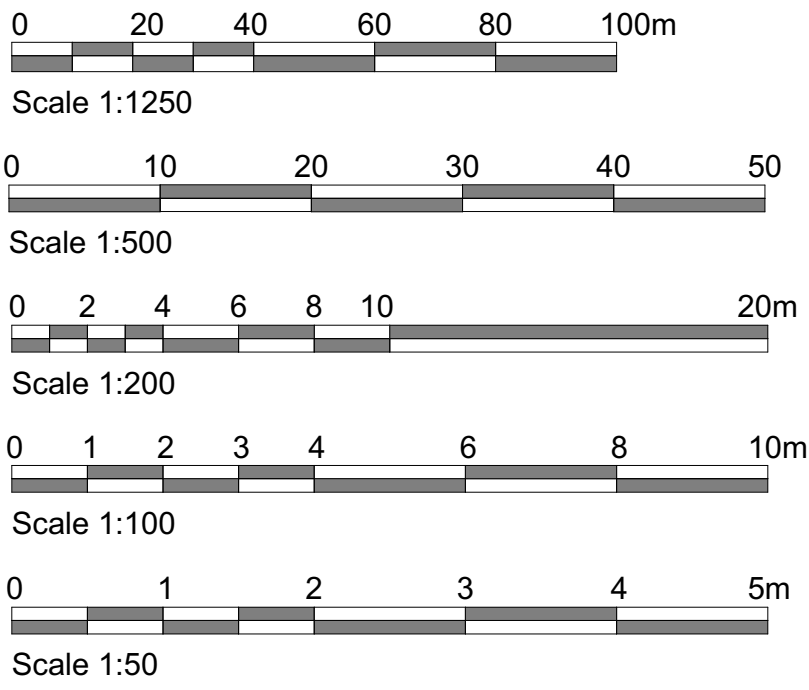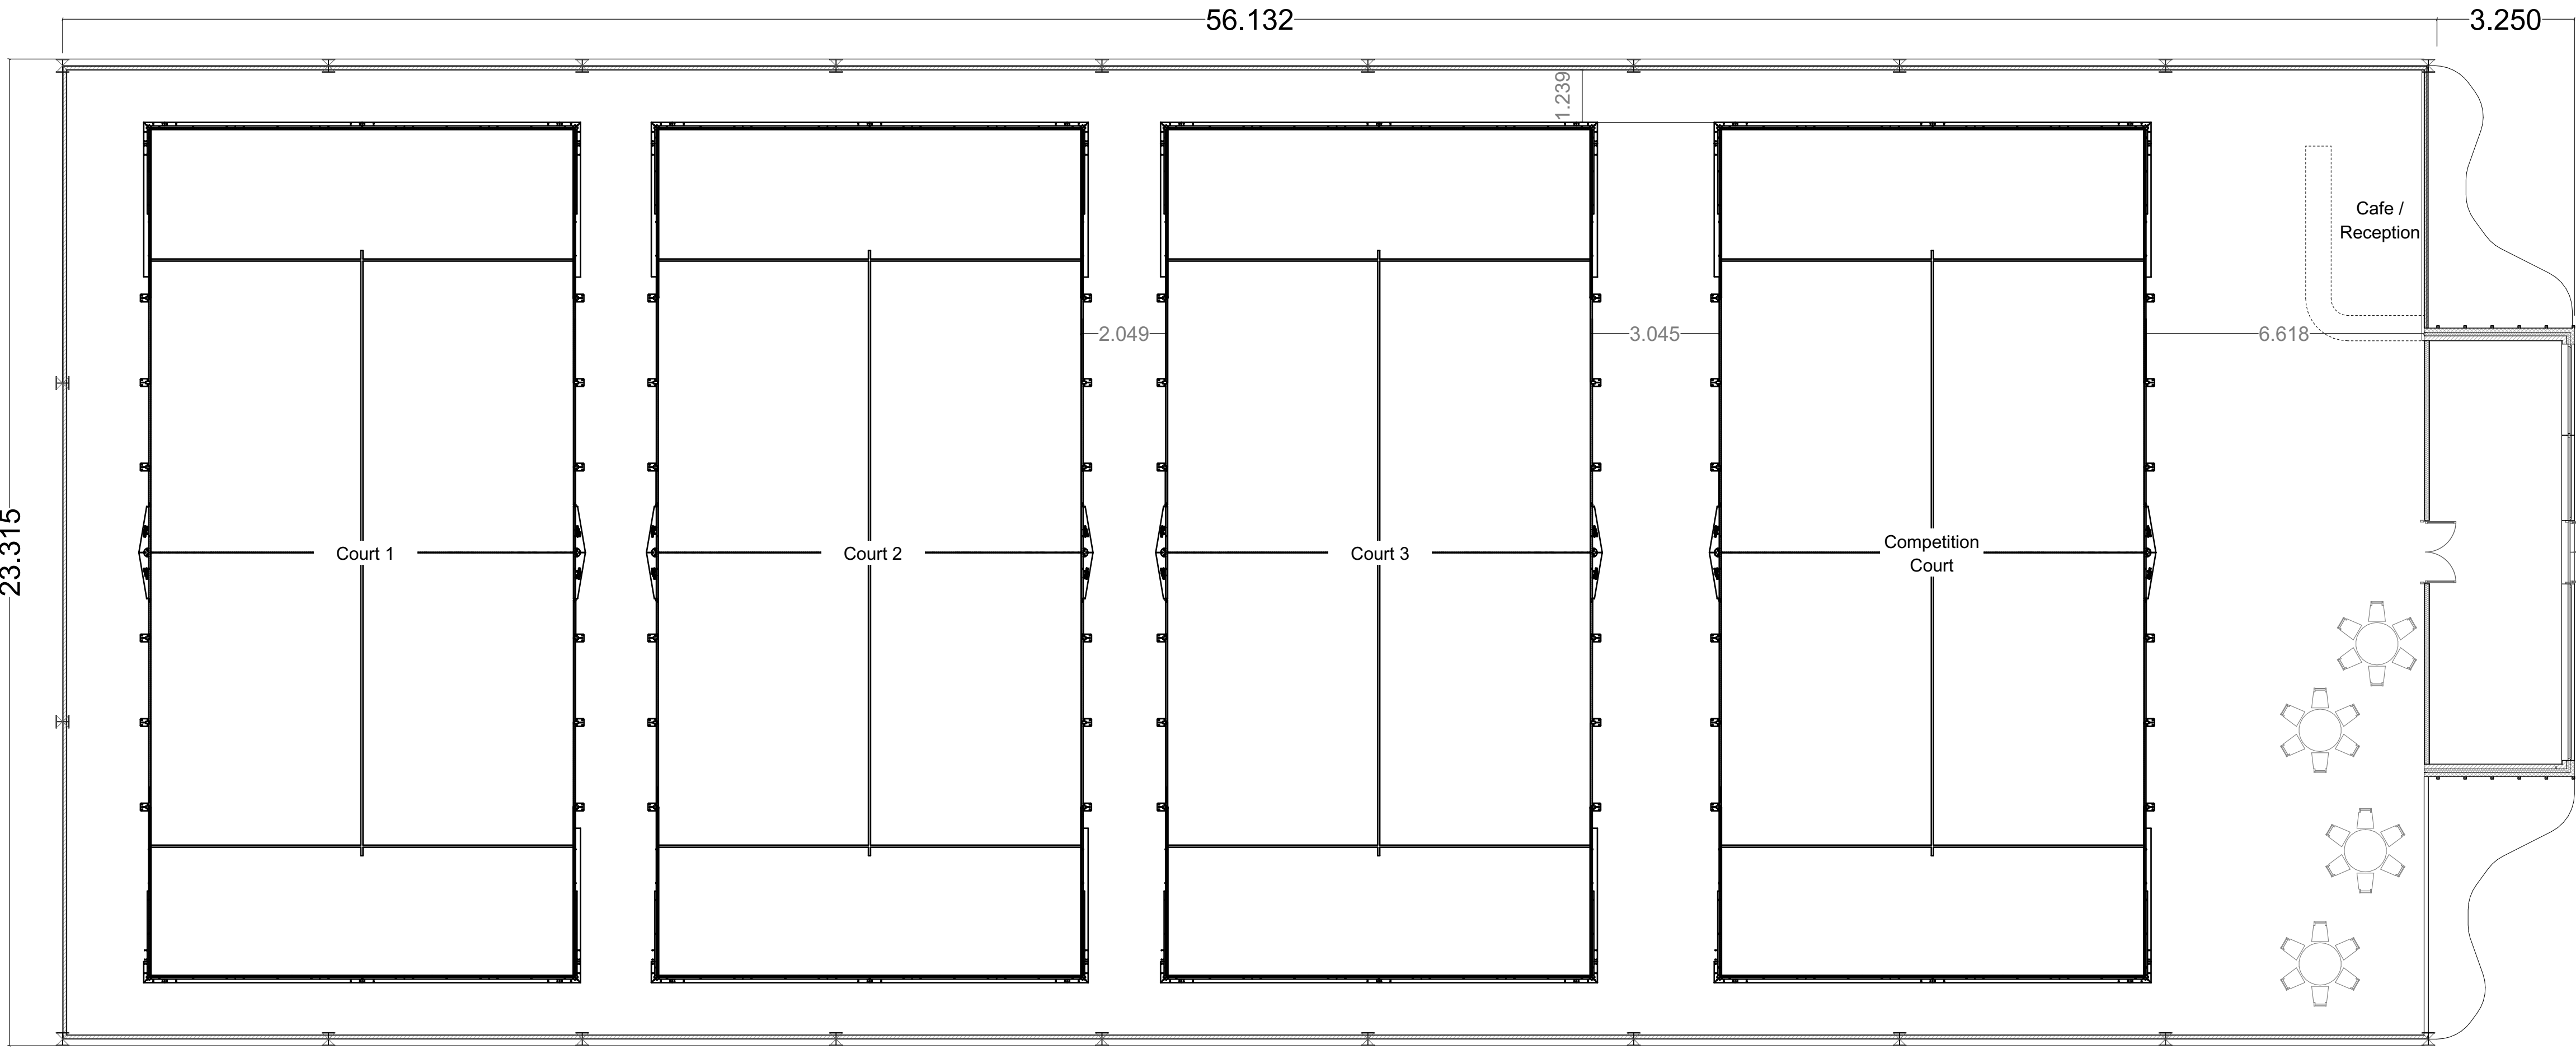

rev	description	date	dr by	app by
original by	KY 09/10/2025			
status				
Draft Planning				
				
Architecture & Surveying				
design • planning • project management				
 RICS regulated by RICS  CIAT Overlaid Inspection				
PMG Architecture Ltd Sentinel House, Ancells Business Park Fleet, GU51 2UZ				
Tel. 01252 975470 E-mail: design@pmgarchitecture.co.uk Website: www.pmgconsultancy.co.uk				
Mr Edward Nicholson Blackland Lakes Ltd Stockley Lane Caine SN11 0NQ				
project				
Padel Courts & Agricultural Barn				
drawing title				
Padel Court Plan and Elevations				
scale @A1	project No	drawing No	rev	
Noted		01		