



N

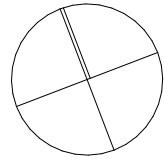

KEY

 

Existing



Proposed

1:100

0 1 2 3 4 5 m

RevID	ChID	Change Name	Date

0563 0563 - Sunnyfields
Mr & Mrs Chudleigh


Sunnyfields
Moggs Ln, Calstone, Calne

Proposed Ground Floor Plan
1:200, 1:100@A3

Drg No:0563.03.3 Rev:
File:0563-27-05-26-01-06 SUNNYFIELDS.pln
08/01/2026

Jacques Partnership
Architecture and Planning

Studio 5, Fosse Farm Barns
Nettleton
Chippenham
Wilts SN14 7NJ
01249 783533

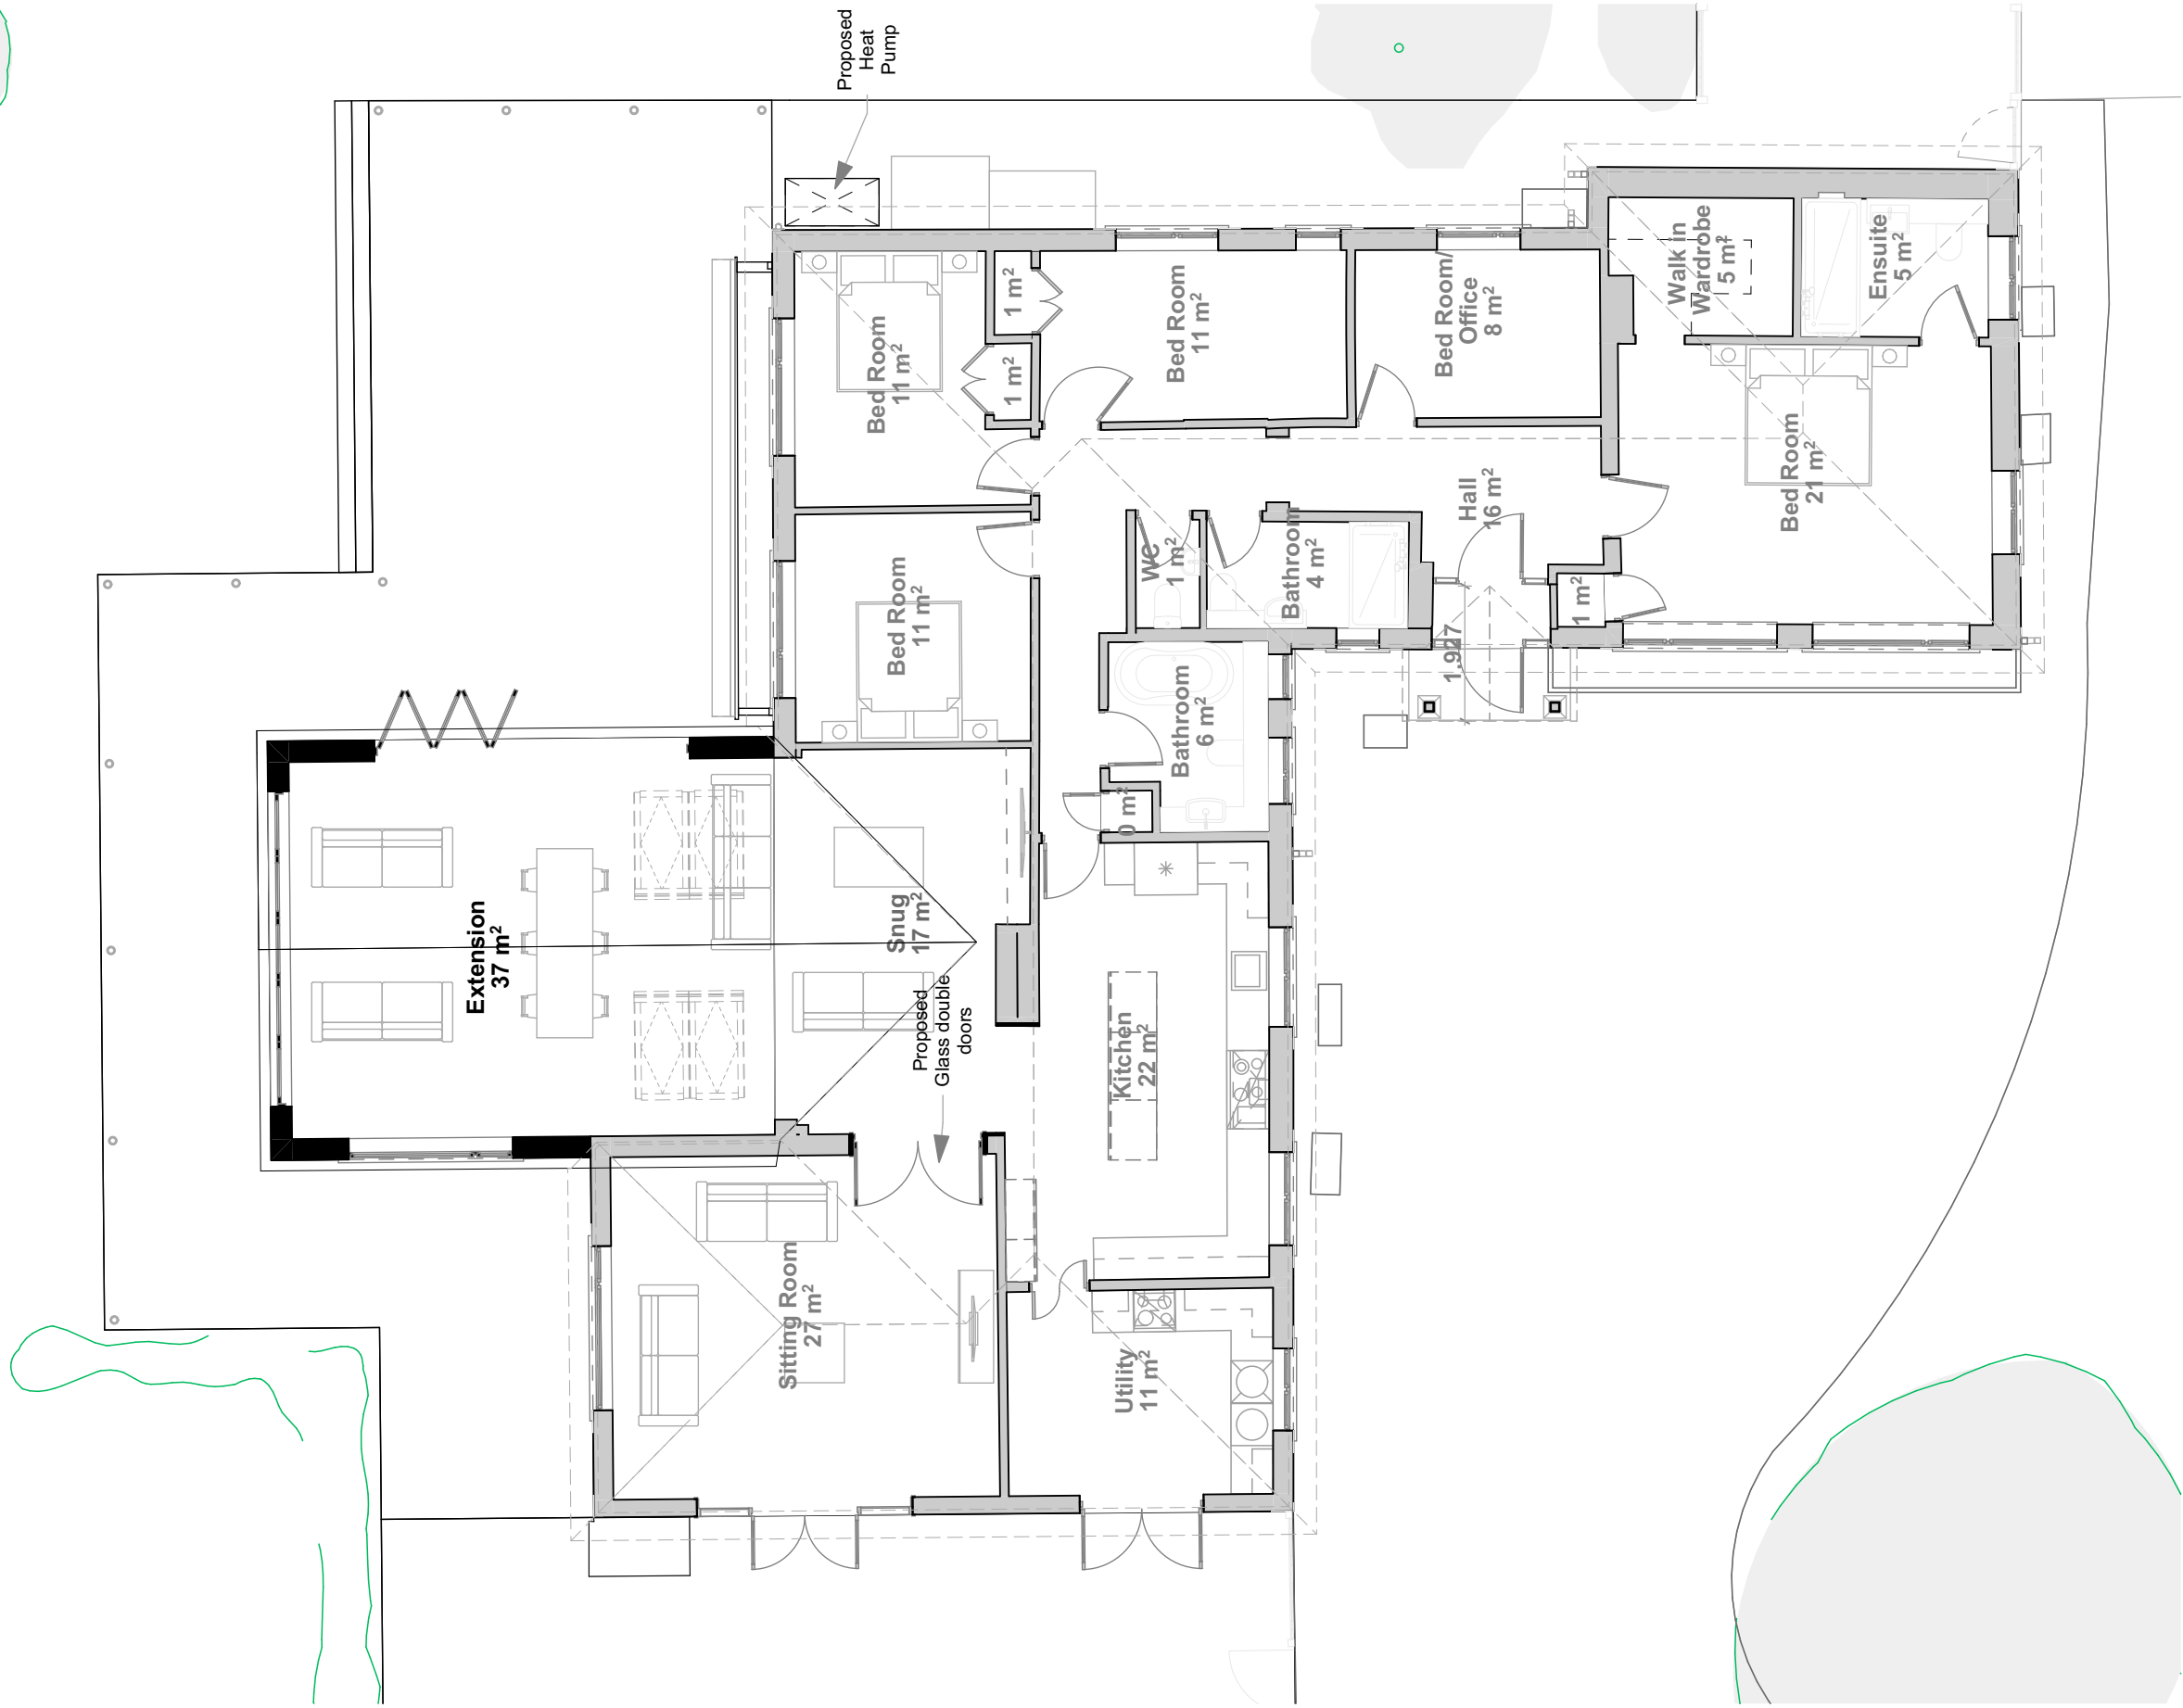

0. Ground Floor Proposed

1:100