




* COPYRIGHT. DO NOT SCALE EXCEPT FOR PLANNING PURPOSES. CHECK ALL DIMENSIONS ON SITE. THIS DRAWING IS ONLY TO BE USED ON THE SITE FOR WHICH DESIGNED

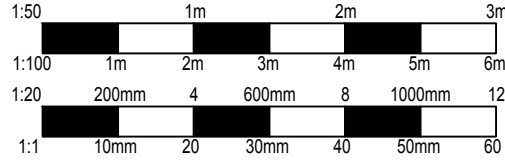

PROPOSED SECTION A-A
SCALE 1:50

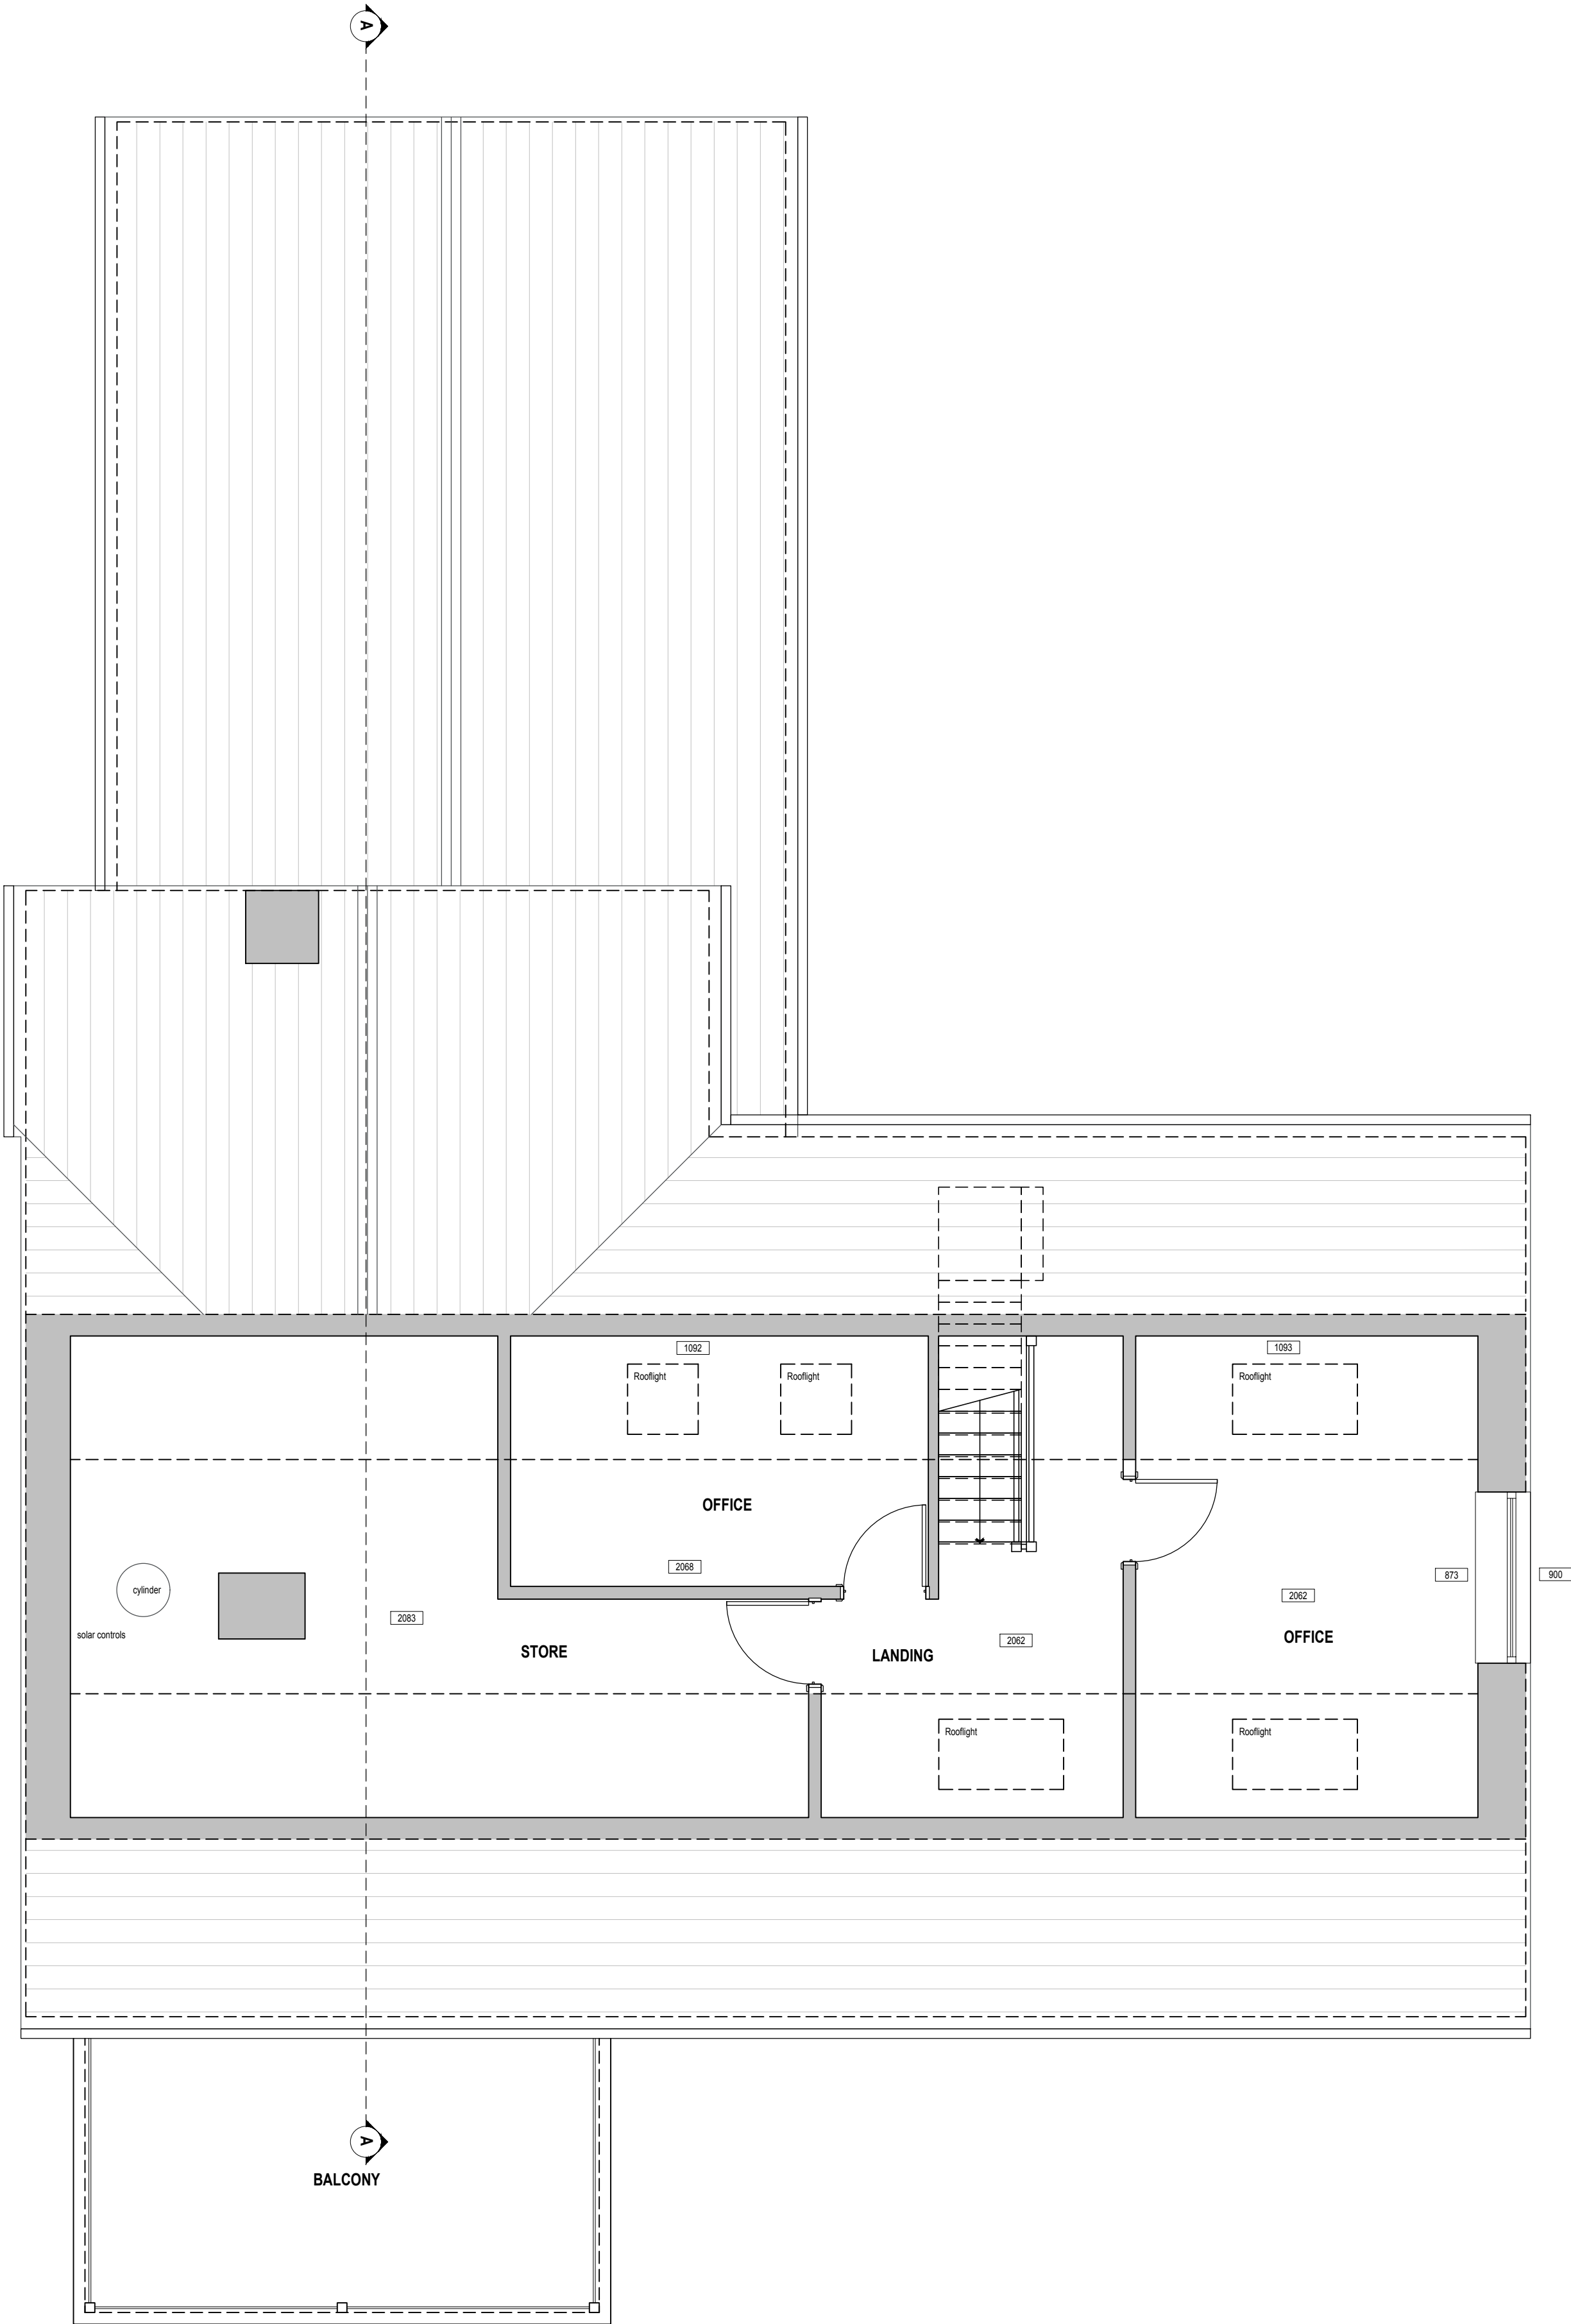

EXISTING SECOND FLOOR PLAN
SCALE 1:50

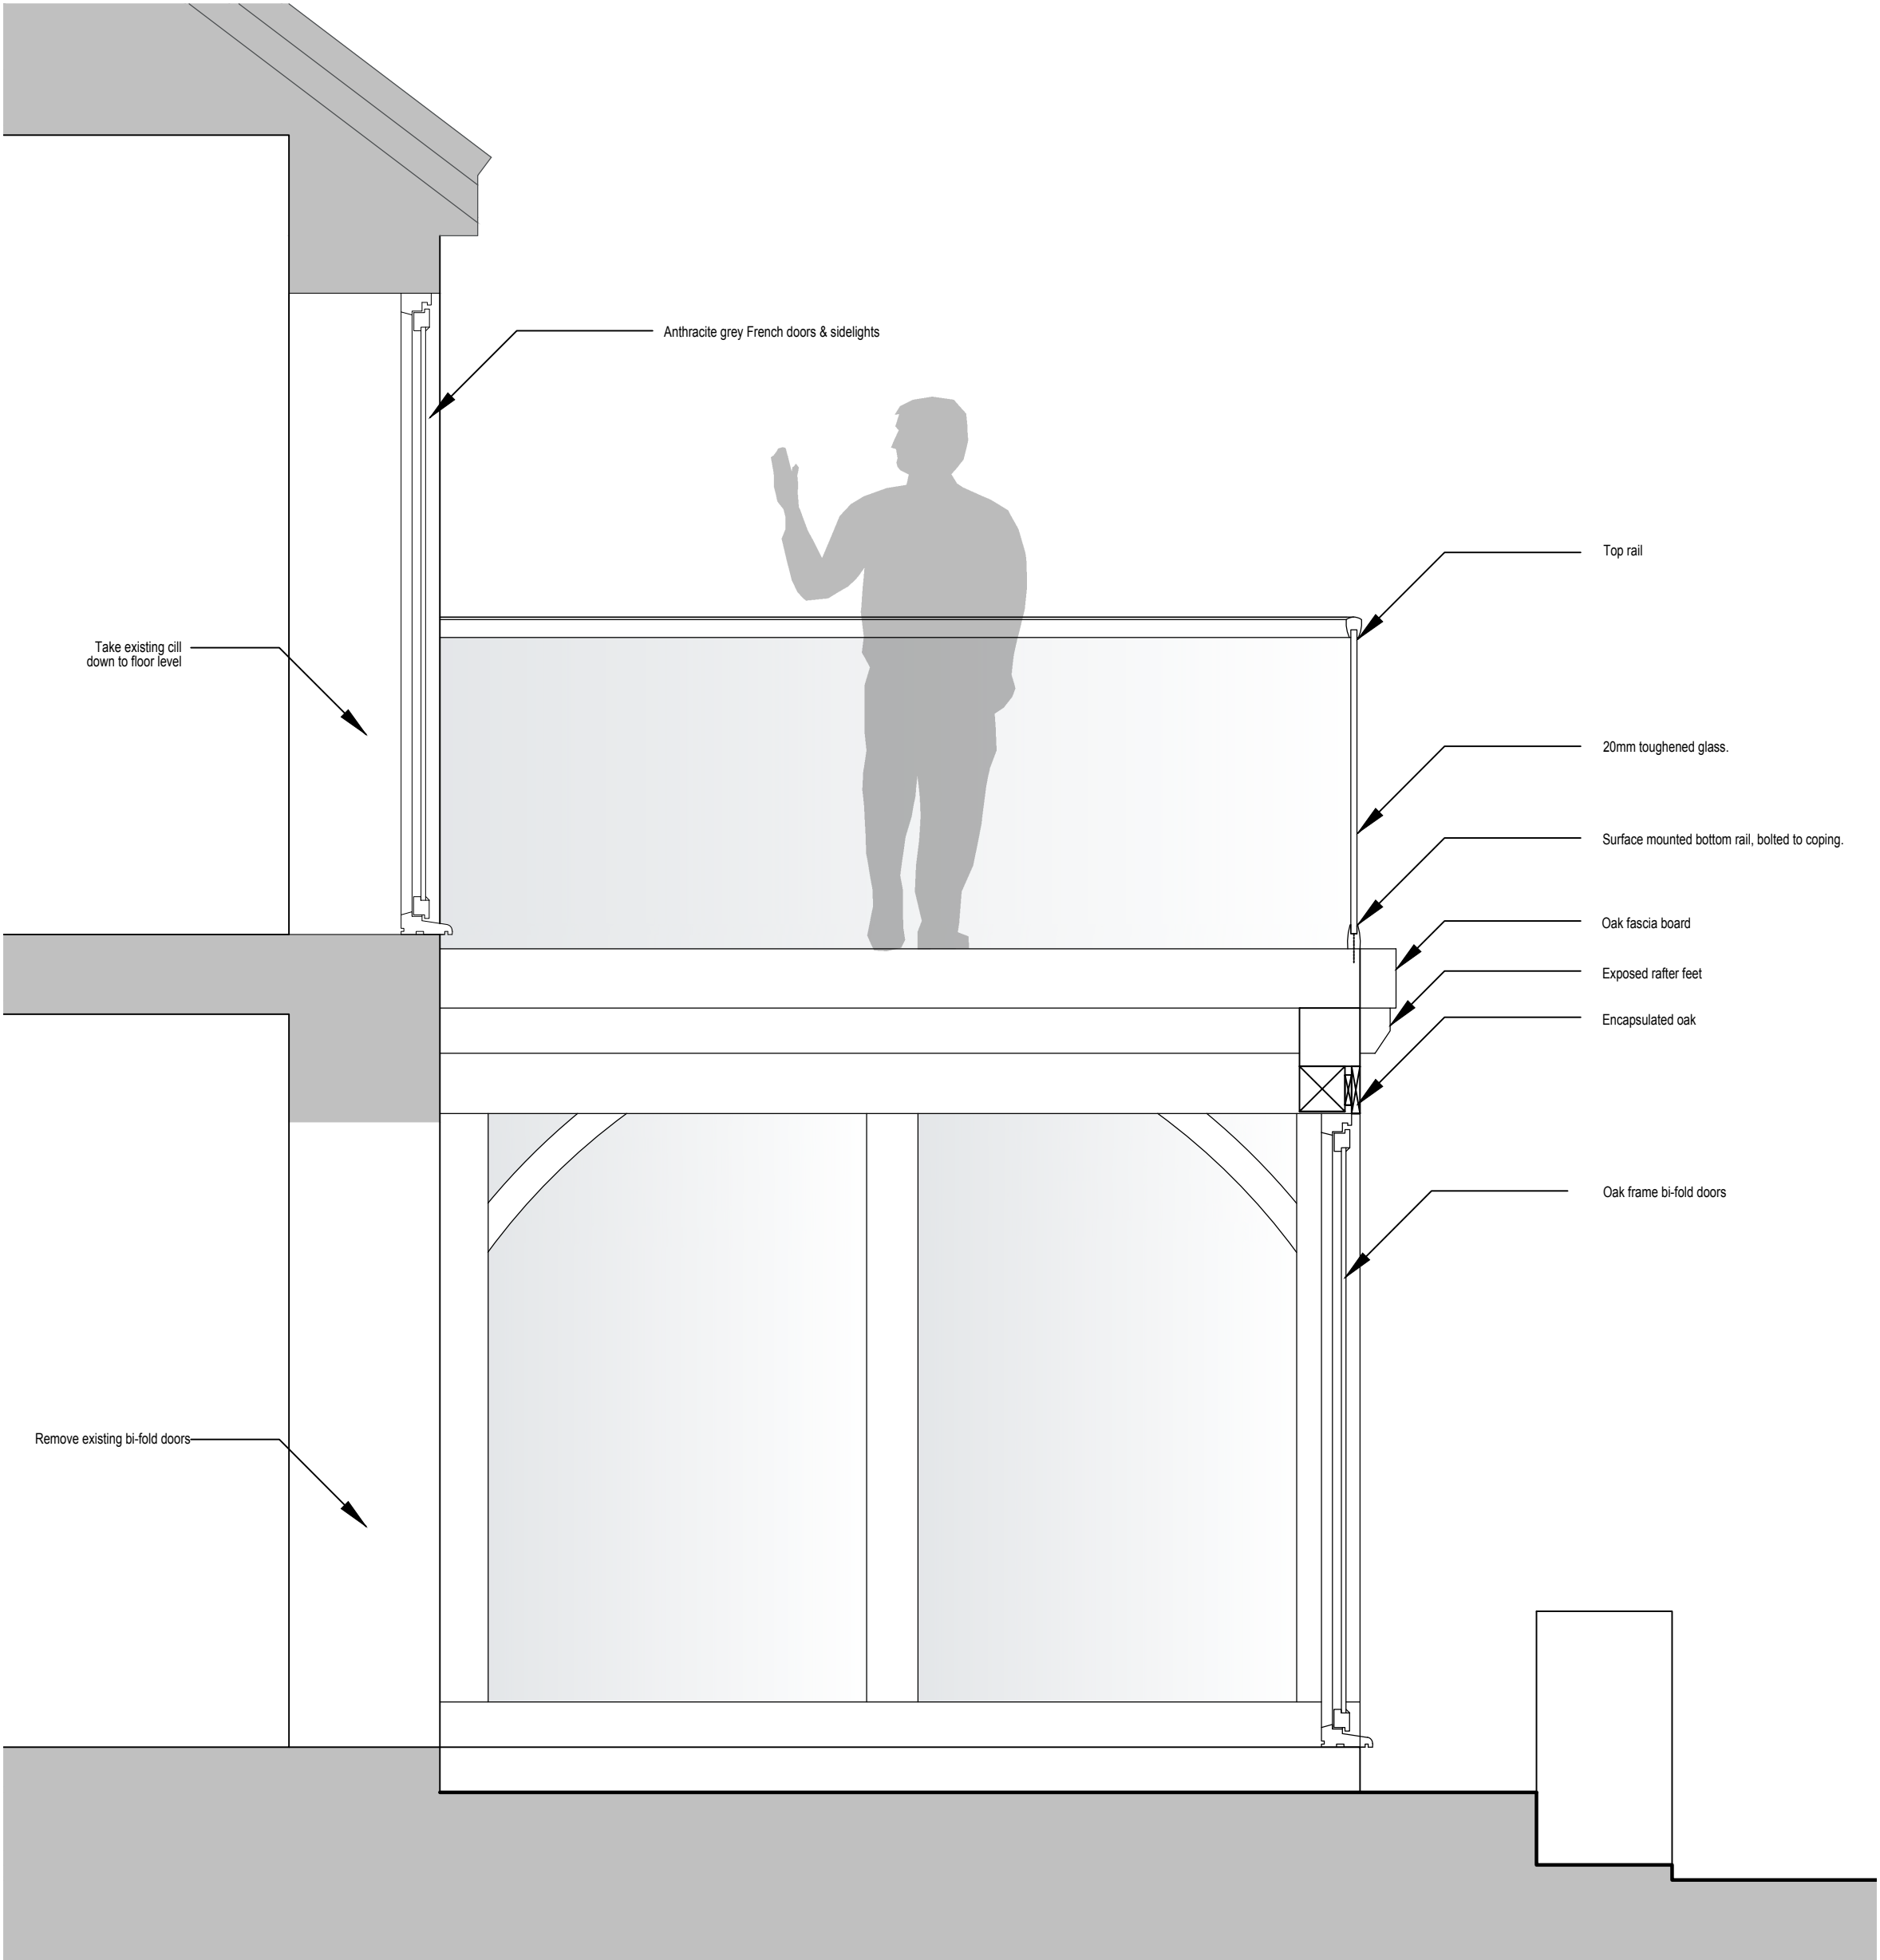

PROPOSED SECTION A-A
SCALE 1:20

REVISIONS		DATE
CLIENT	MR & MRS FREEMAN	
PROJECT	PROPOSED SINGLE STOREY REAR OAK FRAME EXTENSION TOGETHER WITH INTERNAL RECONFIGURATION AT THE HEIGHTS, SANDRIDGE HILL, SANDRIDGE COMMON, MELKSHAM, SN12 7QX	
TITLE	PROPOSED SECOND FLOOR PLAN PROPOSED SECTION A-A	
DRAWN	RJ	SCALES @ A1
CHECKED	JA	1:50, 1:20
DATE	NOV 25	
DRG No	AA/25/36/13	REV. -
<i>Armstrong</i> architecture		
THE OLD BAKEHOUSE, 21 TIMBER STREET, CHIPPENHAM, WILTSHIRE, SN15 3ES 01245 404 004 info@armstrongarchitecture.co.uk		