




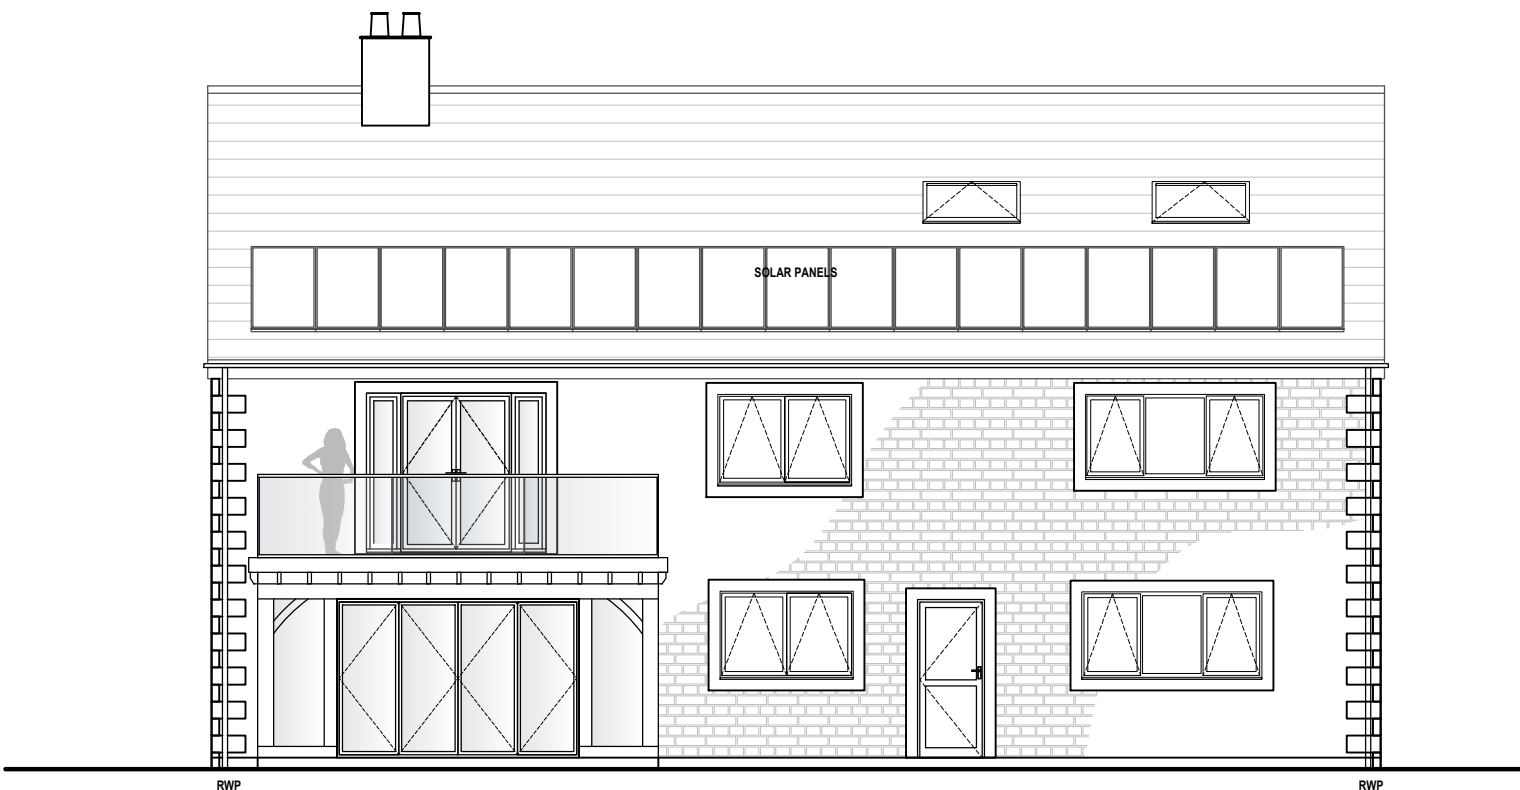

PROPOSED SOUTH ELEVATION
SCALE 1:100

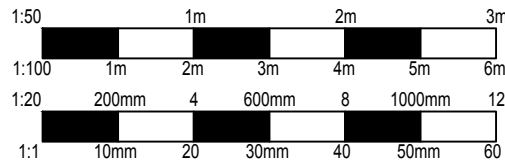

PROPOSED EAST ELEVATION
SCALE 1:100

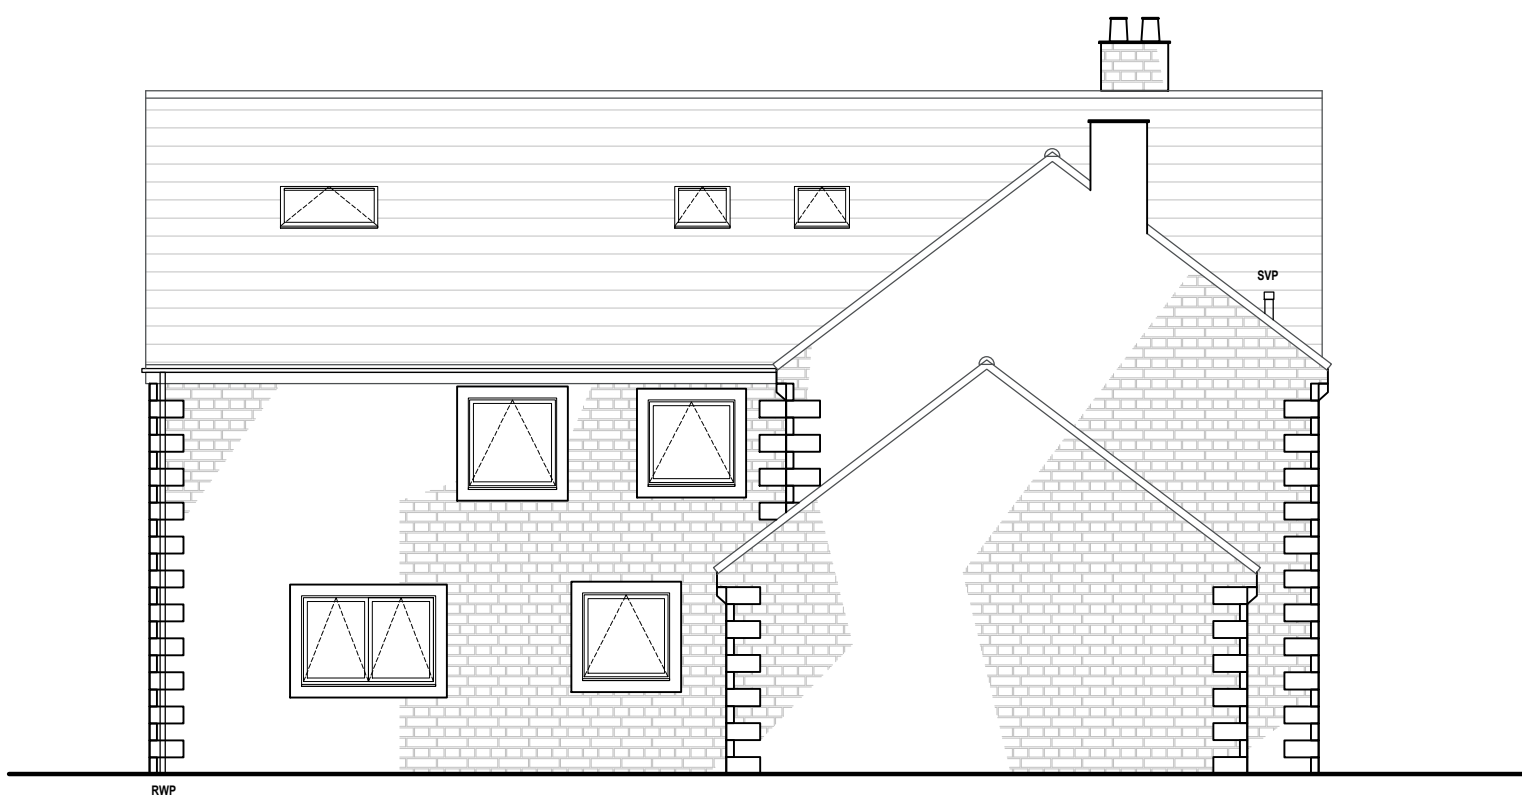

PROPOSED NORTH ELEVATION
SCALE 1:100



PROPOSED WEST ELEVATION
SCALE 1:100

PROPOSED MATERIALS

- WALLS**
D30 Oak frame
Coursed natural stone.
Reconstructed stone quoins.
- ROOF**
EPDM roof membrane with porcelain tiles.
Double Roman concrete tiles.
- WINDOWS**
Oak encapsulated glazing.
Anthracite UPVC Casements double glazed windows.
Velux roof lights.
- DOORS**
Oak frame bi-folding doors.
Anthracite composite doors.
- GUTTERS & DOWNPIPES**
Anthracite UPVC squareline downpipes.
- SOFFITS & FASCIAS**
Oak fascia boards with exposed rafter feet.
Timber painted brown.
- HEADS & CILLS**
Reconstructed stone window surrounds.

REVISIONS		DATE
CLIENT	MR & MRS FREEMAN	
PROJECT	PROPOSED SINGLE STOREY REAR OAK FRAME EXTENSION TOGETHER WITH INTERNAL RECONFIGURATION AT THE HEIGHTS, SANDRIDGE HILL, SANDRIDGE COMMON, MELKSHAM, SN12 7QX	
TITLE	PROPOSED ELEVATIONS	
DRAMA	RJ	SCALES @ A1
CHECKED	JA	1:100, 1:50
DATE	NOV 25	
DRG No	AA/25/36/14	REV: -
<i>Armstrong</i> architecture		
THE OLD BAKEHOUSE, 21 TIMBER STREET, CHIPPENHAM, WILTSHIRE, SN15 3BS 01245 404 004 info@armstrongarchitecture.co.uk		