

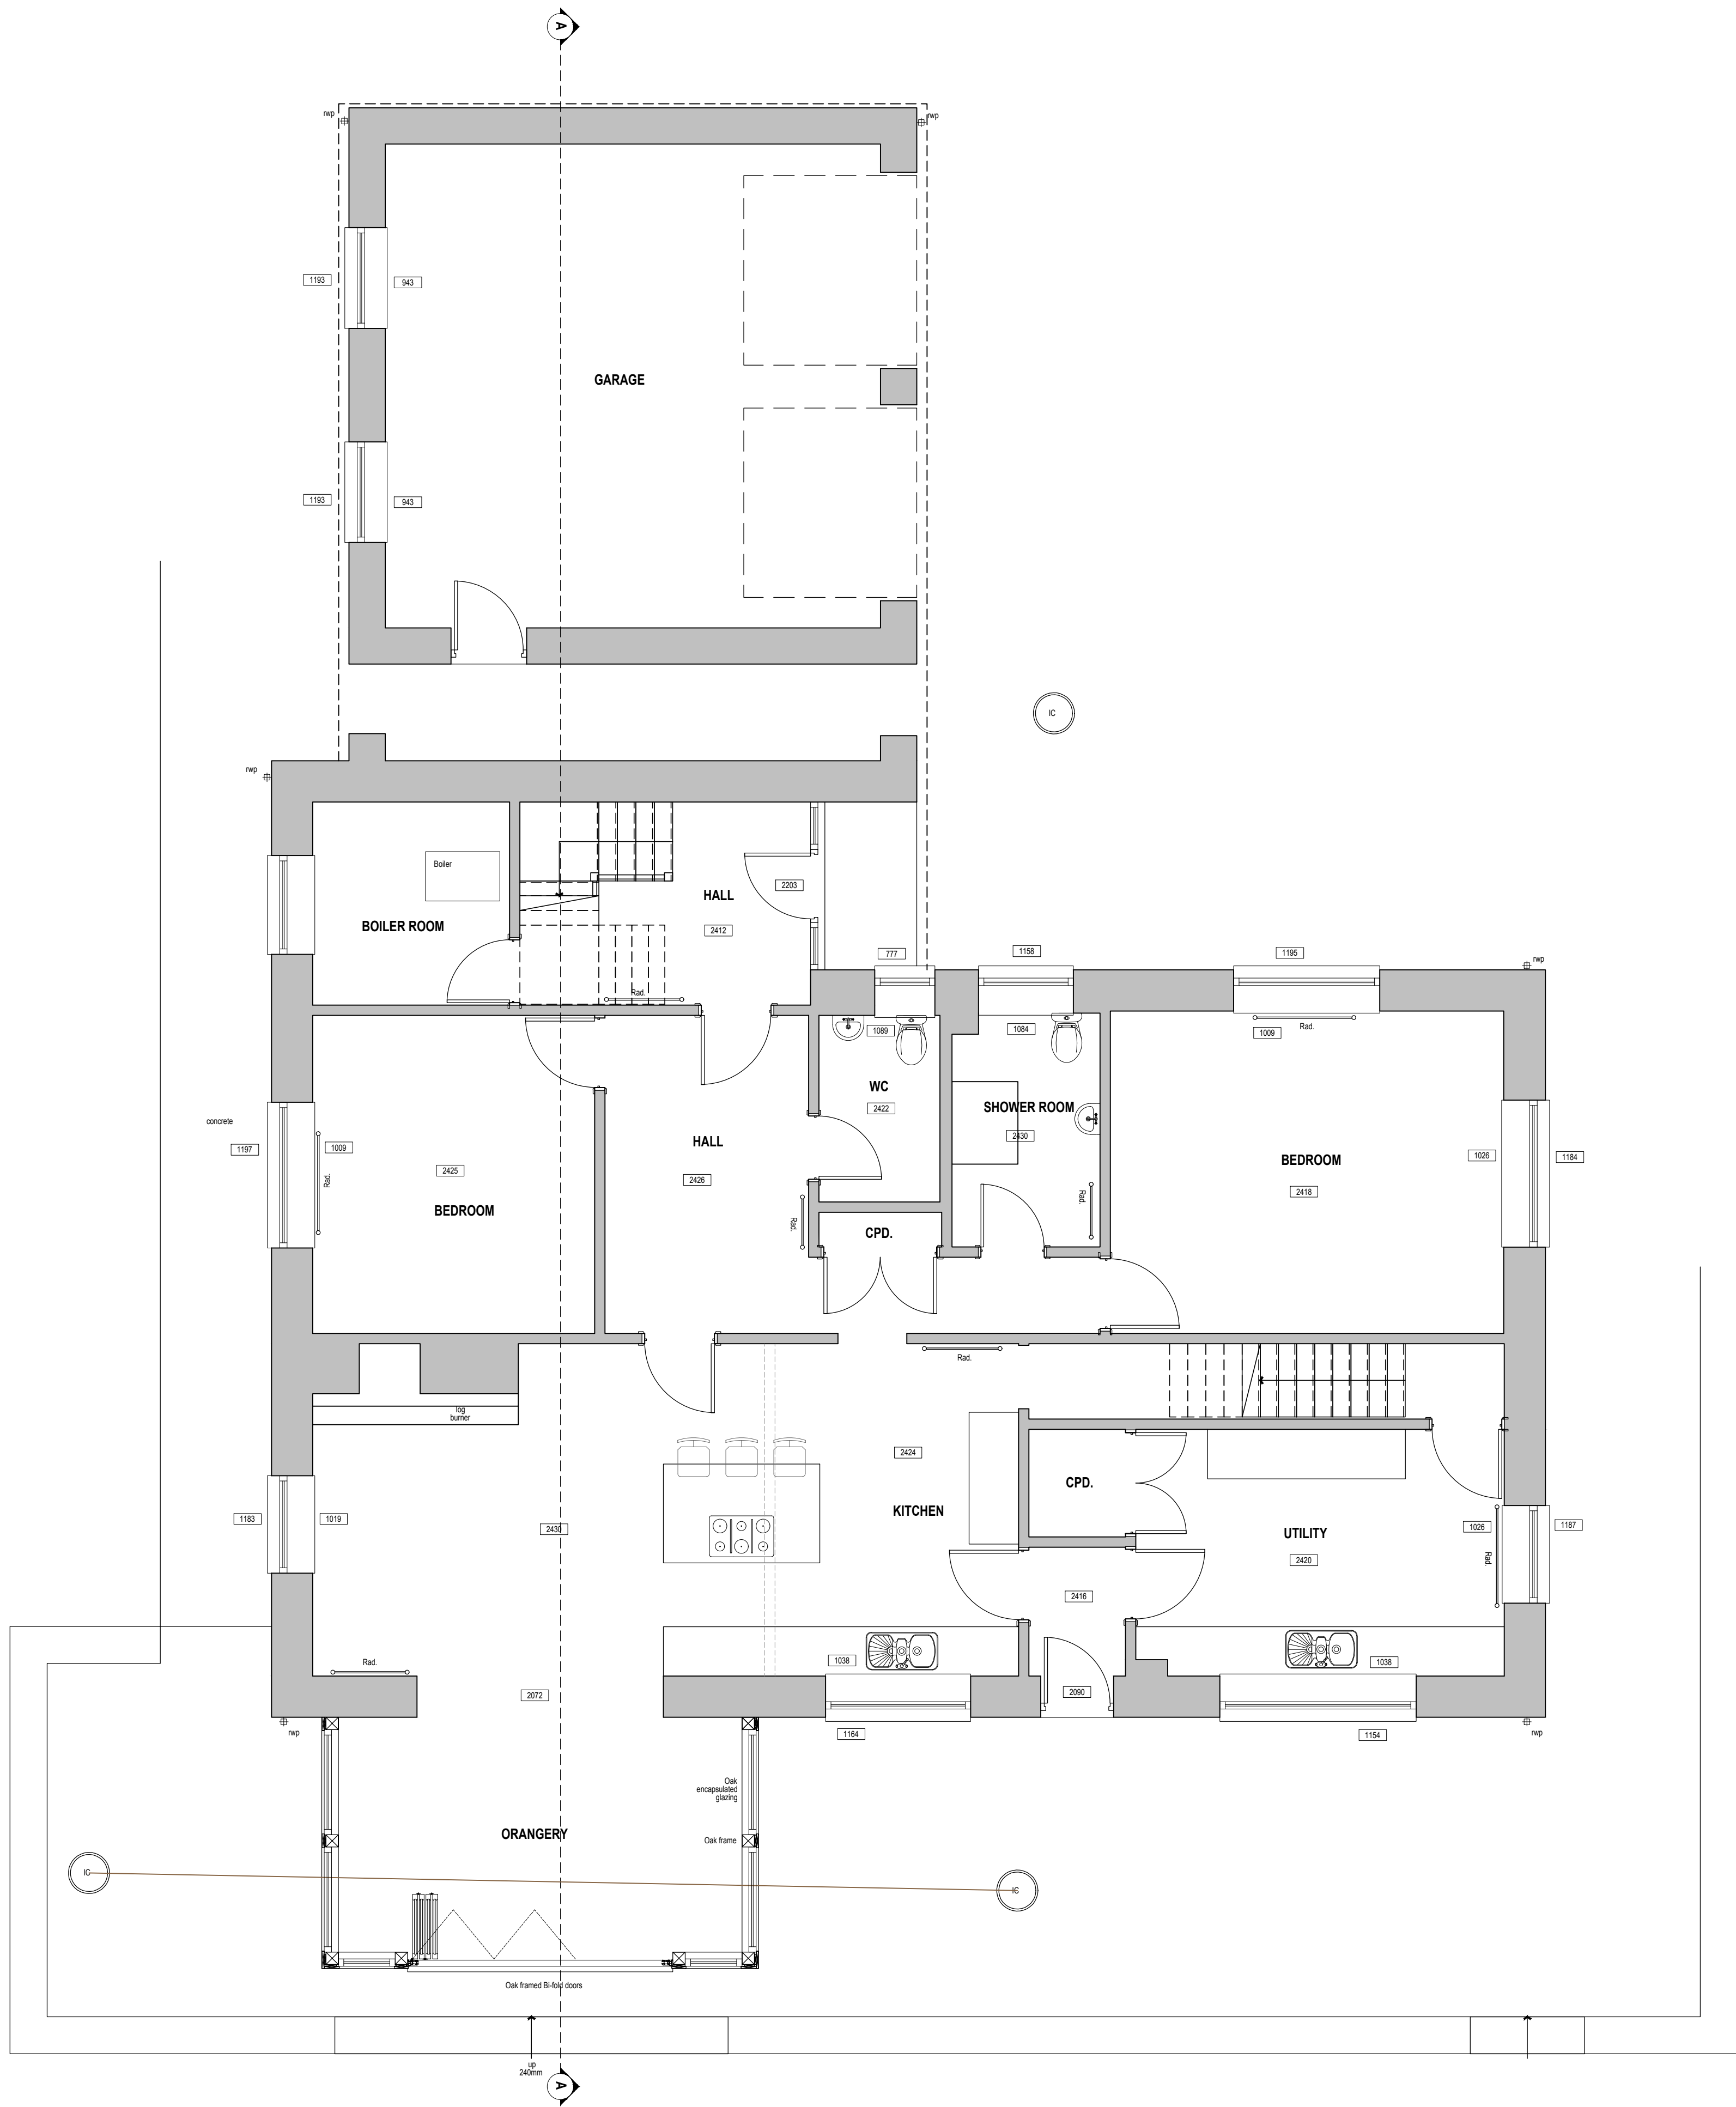


* COPYRIGHT. DO NOT SCALE EXCEPT FOR PLANNING PURPOSES. CHECK ALL DIMENSIONS ON SITE. THIS DRAWING IS ONLY TO BE USED ON THE SITE FOR WHICH DESIGNED

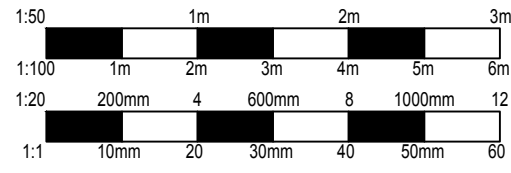

PROPOSED GROUND FLOOR PLAN
SCALE 1:50

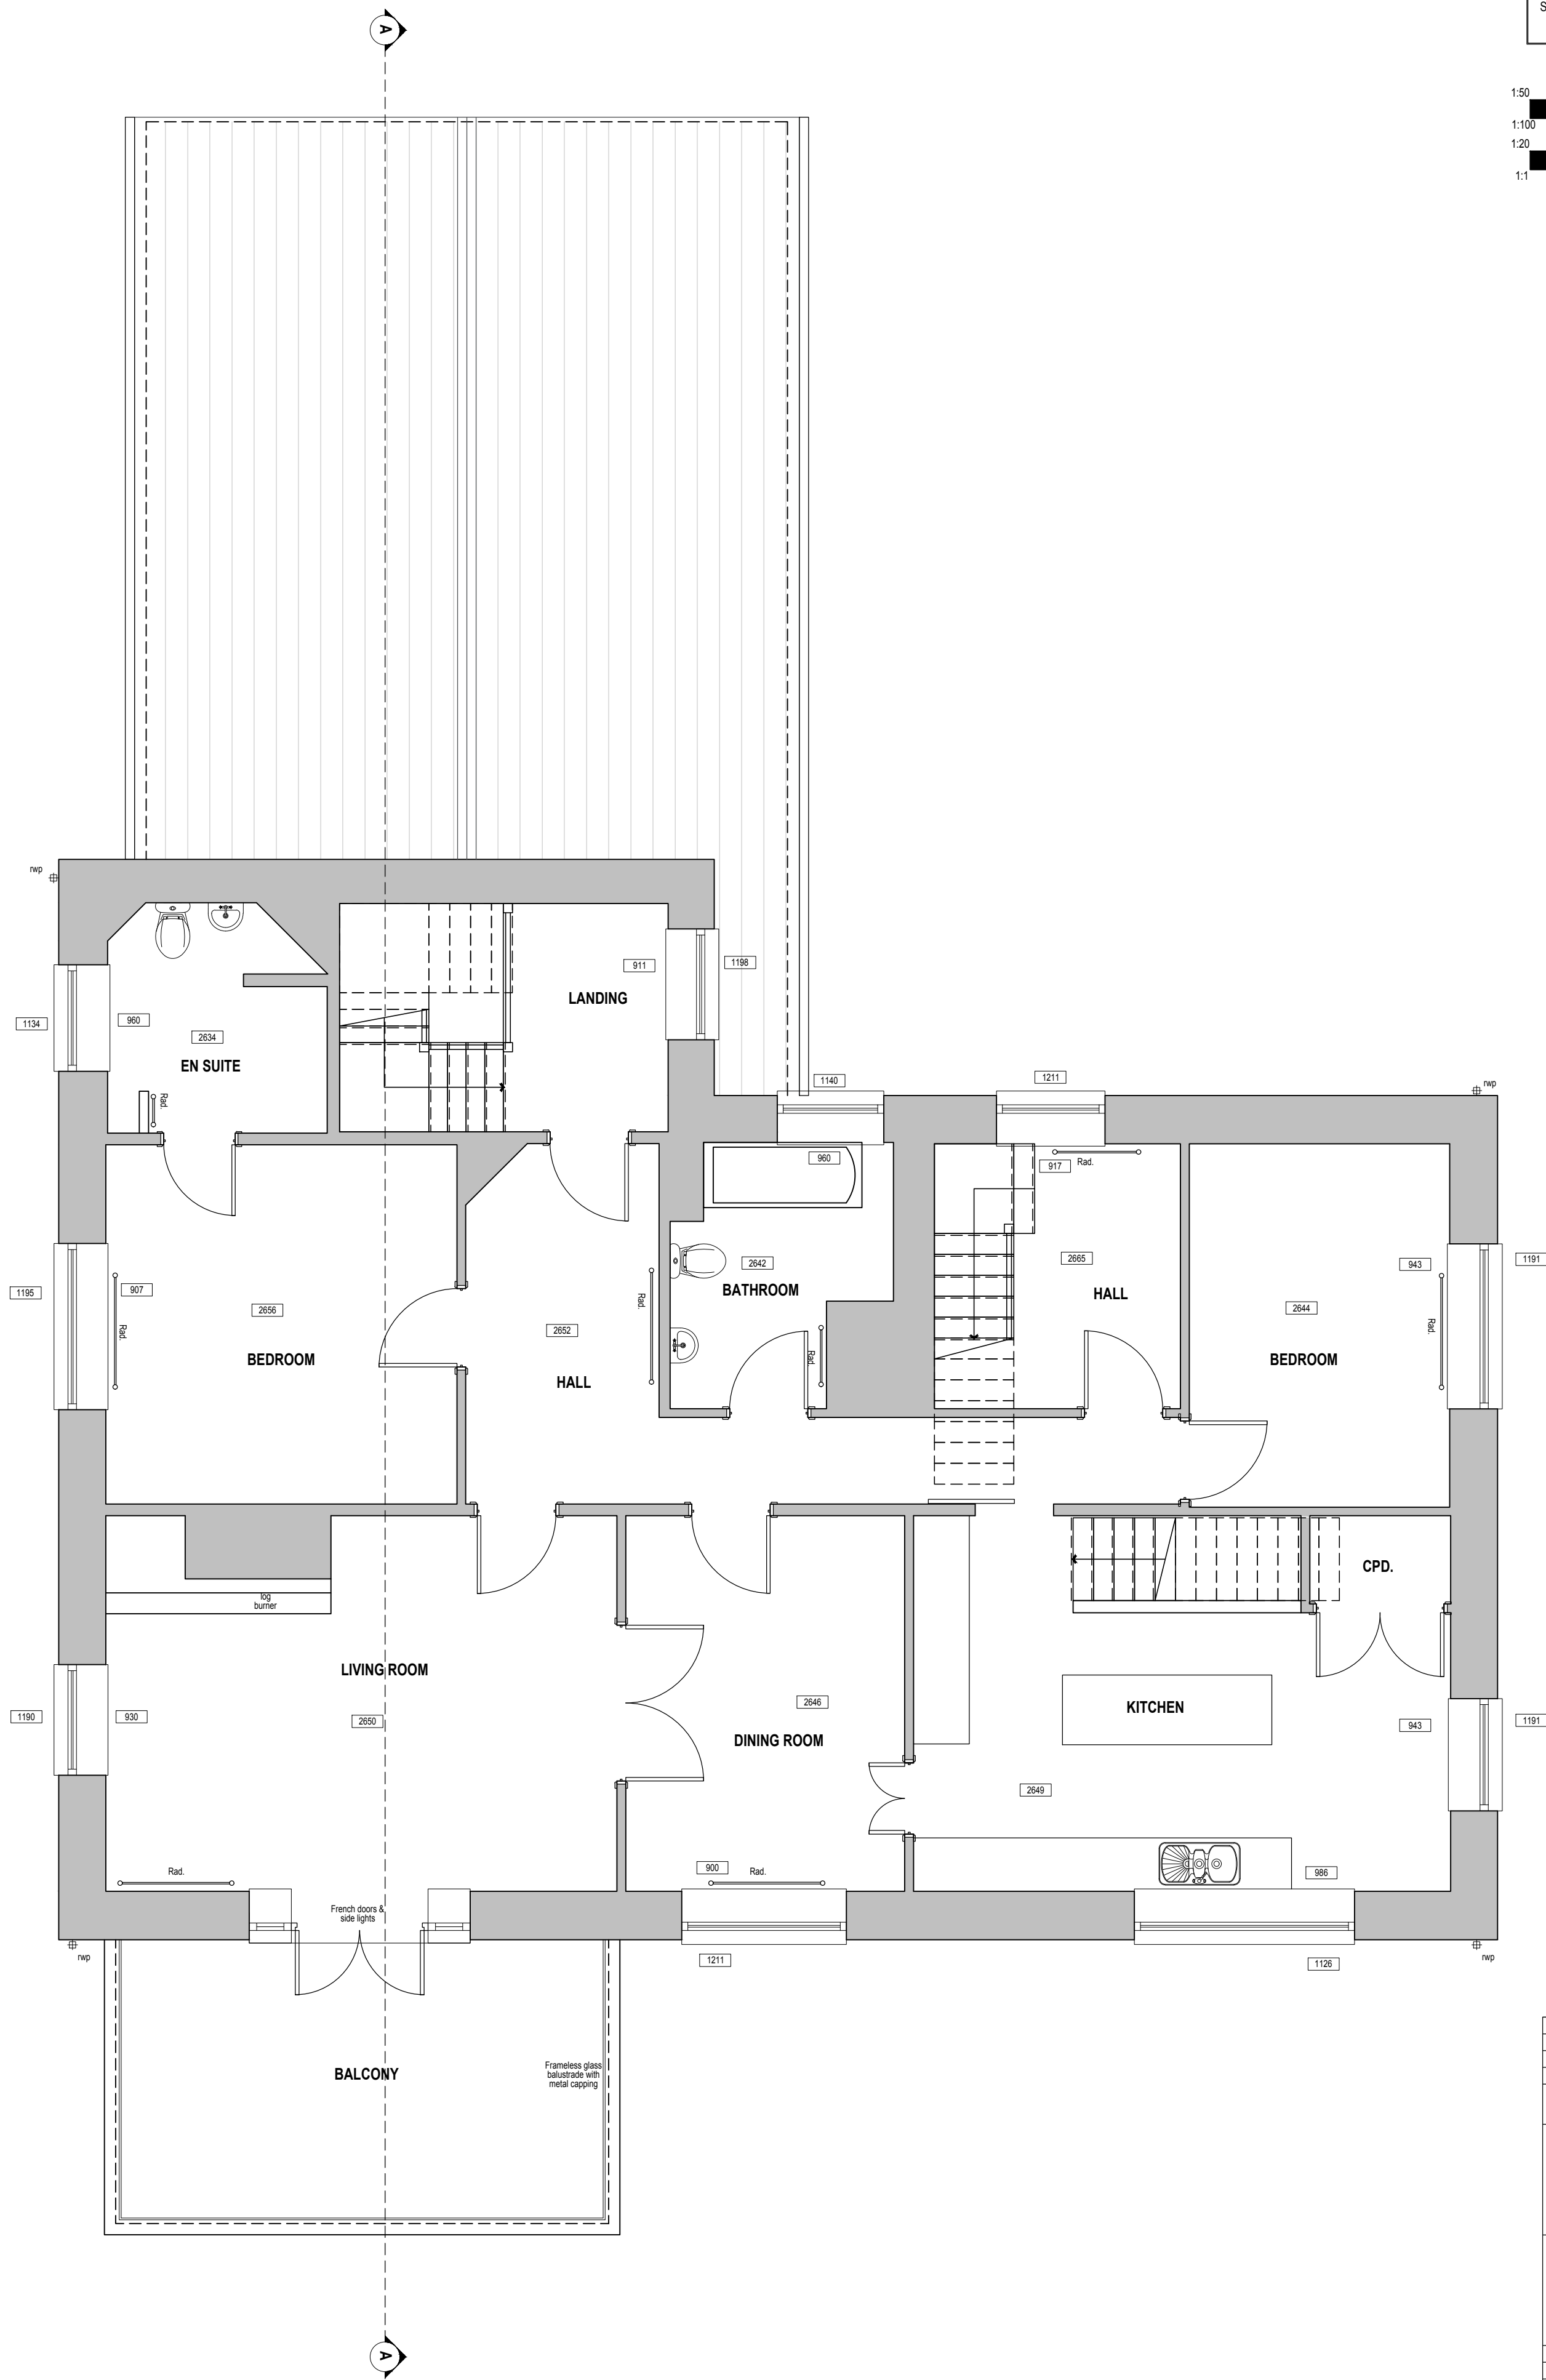

PROPOSED FIRST FLOOR PLAN
SCALE 1:50

REVISIONS			DATE
CLIENT	MR & MRS FREEMAN		
PROJECT	PROPOSED SINGLE STOREY REAR OAK FRAME EXTENSION TOGETHER WITH INTERNAL RECONFIGURATION AT THE HEIGHTS, SANDRIDGE HILL, SANDRIDGE COMMON, MELKSHAM, SN12 7QX		
TITLE	PROPOSED GROUND FLOOR PLAN PROPOSED FIRST FLOOR PLAN		
DRAWN	RJ	SCALE	@ A1
CHECKED	JA	SCALE	1:50
DATE	NOV 25		
DRG No	AA/25/3612		REV. -

Armstrong
architecture

THE OLD BAKEHOUSE, 21 TIMBER STREET,
CHIPPENHAM, WILTSHIRE, SN14 3BS
01245 404 004 info@armstrongarchitecture.co.uk