


DRAWINGS BASED ON TOPOGRAPHY & SITE BOUNDARY LIMITS INFORMATION PROVIDED BY OTHERS, IF ONSITE DISCREPANCIES ARISE, BRING TO A HARLOW & SONS ATTENTION IMMEDIATELY

IF IN DOUBT,ASK - DO NOT SCALE - CHECK ON SITE DIMENSIONS.
SITE DIMENSIONS TO BE CHECKED PRIOR TO START - DISCREPANCIES TO BE RAISED WITH A HARLOW & SON

ALL DIMENSIONS ARE TO STRUCTURAL ELEMENTS & NOT TO APPLIED FINISHES




Existing Front (West) Elevation 1:100

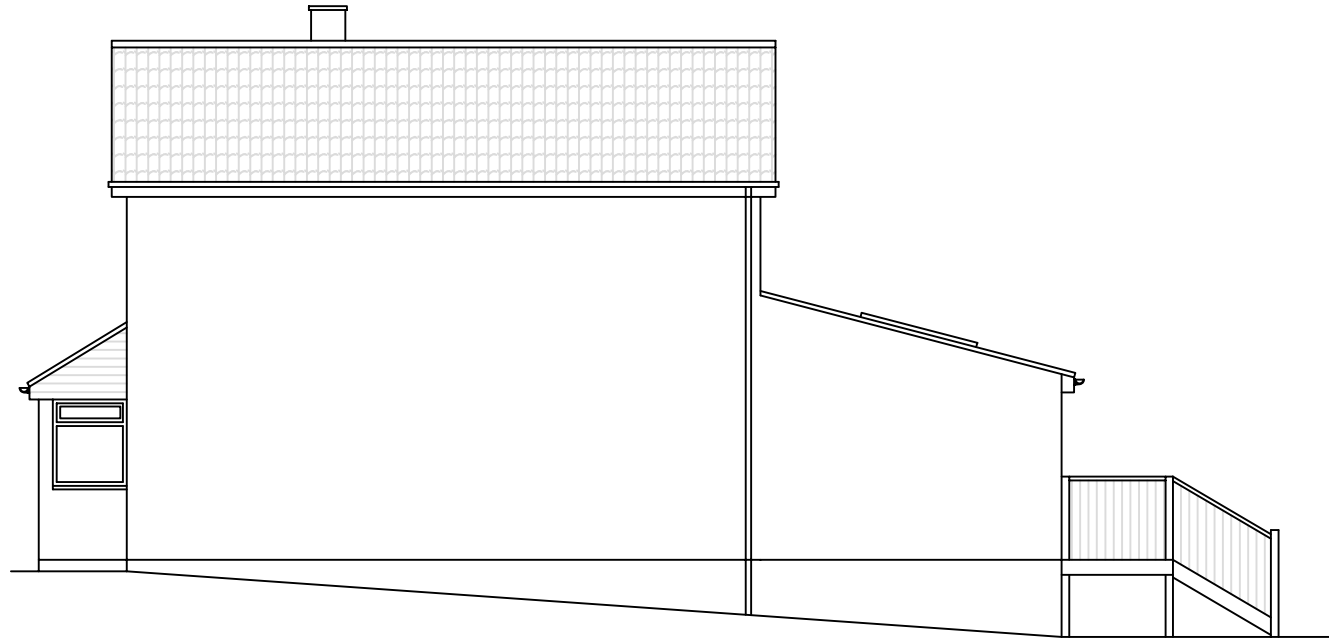


Existing Side (South) Elevation 1:100




Existing Rear (East) Elevation 1:100

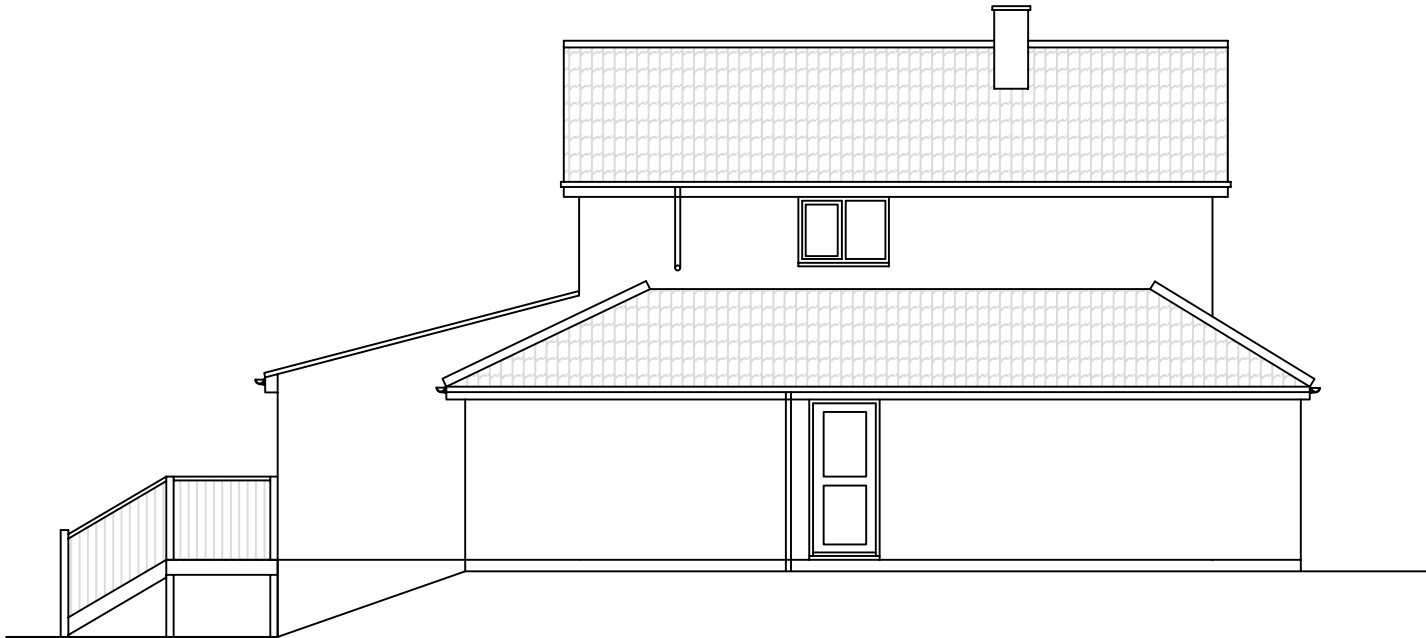

Existing Side (North) Elevation 1:100

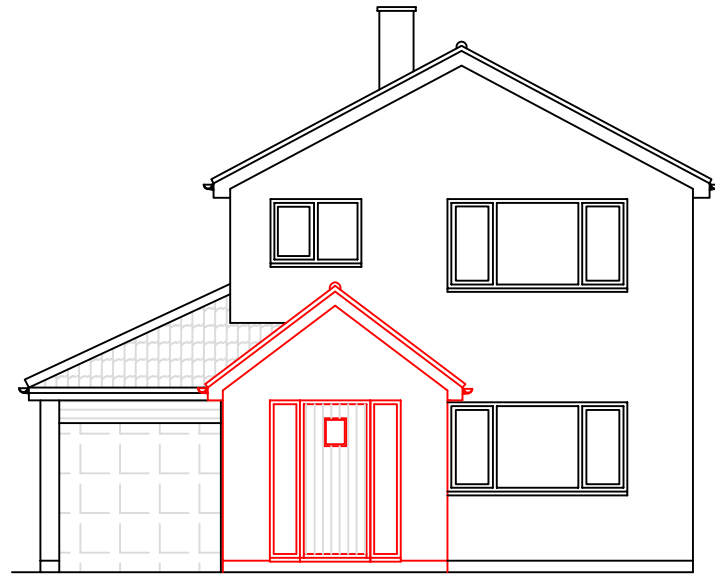


Proposed Front (West) Elevation 1:100

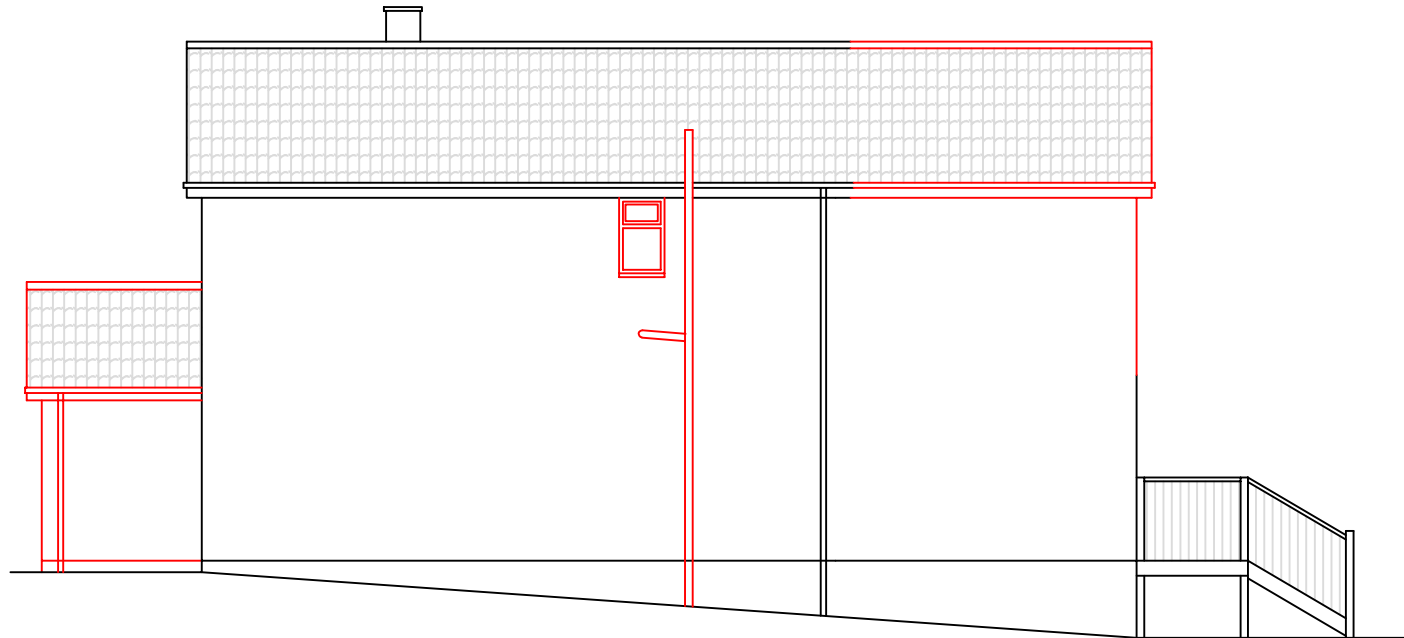

Proposed Side (South) Elevation 1:100





Proposed Rear (East) Elevation 1:100


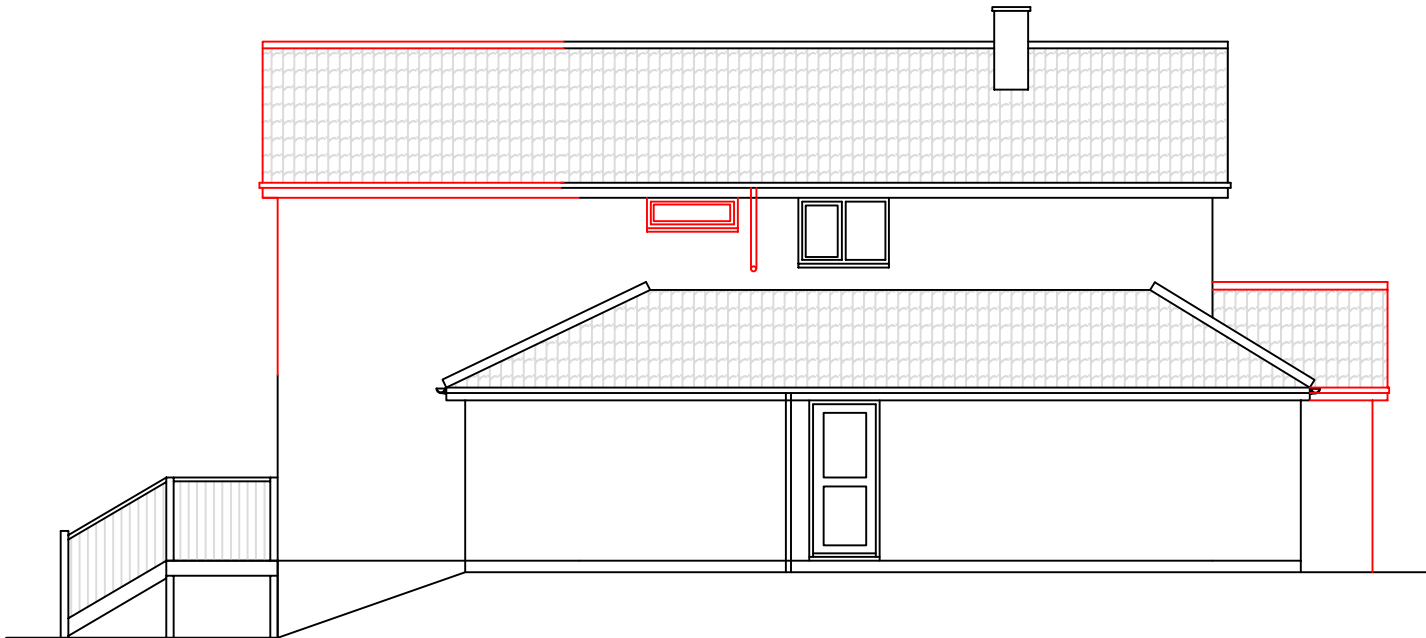


Proposed Side (North) Elevation 1:100


Building Materials:-
Walls:- Recon stone to match existing
Roof:- Profile concrete tile to match existing
Windows & Doors:- Anthracite upvc to match existing
Rainwater Goods:- Upvc to match existing

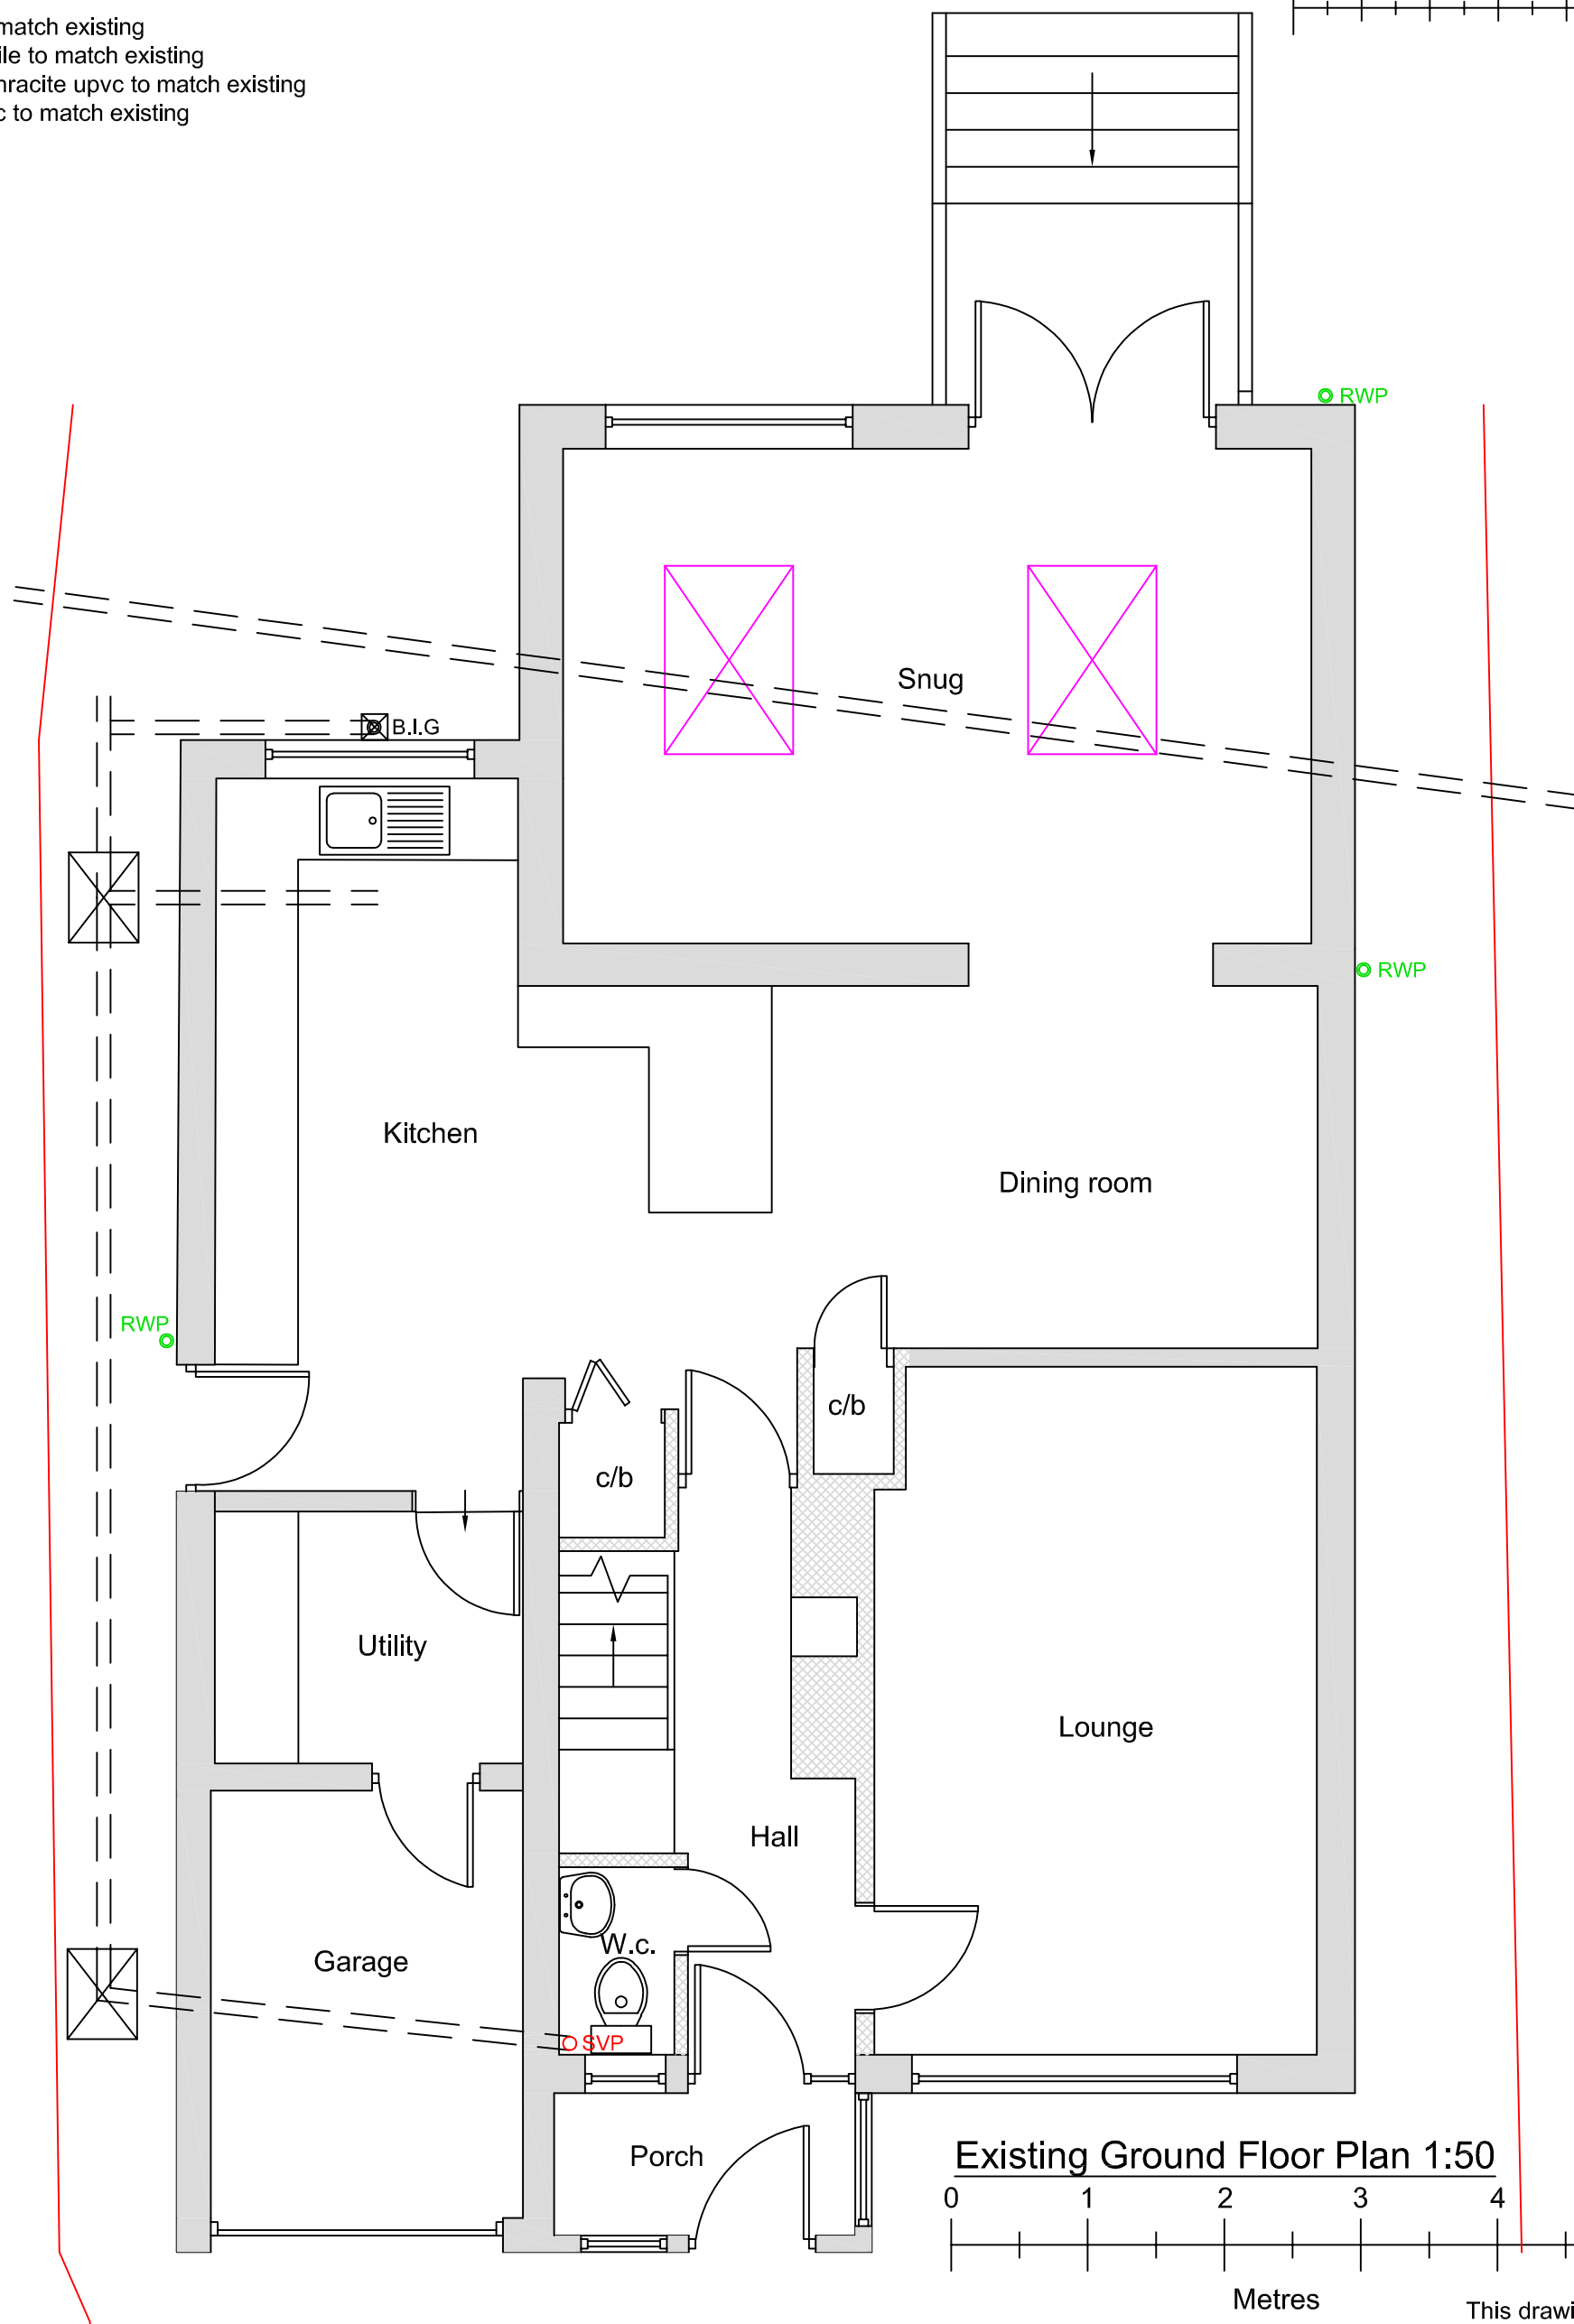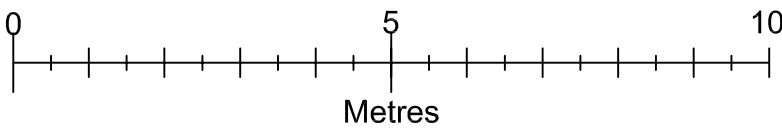


Existing Ground Floor Plan 1:50

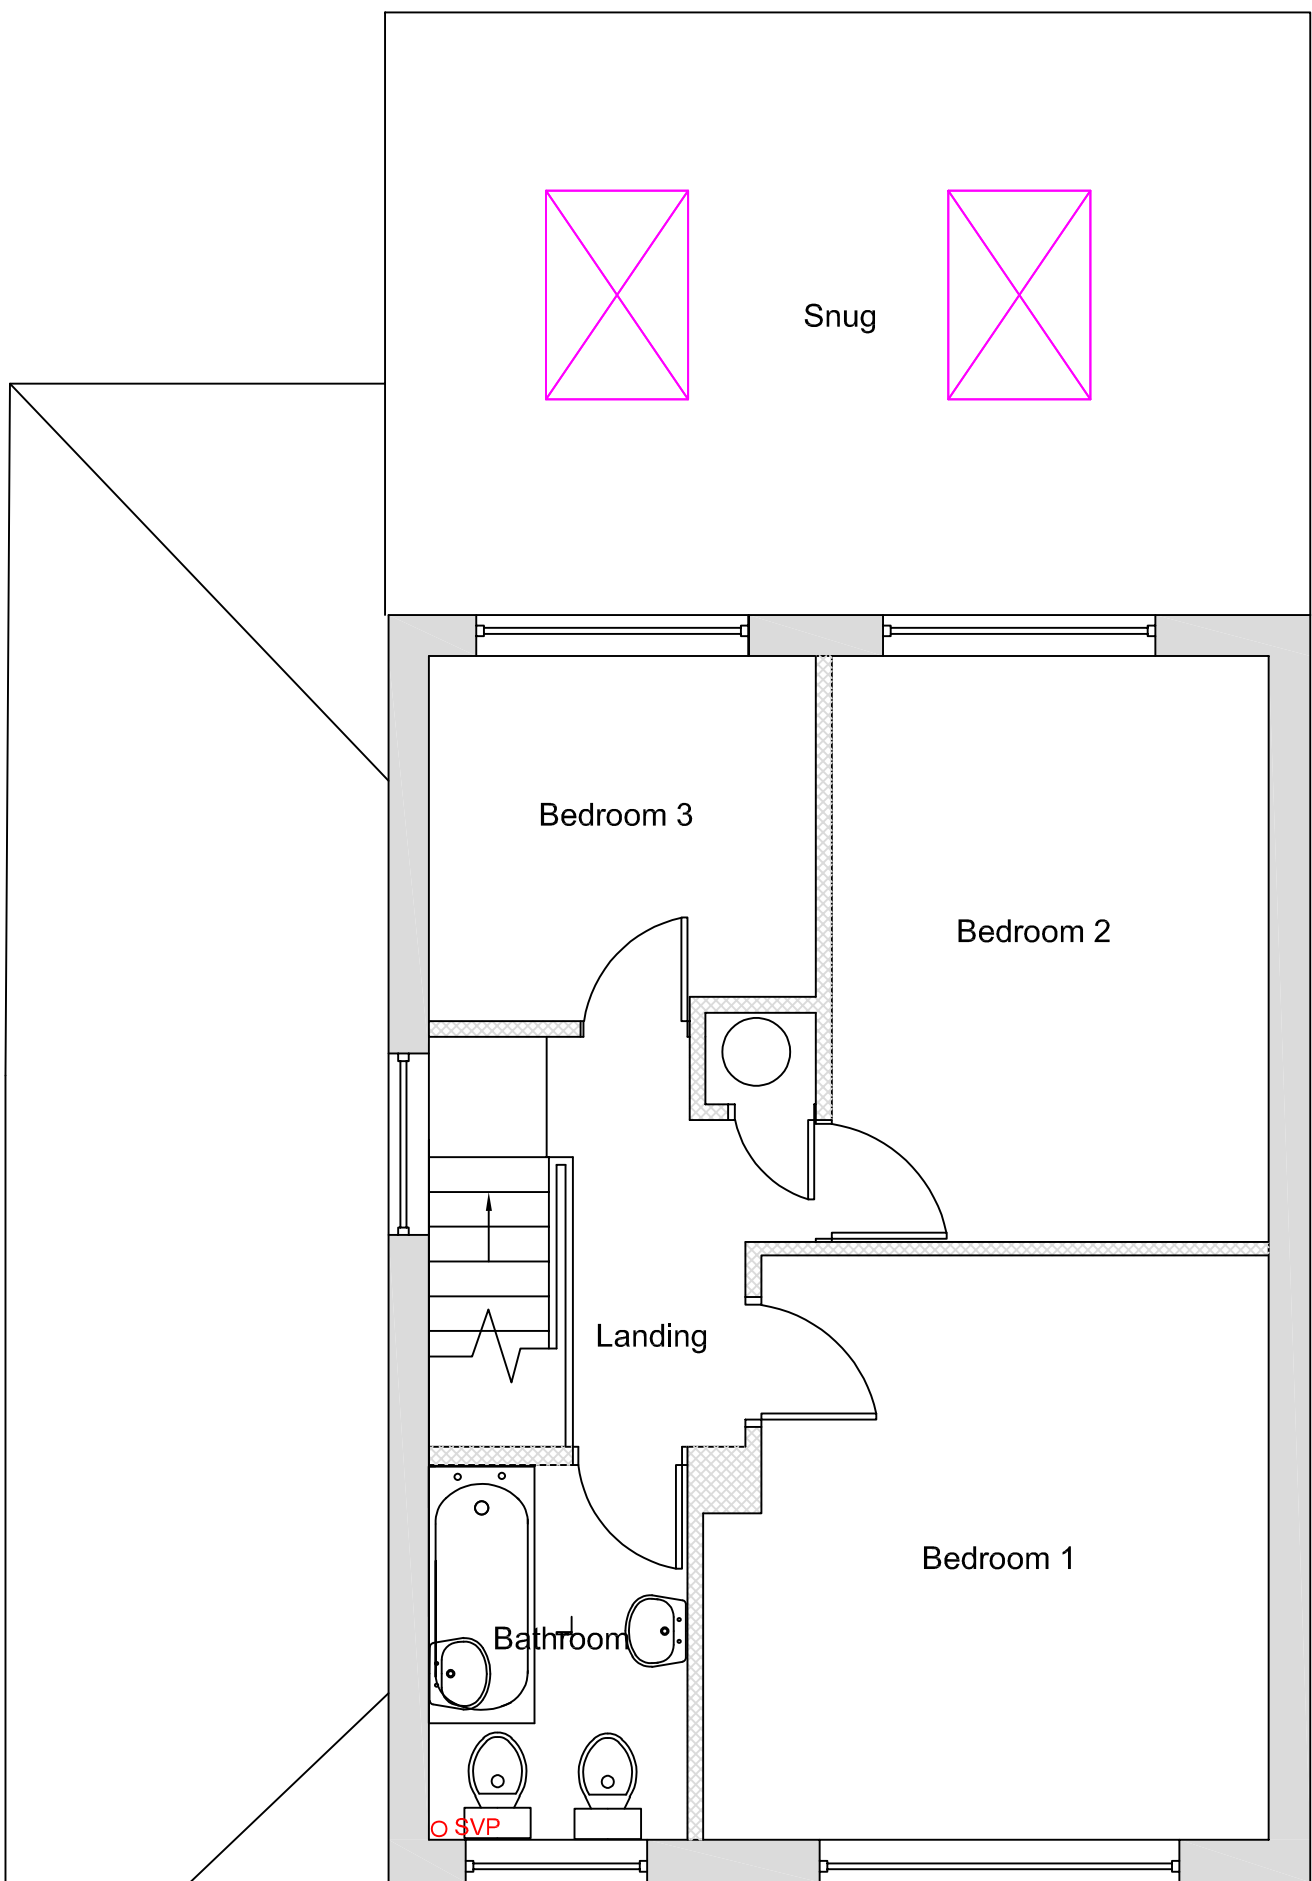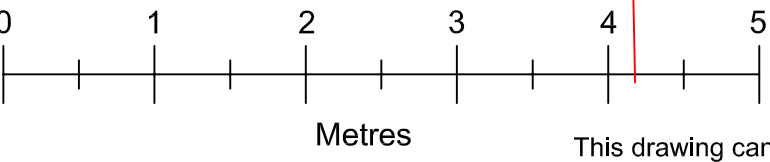

Existing First Floor Plan 1:50

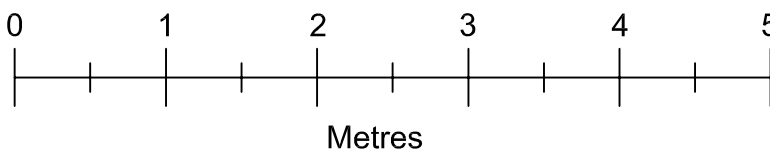

Location Plan 1:1250 North

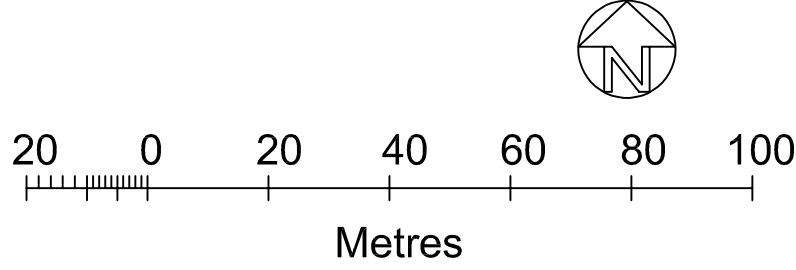

Drawn by A Harlow & Son 01225 938329

Proposed First Floor Rear Extension & Replacement Porch
for
Mr & Mrs Page
67 Brook Drive
Corsham
Wiltshire
SN13 9AY

A1 Papersize

Scale 1:100, 1:50, 1:1250

Date 5th Jan 2026

Drawing No AH2025/98
Sheet 1 of 3