
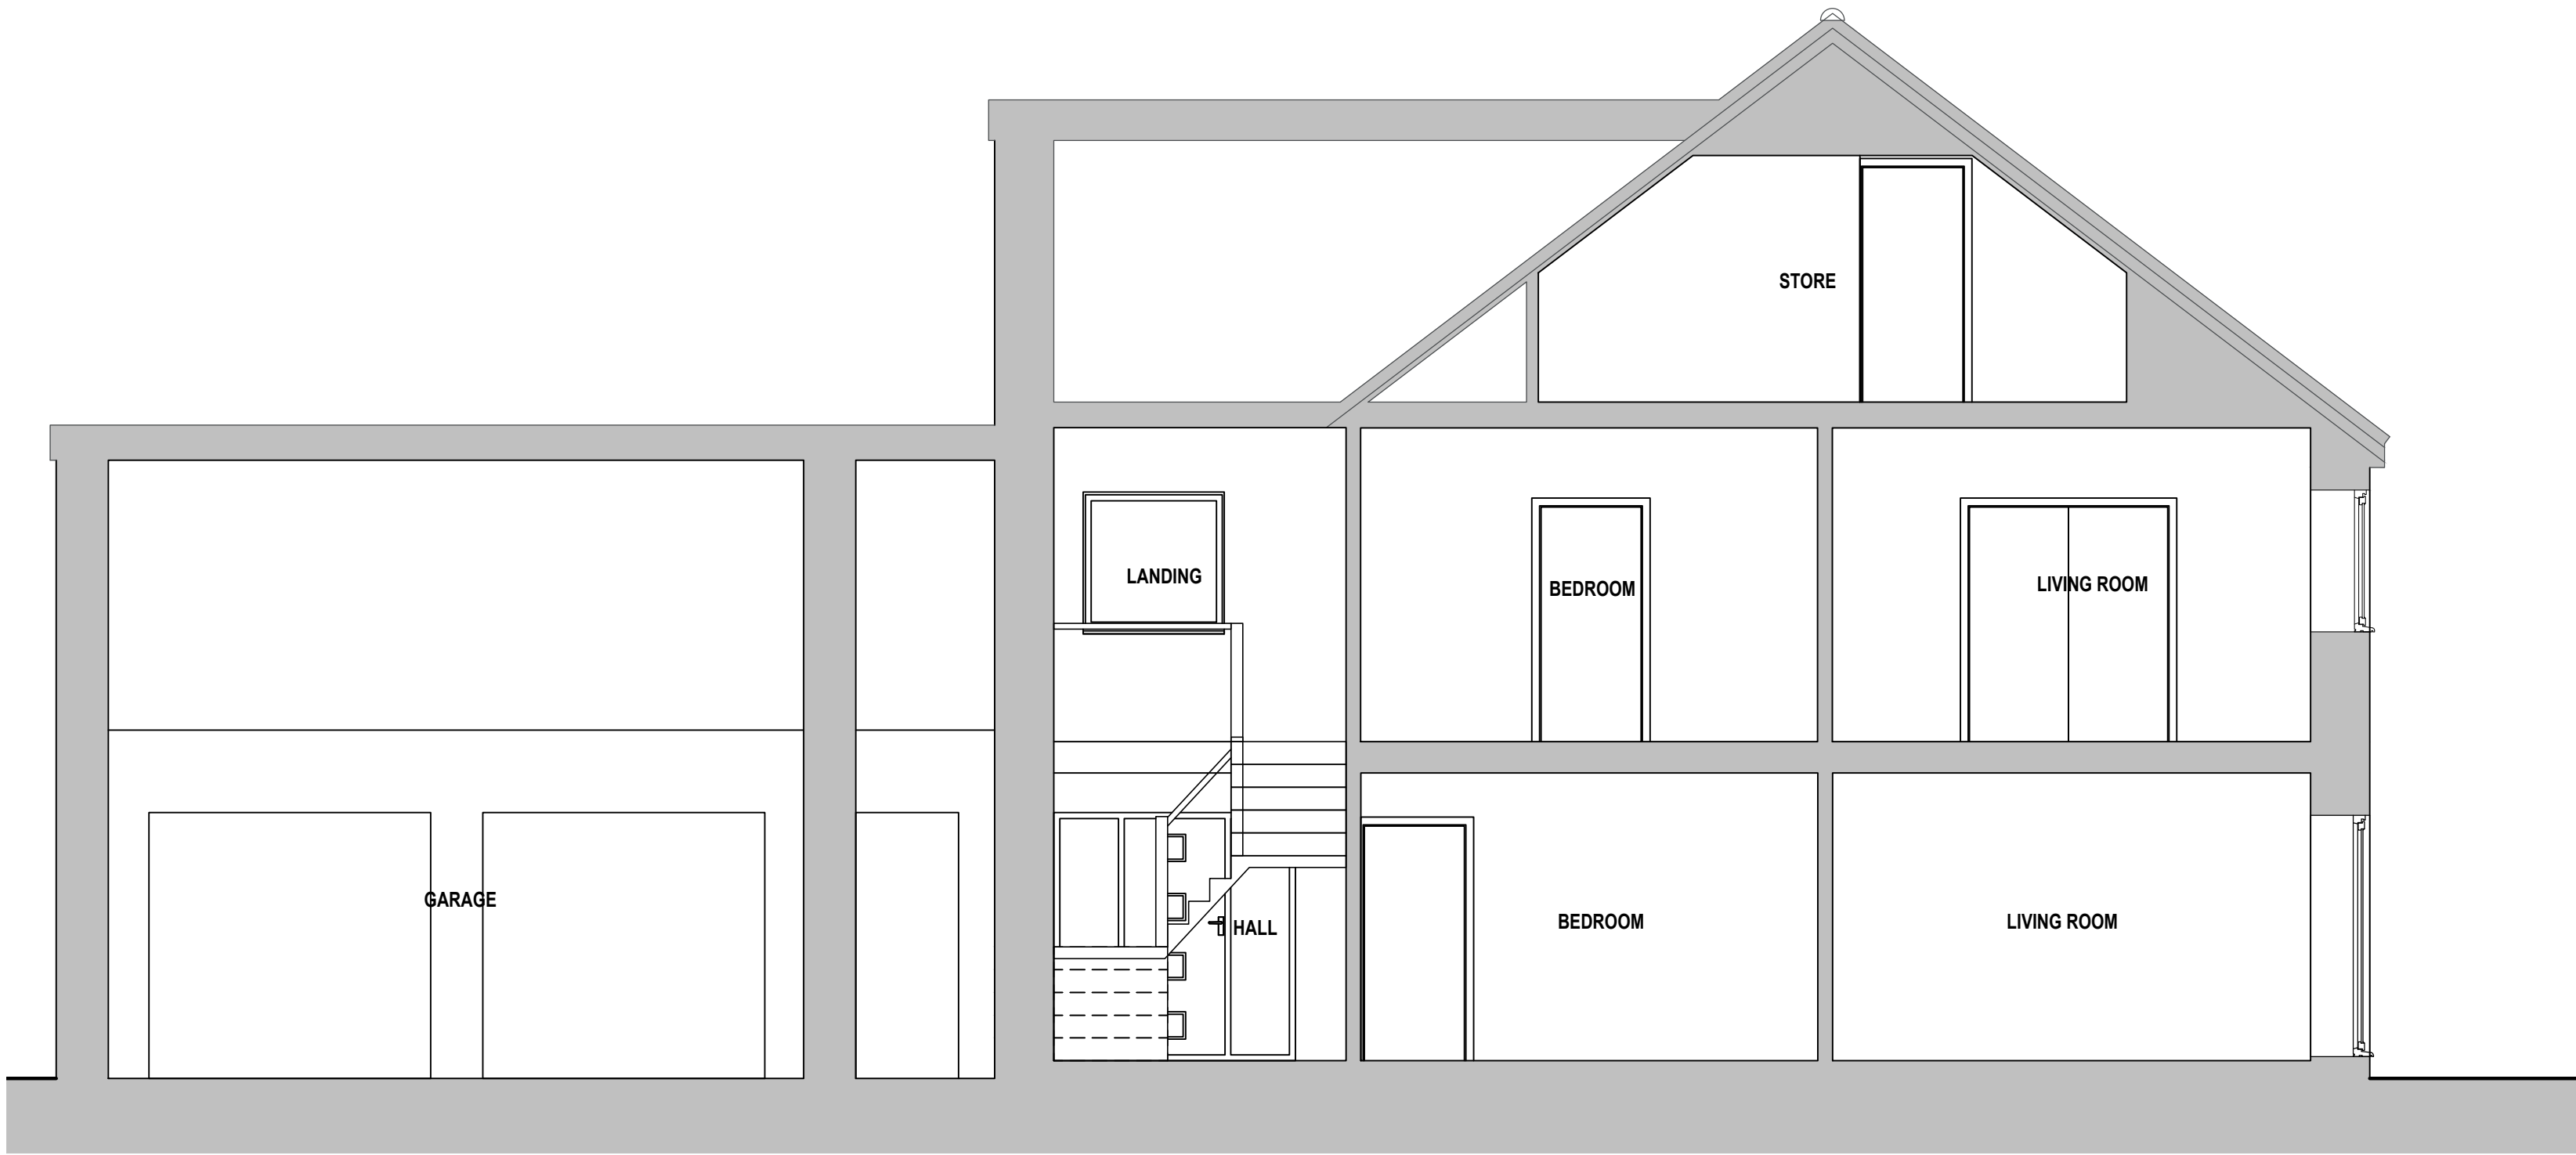
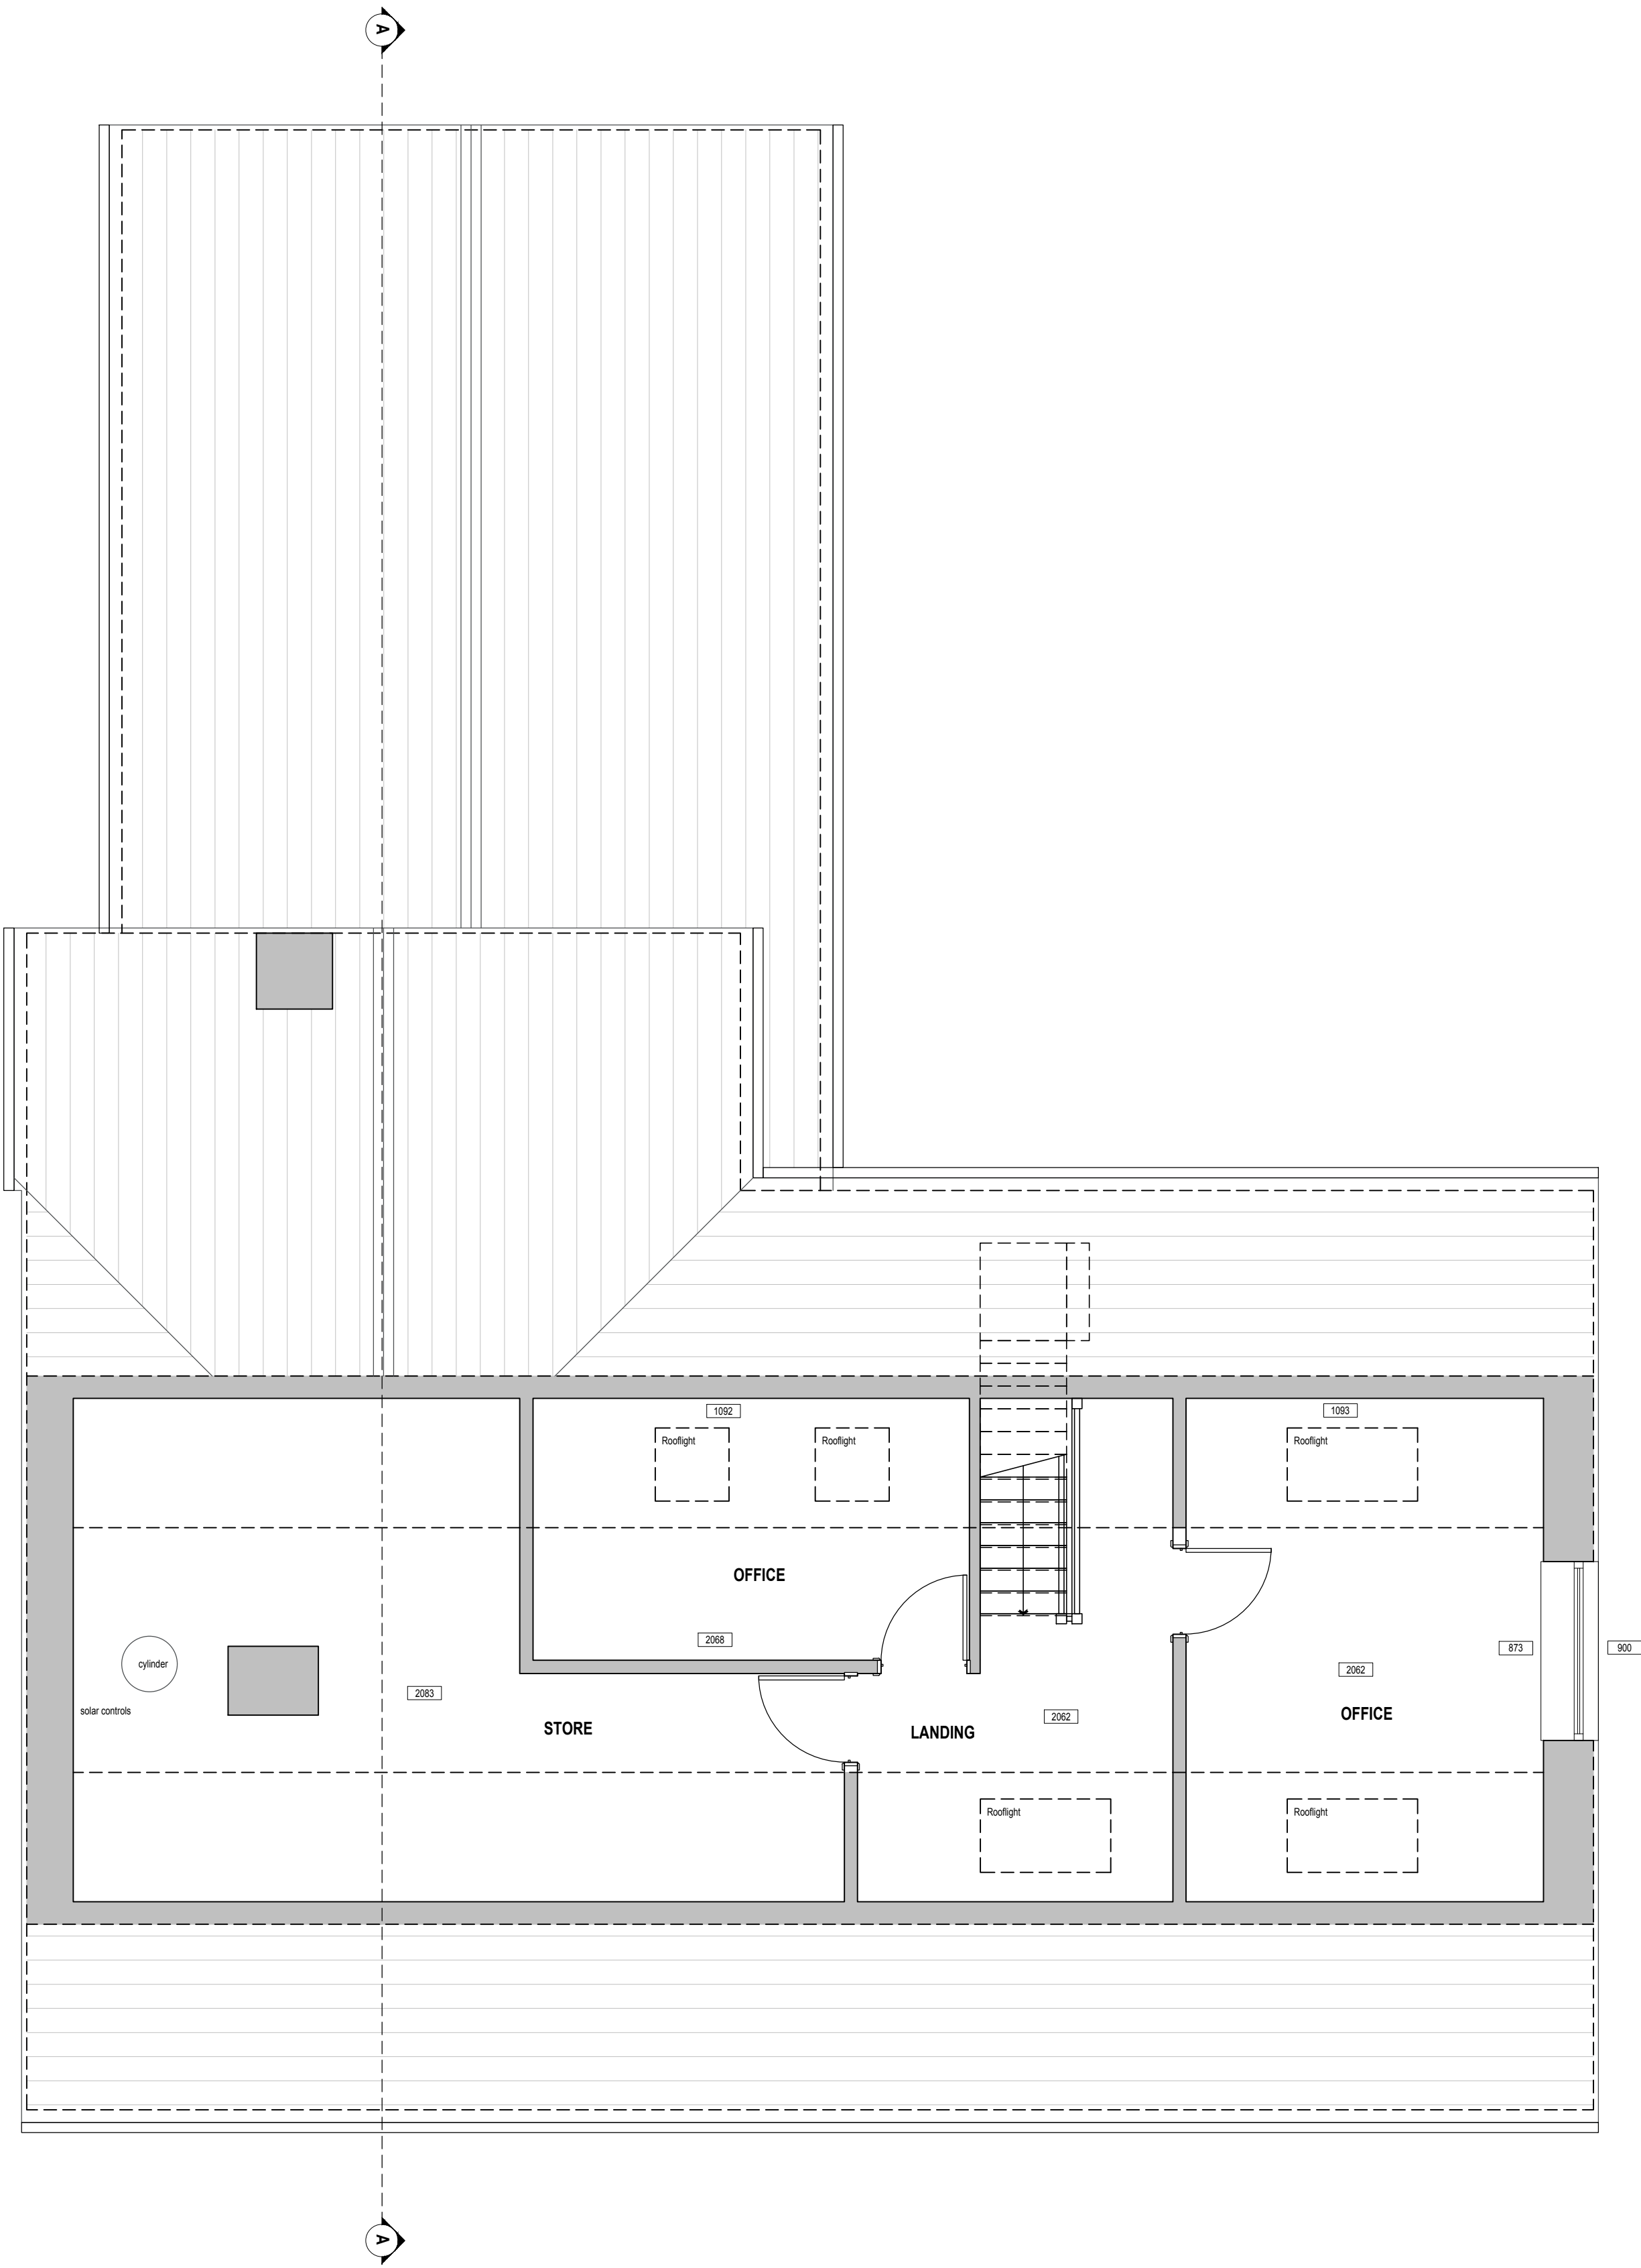


* COPYRIGHT. DO NOT SCALE EXCEPT FOR PLANNING PURPOSES. CHECK ALL DIMENSIONS ON SITE. THIS DRAWING IS ONLY TO BE USED ON THE SITE FOR WHICH DESIGNED

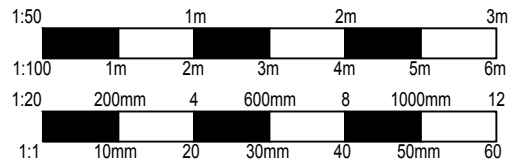

REVISIONS		DATE
CLIENT: MR & MRS FREEMAN		
PROJECT: PROPOSED SINGLE STOREY REAR OAK FRAME EXTENSION TOGETHER WITH INTERNAL RECONFIGURATION AT THE HEIGHTS, SANDRIDGE HILL, SANDRIDGE COMMON, MELKSHAM, SN12 7QX		
TITLE: EXISTING SECOND FLOOR PLAN EXISTING SECTION A-A		
DRAWN: RJ	SCALES @ A1:	
CHECKED: JA	1:50	
DATE: NOV 25		
DRG No: AA/25/36/03	REV: -	
<i>Armstrong</i> architecture		
THE OLD BAKEHOUSE, 21 TIMBER STREET, CHIPPENHAM, WILTSHIRE, SN15 3BS 01295 404 004 info@armstrongarchitecture.co.uk		