

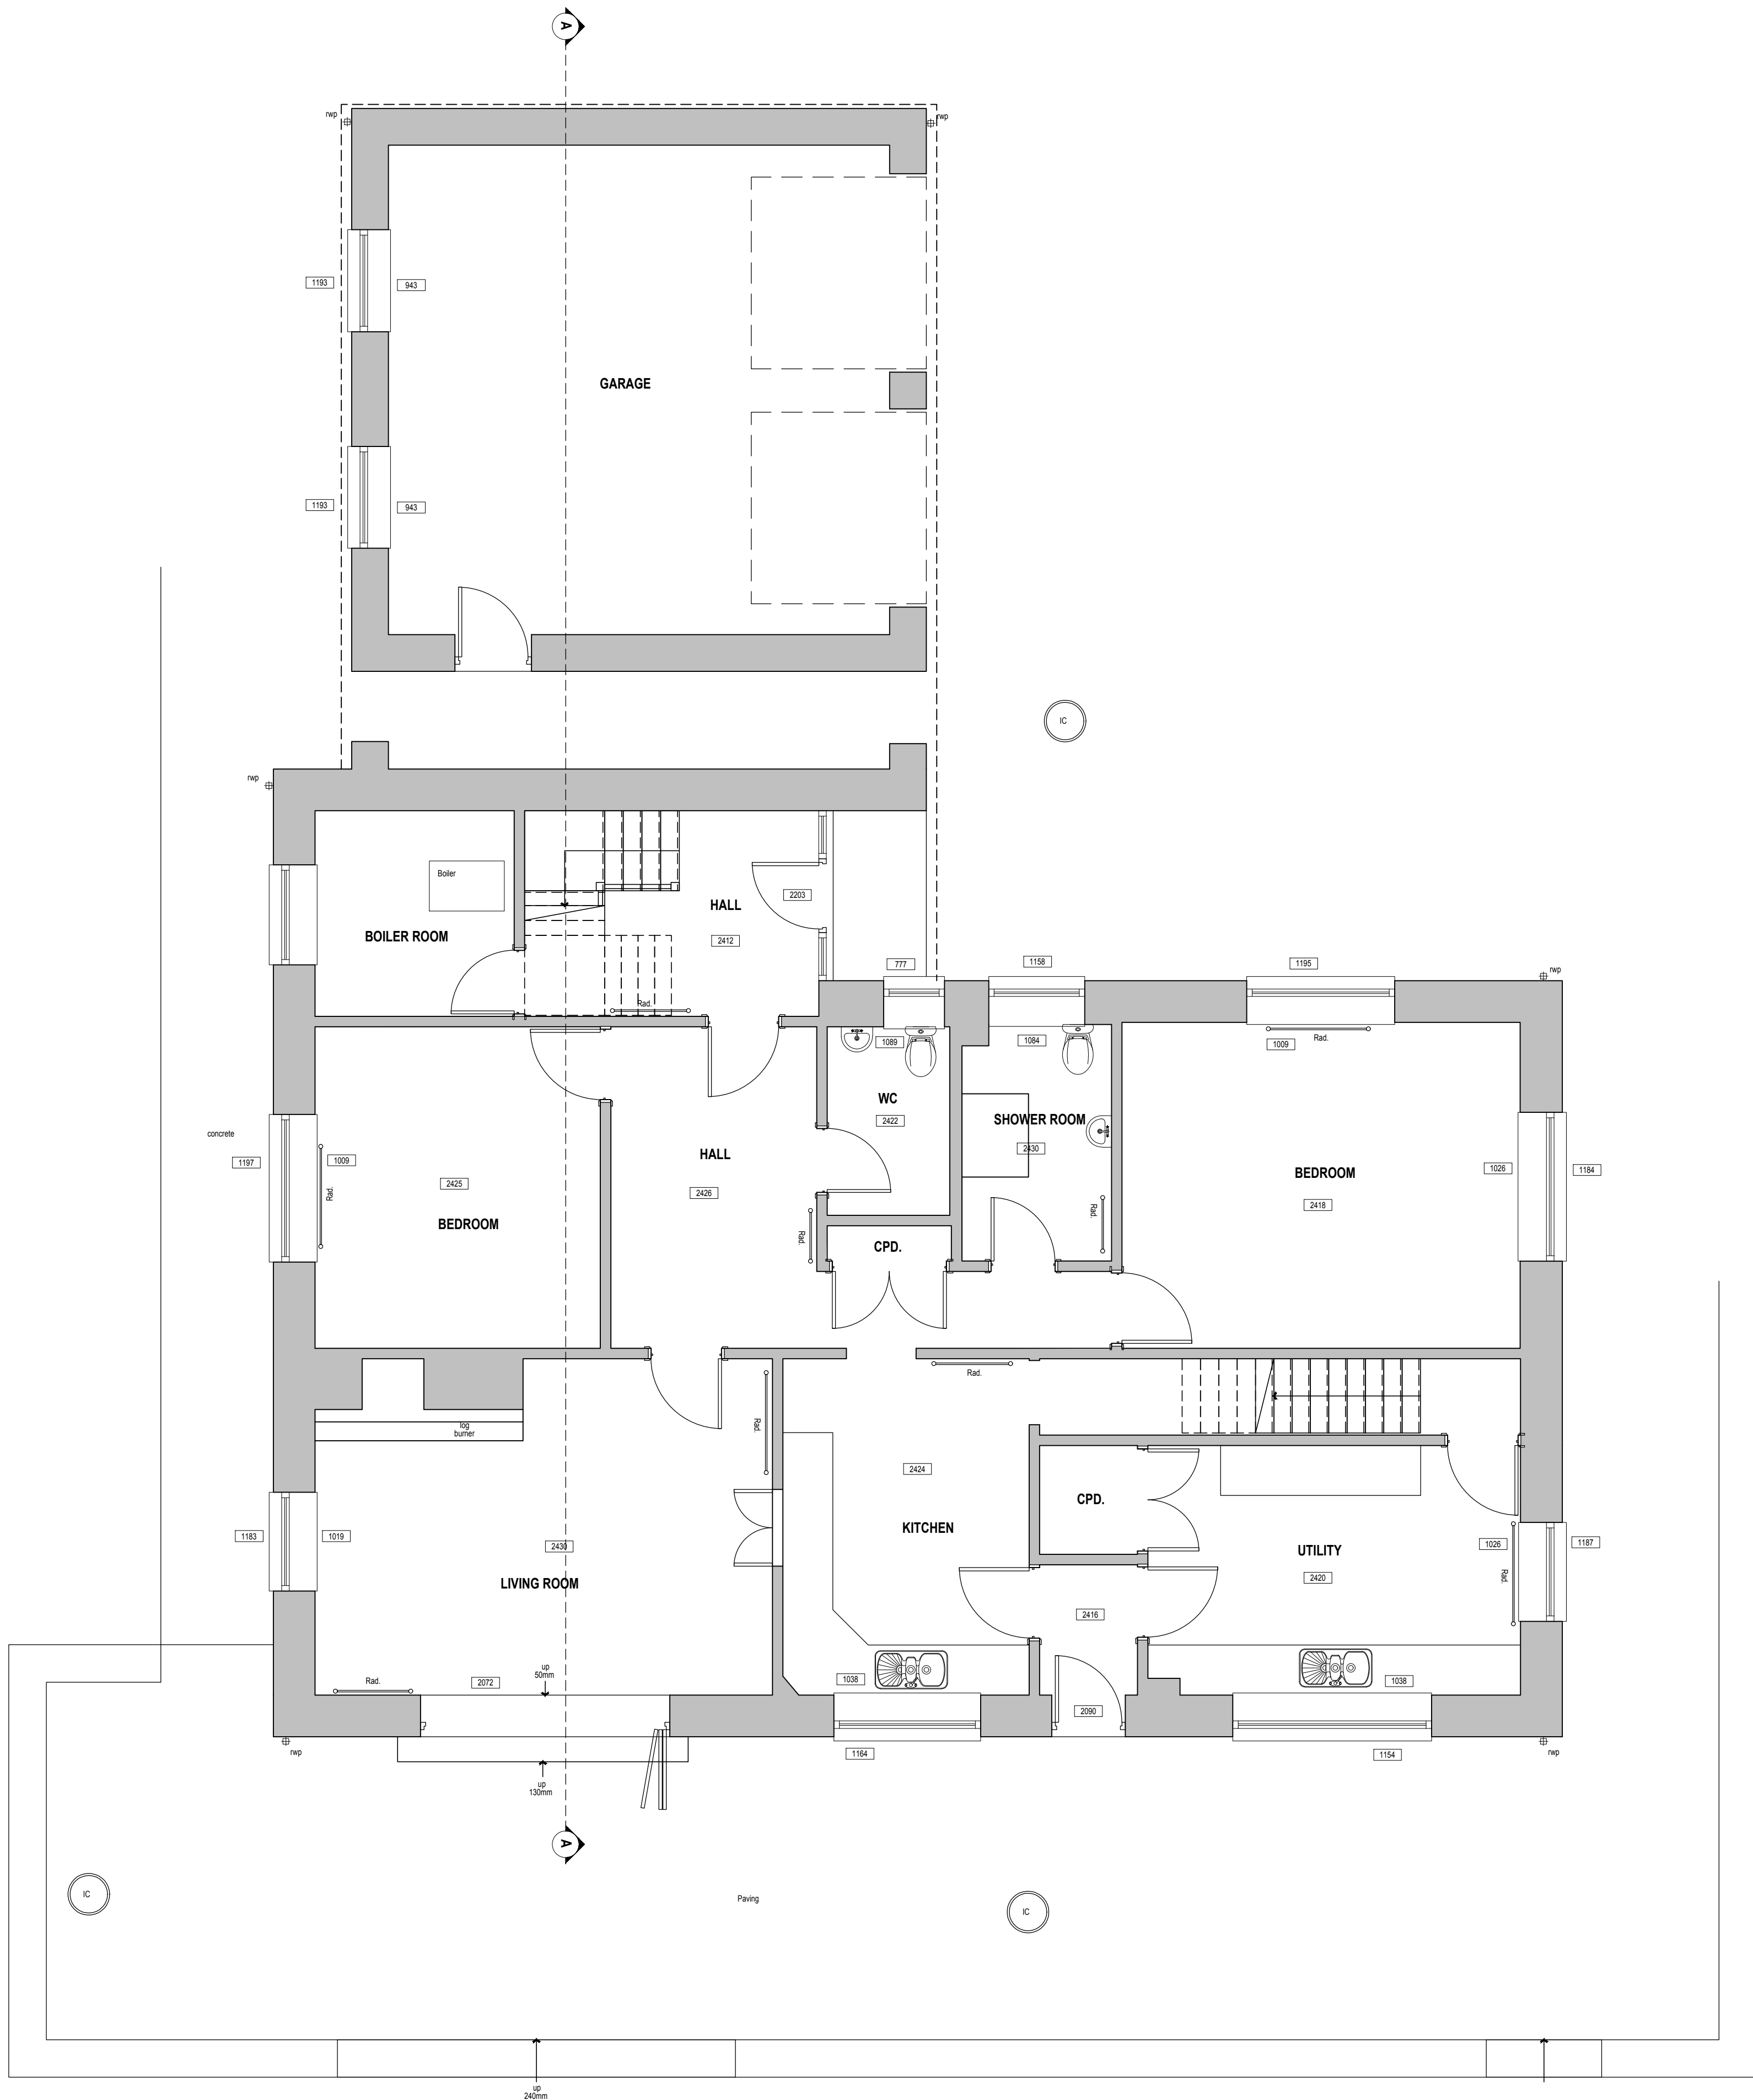


* COPYRIGHT. DO NOT SCALE EXCEPT FOR PLANNING PURPOSES. CHECK ALL DIMENSIONS ON SITE. THIS DRAWING IS ONLY TO BE USED ON THE SITE FOR WHICH DESIGNED

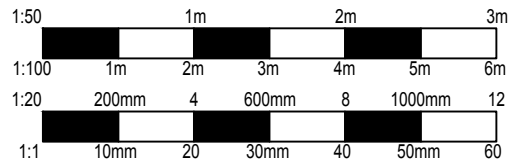

EXISTING GROUND FLOOR PLAN
SCALE 1:50

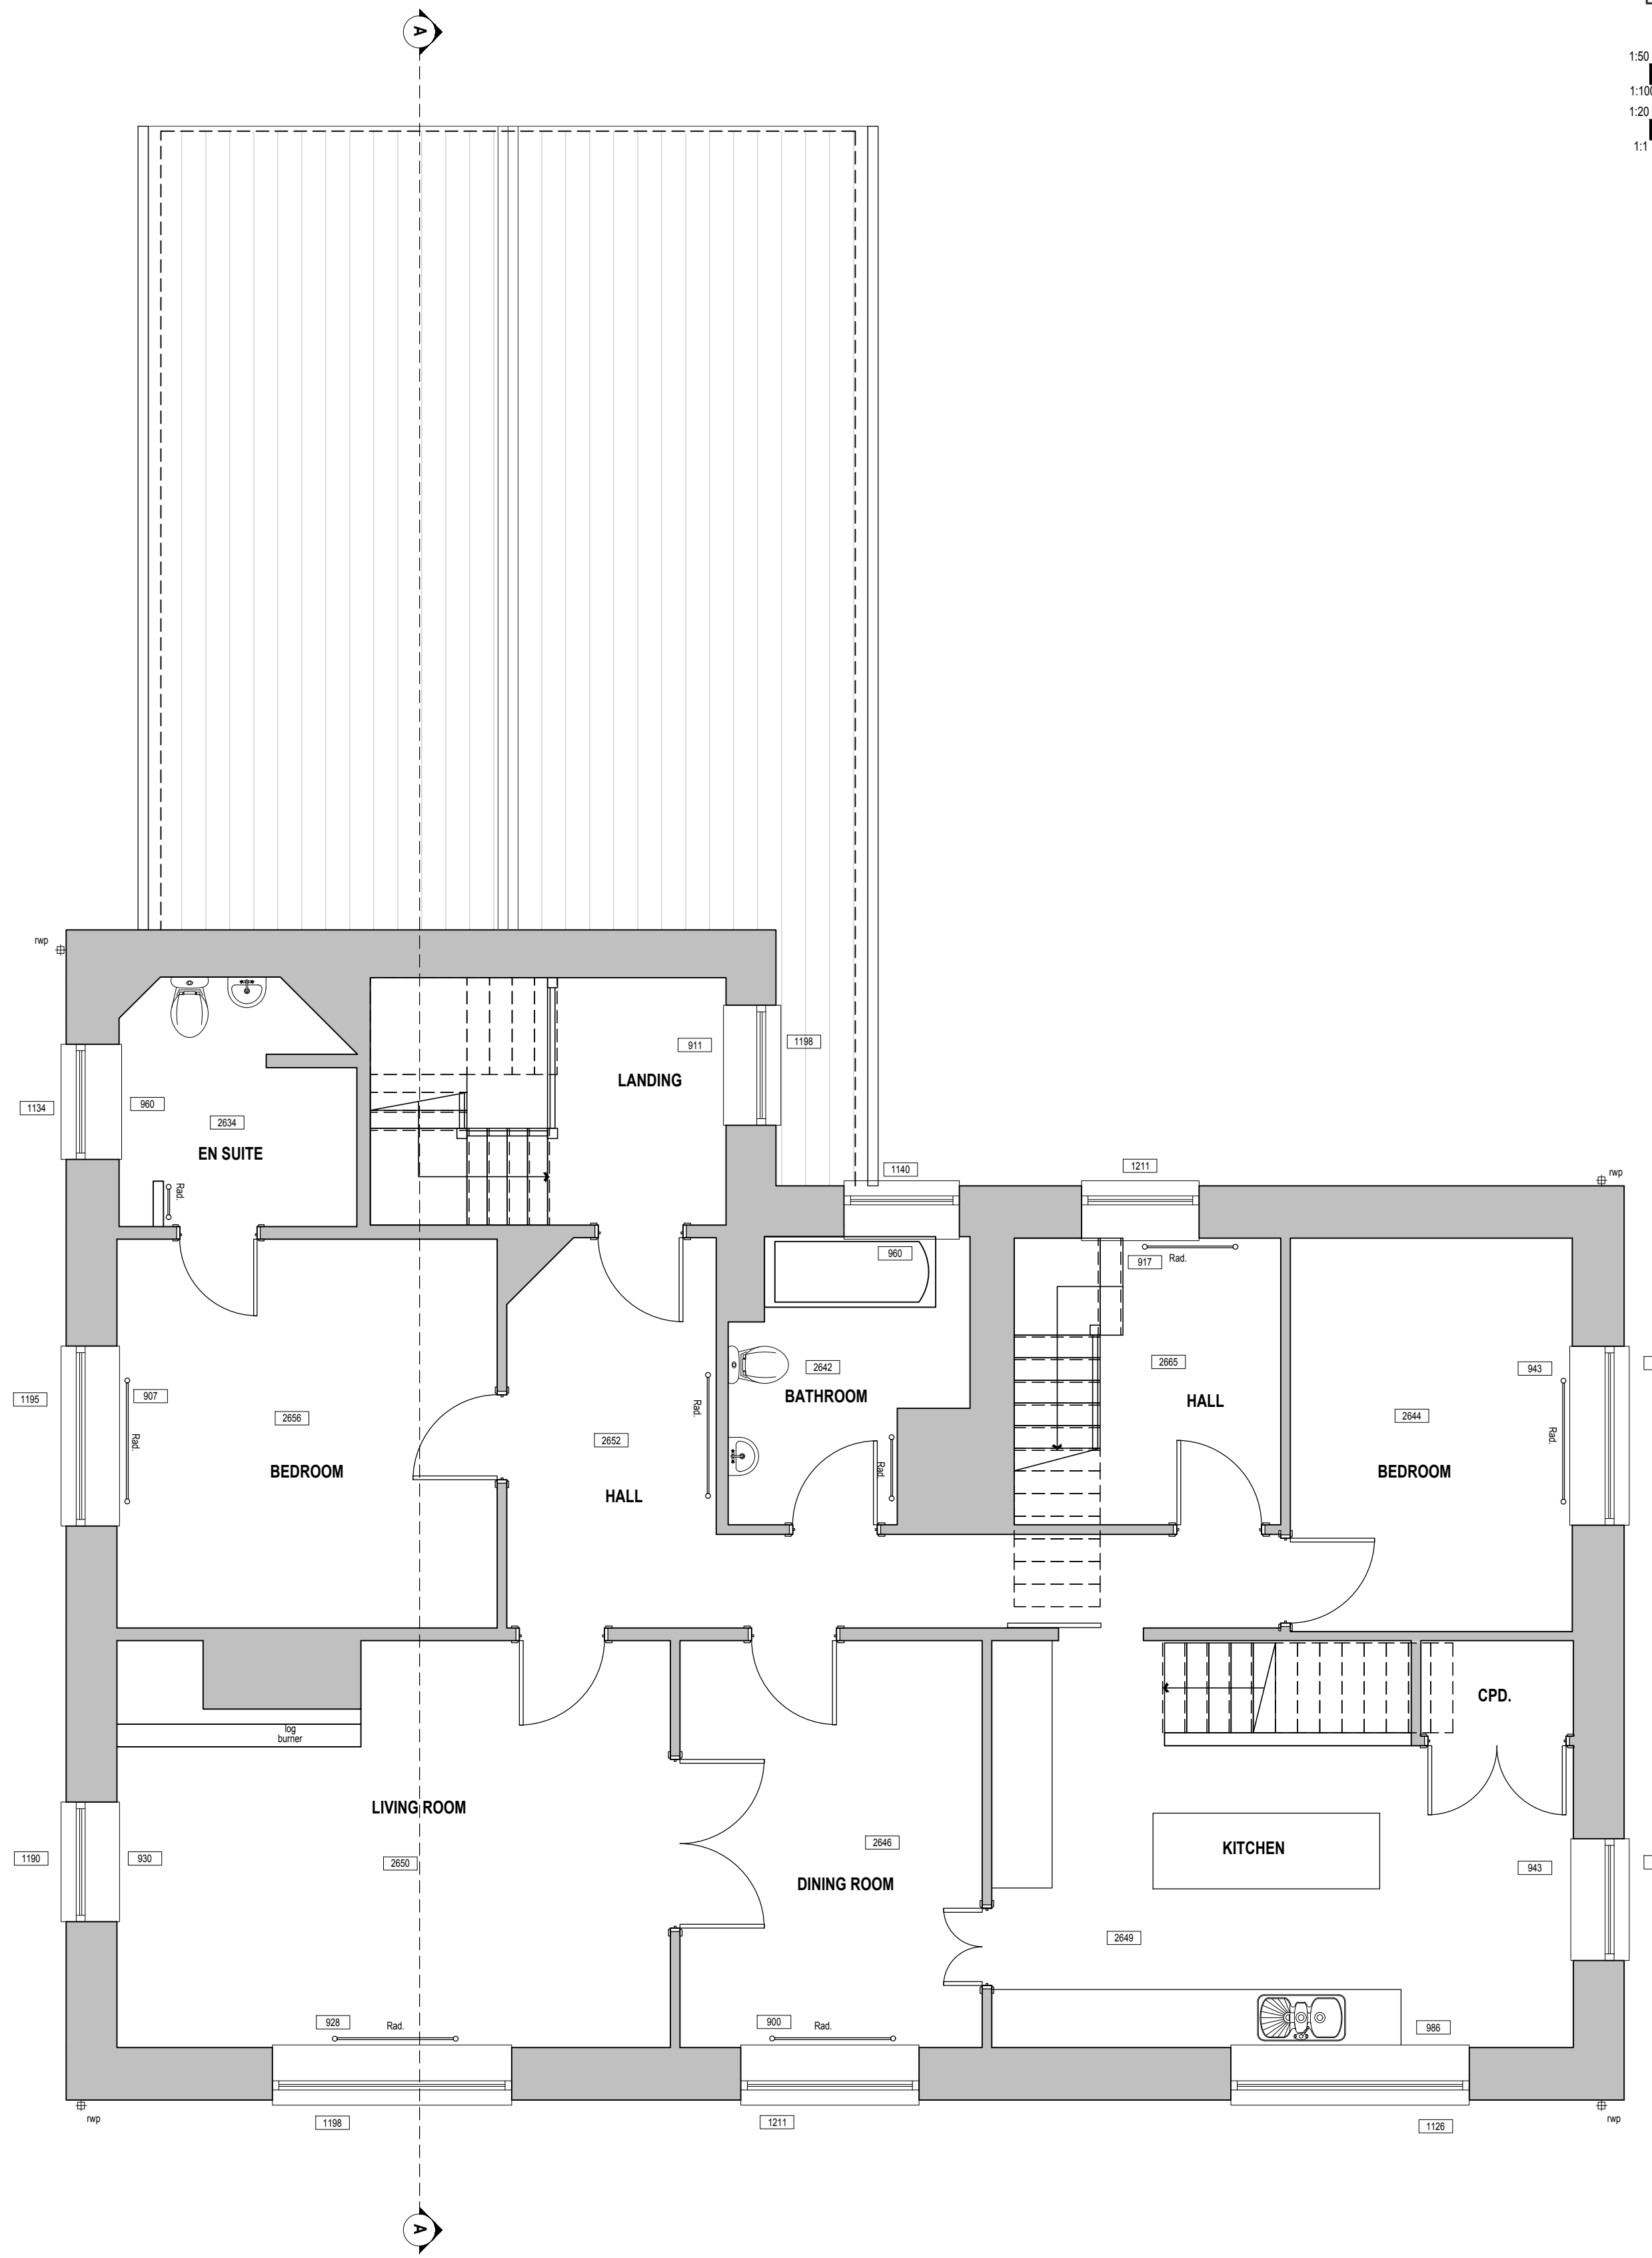

EXISTING FIRST FLOOR PLAN
SCALE 1:50

REVISIONS		DATE
CLIENT		
MR & MRS FREEMAN		
PROJECT		
PROPOSED SINGLE STOREY REAR OAK FRAME EXTENSION TOGETHER WITH INTERNAL RECONFIGURATION AT THE HEIGHTS, SANDRIDGE HILL, SANDRIDGE COMMON, MELKSHAM, SN12 7QX		
TITLE		
EXISTING GROUND FLOOR PLAN EXISTING FIRST FLOOR PLAN		
DRAWN: RJ	SCALES @ A1	
CHECKED: JA	1:50	
DATE: NOV 25		
DRG No: AA/25/36/02	REV: -	
<i>Armstrong</i> architecture		
THE OLD BAKEHOUSE, 21 TIMBER STREET, CHIPPENHAM, WILTSHIRE, SN15 3ES 01245 404 004 info@armstrongarchitecture.co.uk		