


* COPYRIGHT. DO NOT SCALE EXCEPT FOR PLANNING PURPOSES. CHECK ALL DIMENSIONS ON SITE. THIS DRAWING IS ONLY TO BE USED ON THE SITE FOR WHICH DESIGNED




EXISTING SOUTH ELEVATION
SCALE 1:100

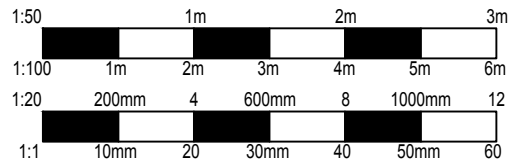

EXISTING EAST ELEVATION
SCALE 1:100

EXISTING MATERIALS	
WALLS	
Coursed natural stone.	
Reconstructed stone quoins.	
ROOF	
Double Roman concrete tiles.	
WINDOWS	
Anthracite UPVC Casements double glazed windows.	
Velux roof lights.	
DOORS	
Anthracite composite doors.	
GUTTERS & DOWNPIPES	
Anthracite UPVC squareline downpipes.	
SOFFITS & FASCIAS	
Timber painted brown.	
HEADS & CILLS	
Reconstructed stone window surrounds.	

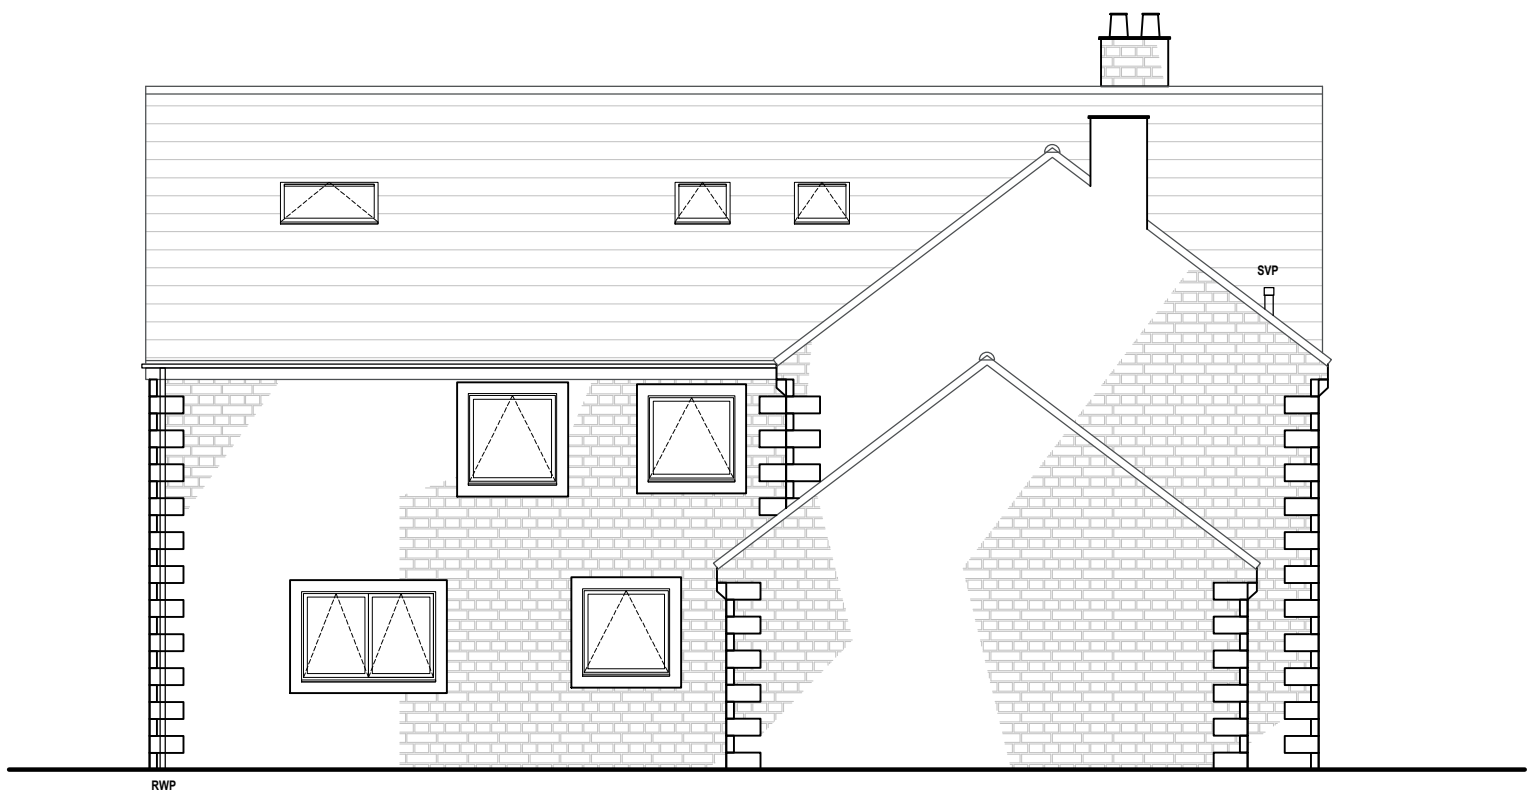

EXISTING NORTH ELEVATION
SCALE 1:100



EXISTING WEST ELEVATION
SCALE 1:100

REVISIONS		DATE
CLIENT: MR & MRS FREEMAN		
PROJECT: PROPOSED SINGLE STOREY REAR OAK FRAME EXTENSION TOGETHER WITH INTERNAL RECONFIGURATION AT THE HEIGHTS, SANDRIDGE HILL, SANDRIDGE COMMON, MELKSHAM, SN12 7QX		
TITLE: EXISTING ELEVATIONS		
DRAWN: RJ	SCALES @ A1	
CHECKED: JA	1:100,	
DATE: NOV 25	1:50	
DRG No: AA/25/36/04	REV: -	
<i>Armstrong</i> architecture		
THE OLD BAKEHOUSE, 21 TIMBER STREET, CHIPPENHAM, WILTSHIRE, SN15 3BS 01295 404 004 info@armstrongarchitecture.co.uk		