
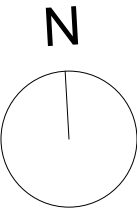


Figured dimensions only are to be taken from this drawing. All dimensions are to be checked on site before any work is put in hand.

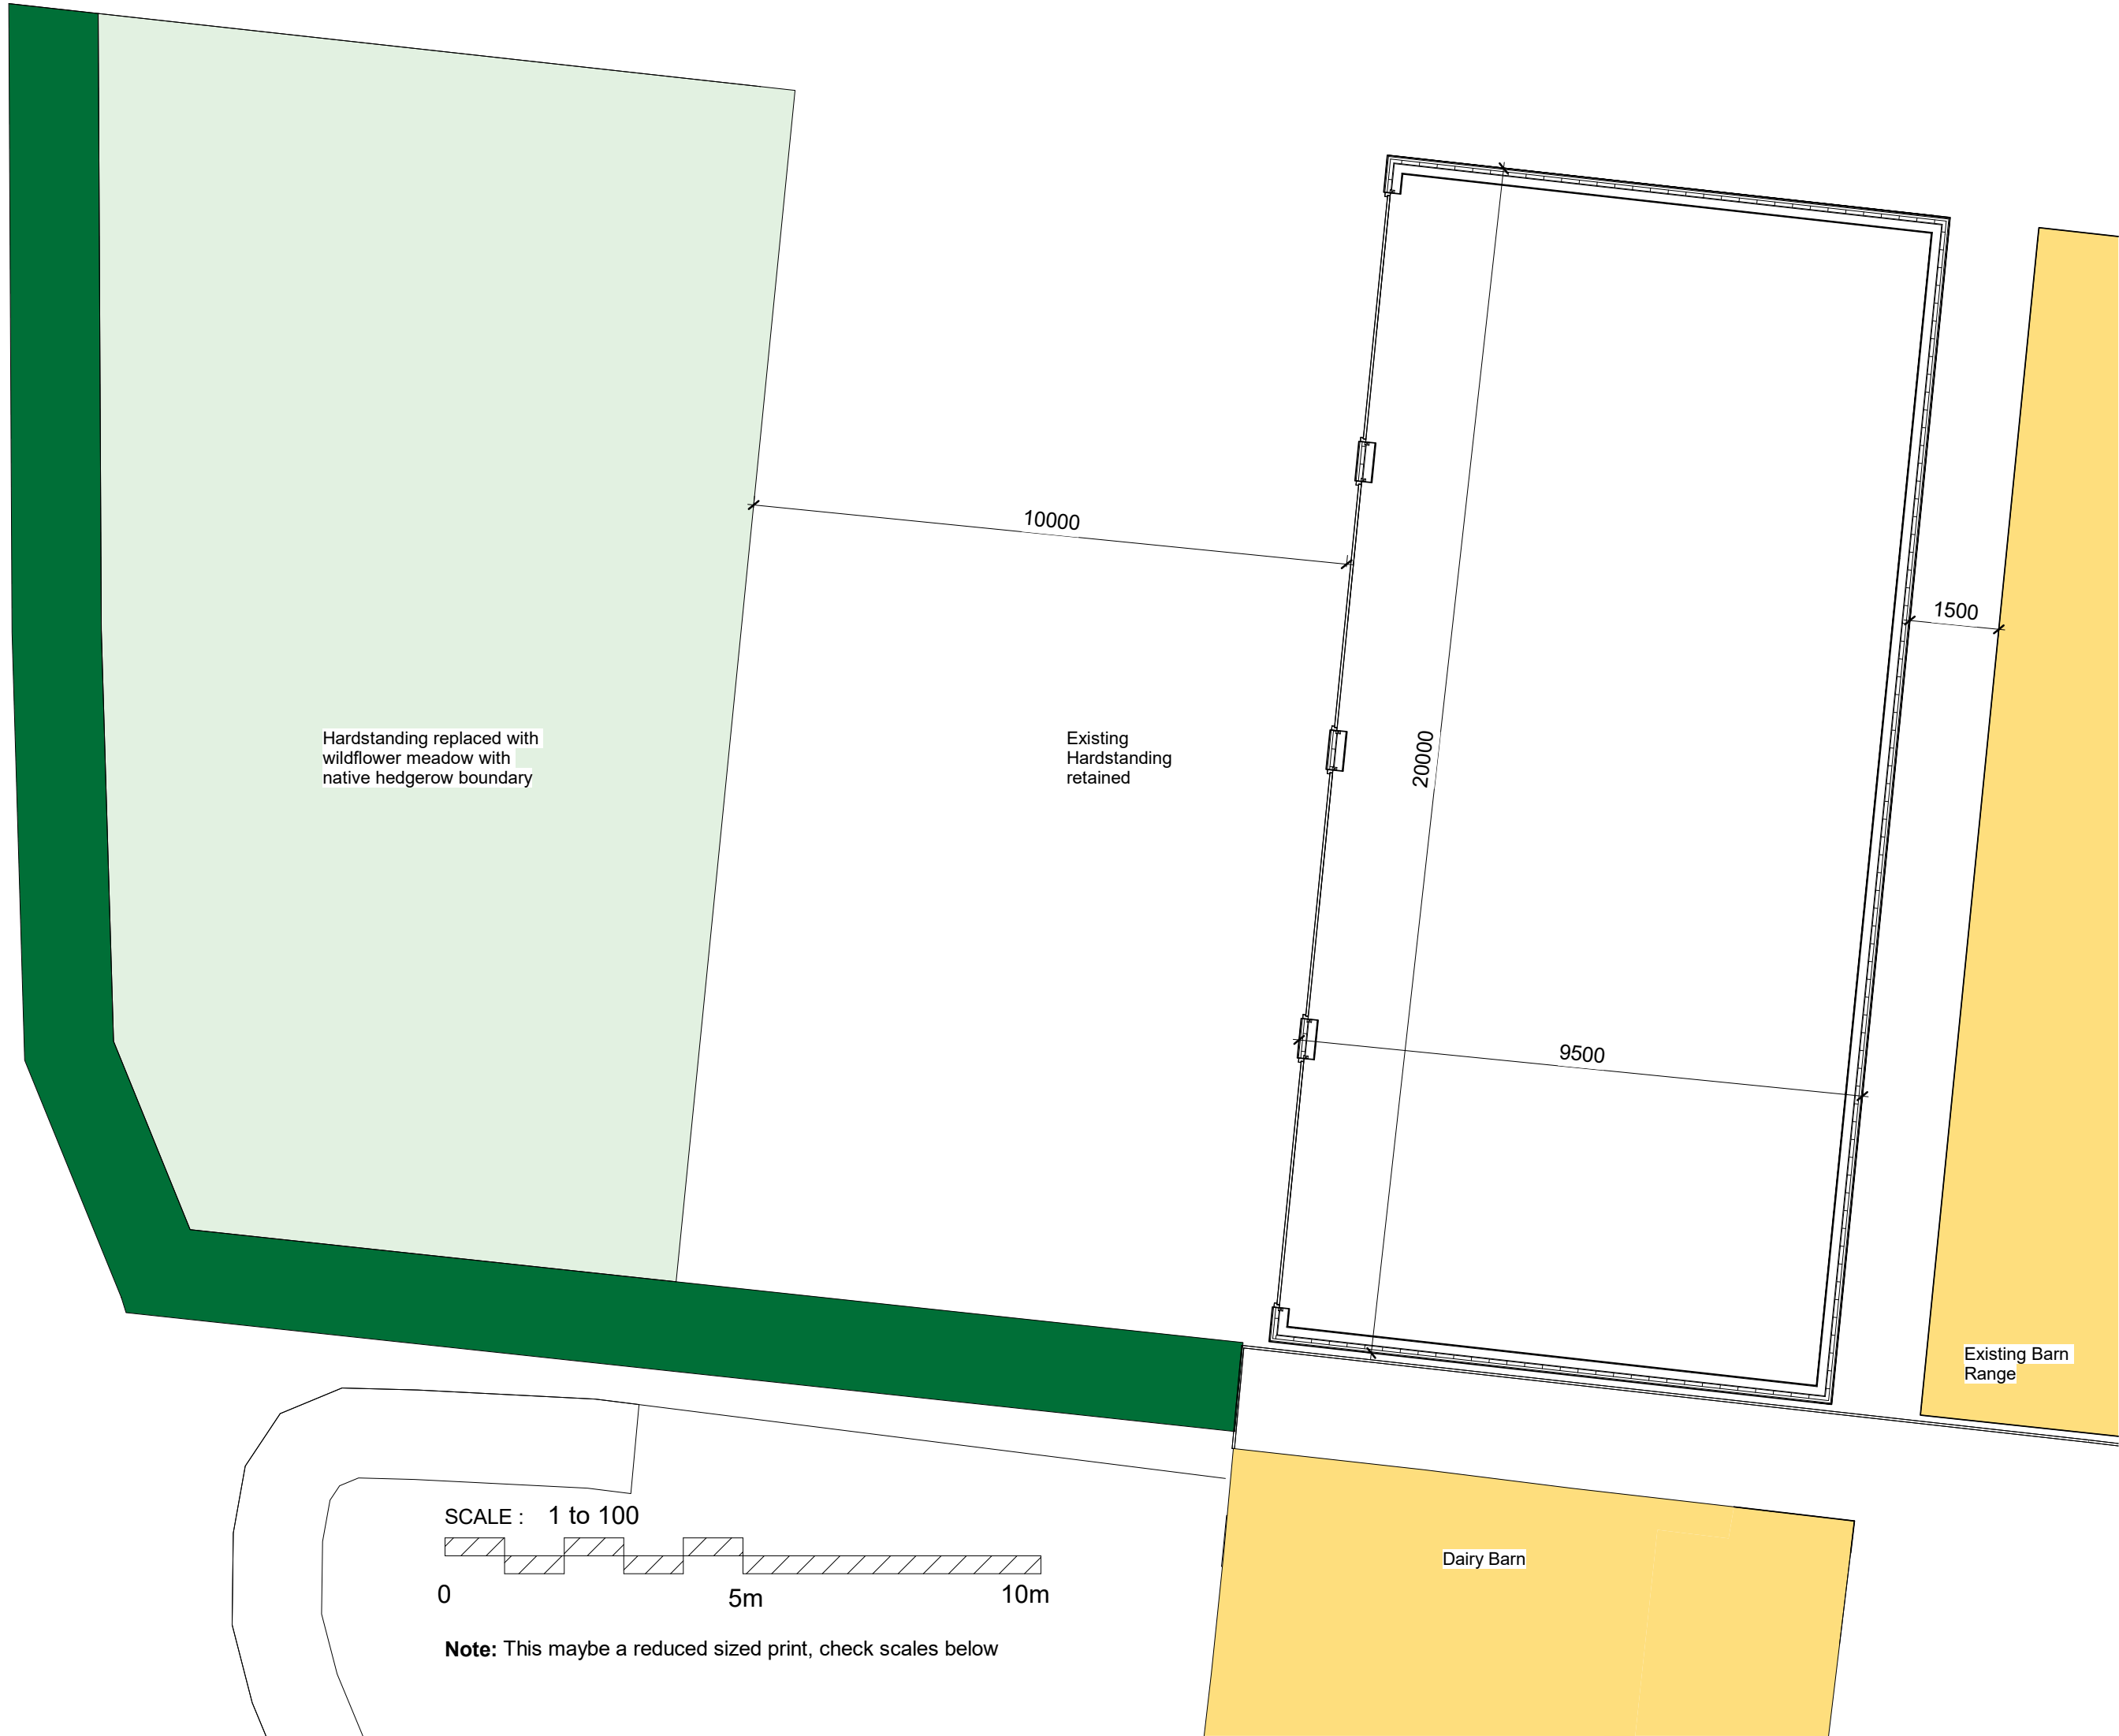

P1	New Barn size	CL	10/12/25	
	New Barn	MW	02/12/2025	
Revision	Description	Drawn	Date	Checked

Client's Name

Kim Rivers

Job Title
Upper Studley Farm, Swindon
Road, Royal Wootton Bassett, SN4
8ET

Drawing Title

Proposed New Barn Floor Plan

Scale

1 : 100 @A3

Job No

2186

Drawing No


P02

Status

Rev

P1

SCALE : 1 to 100

 

Note: This maybe a reduced sized print, check scales below