





- KEY
- Existing Wall
 - New Wall
 - New or adjusted opening in existing wall
 - Wall to be demolished
 - Rooflight or ceiling feature
 - Head height line (1.5m/2m)

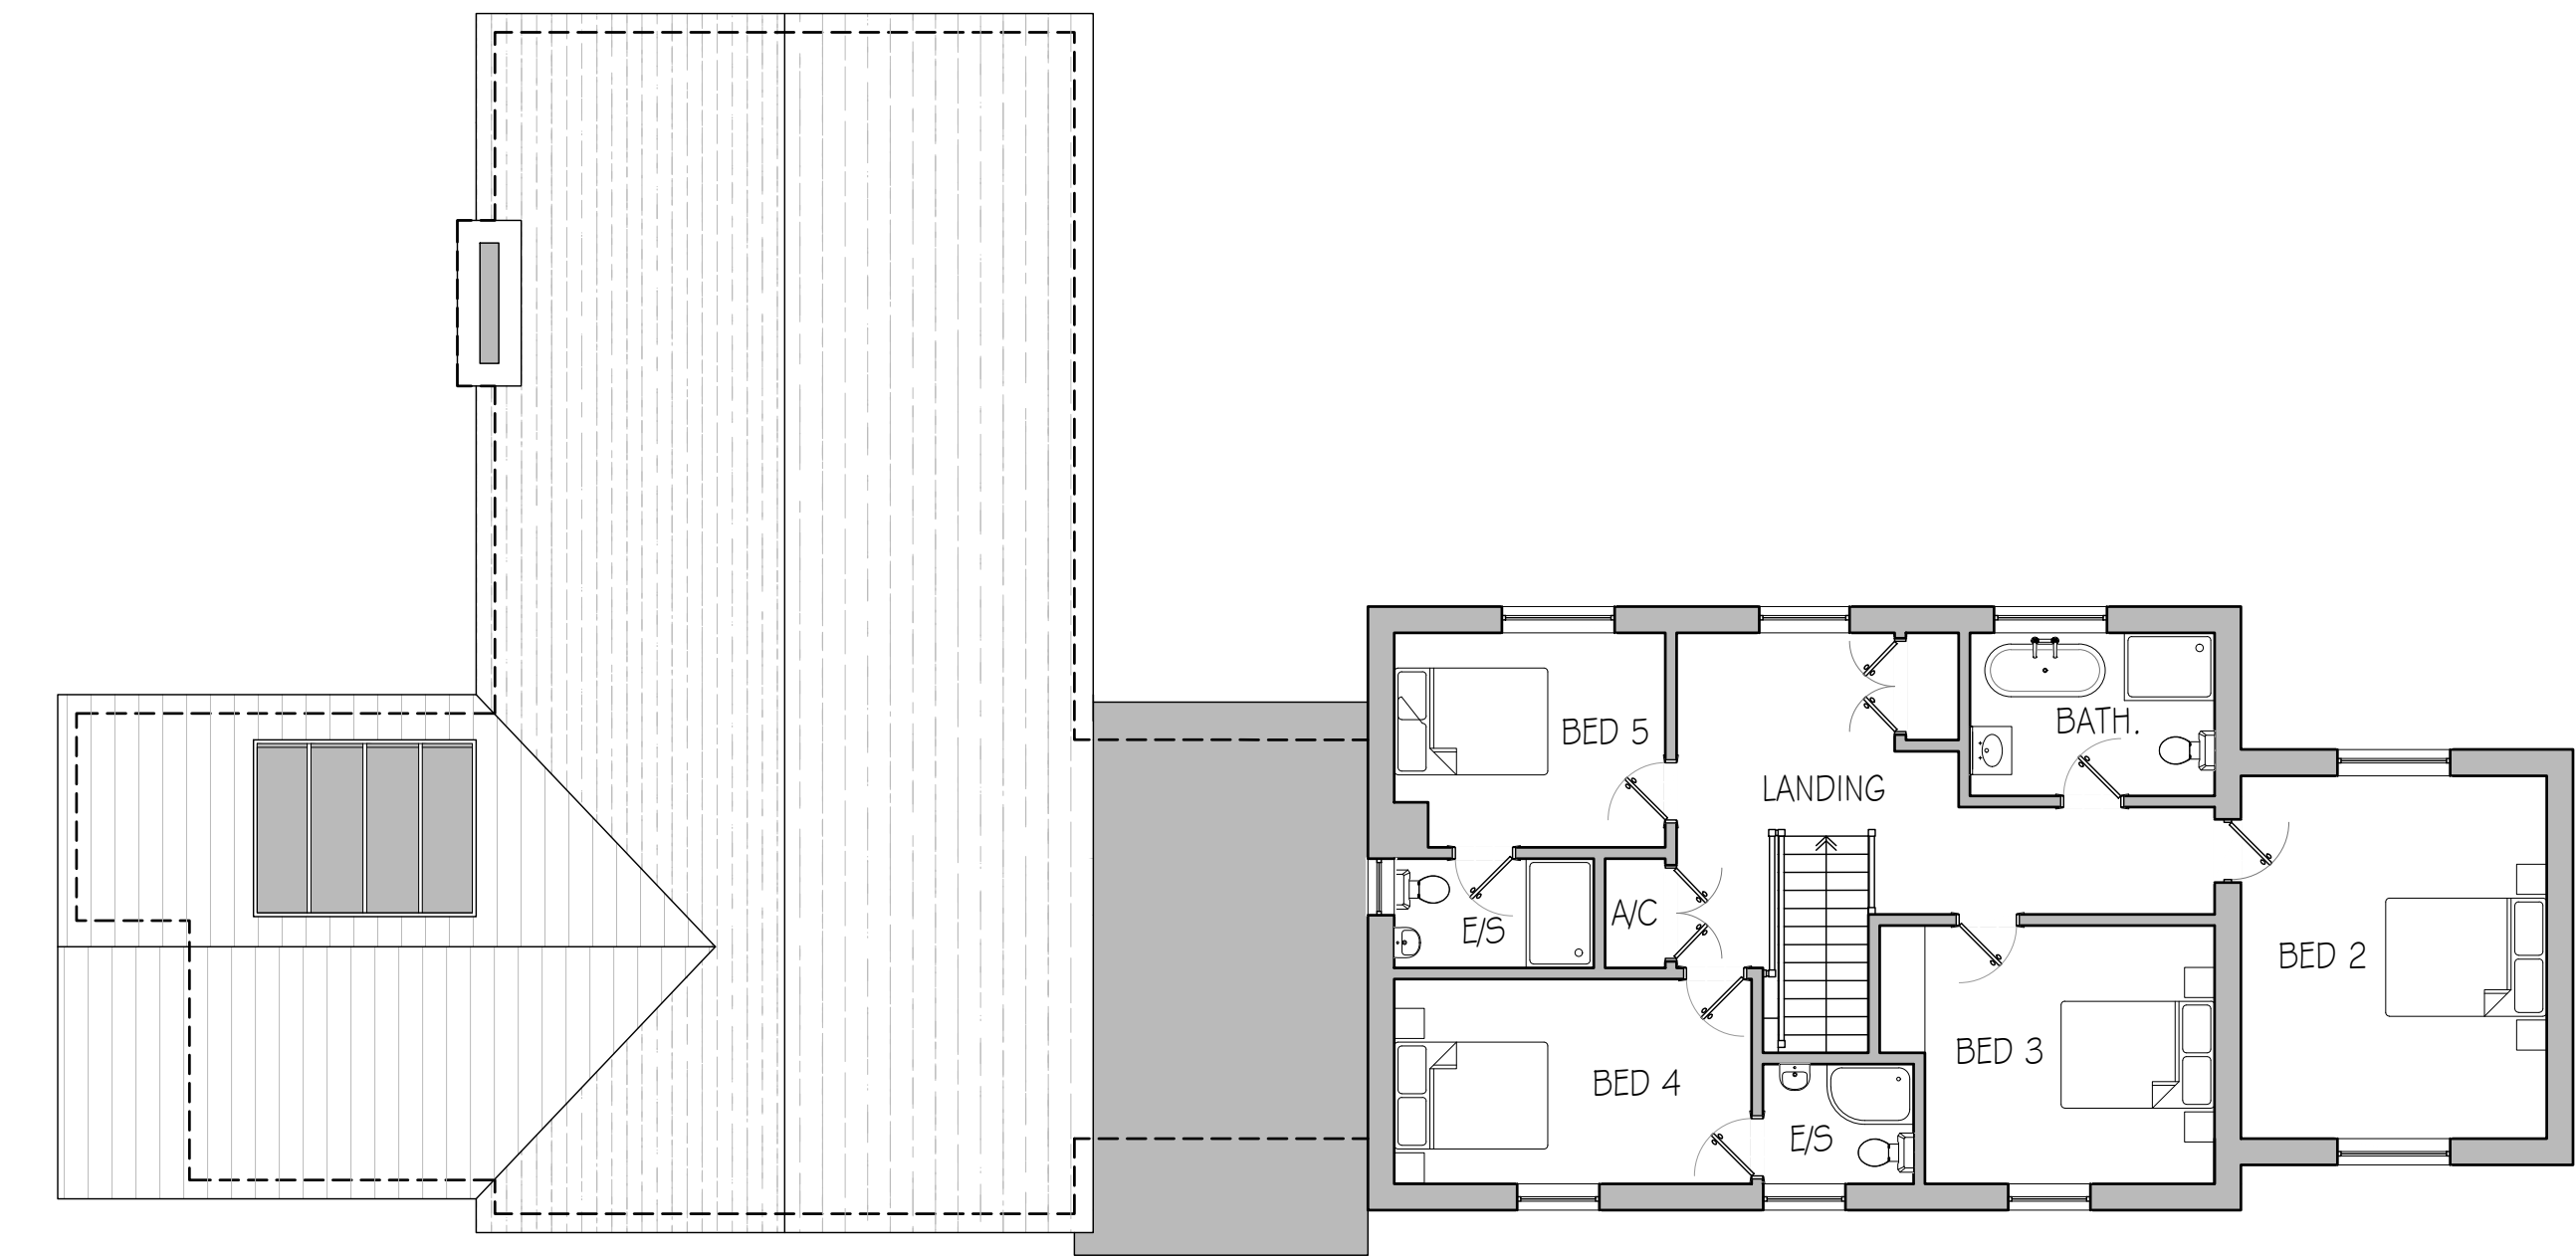


FIRST FLOOR PLAN
1:100

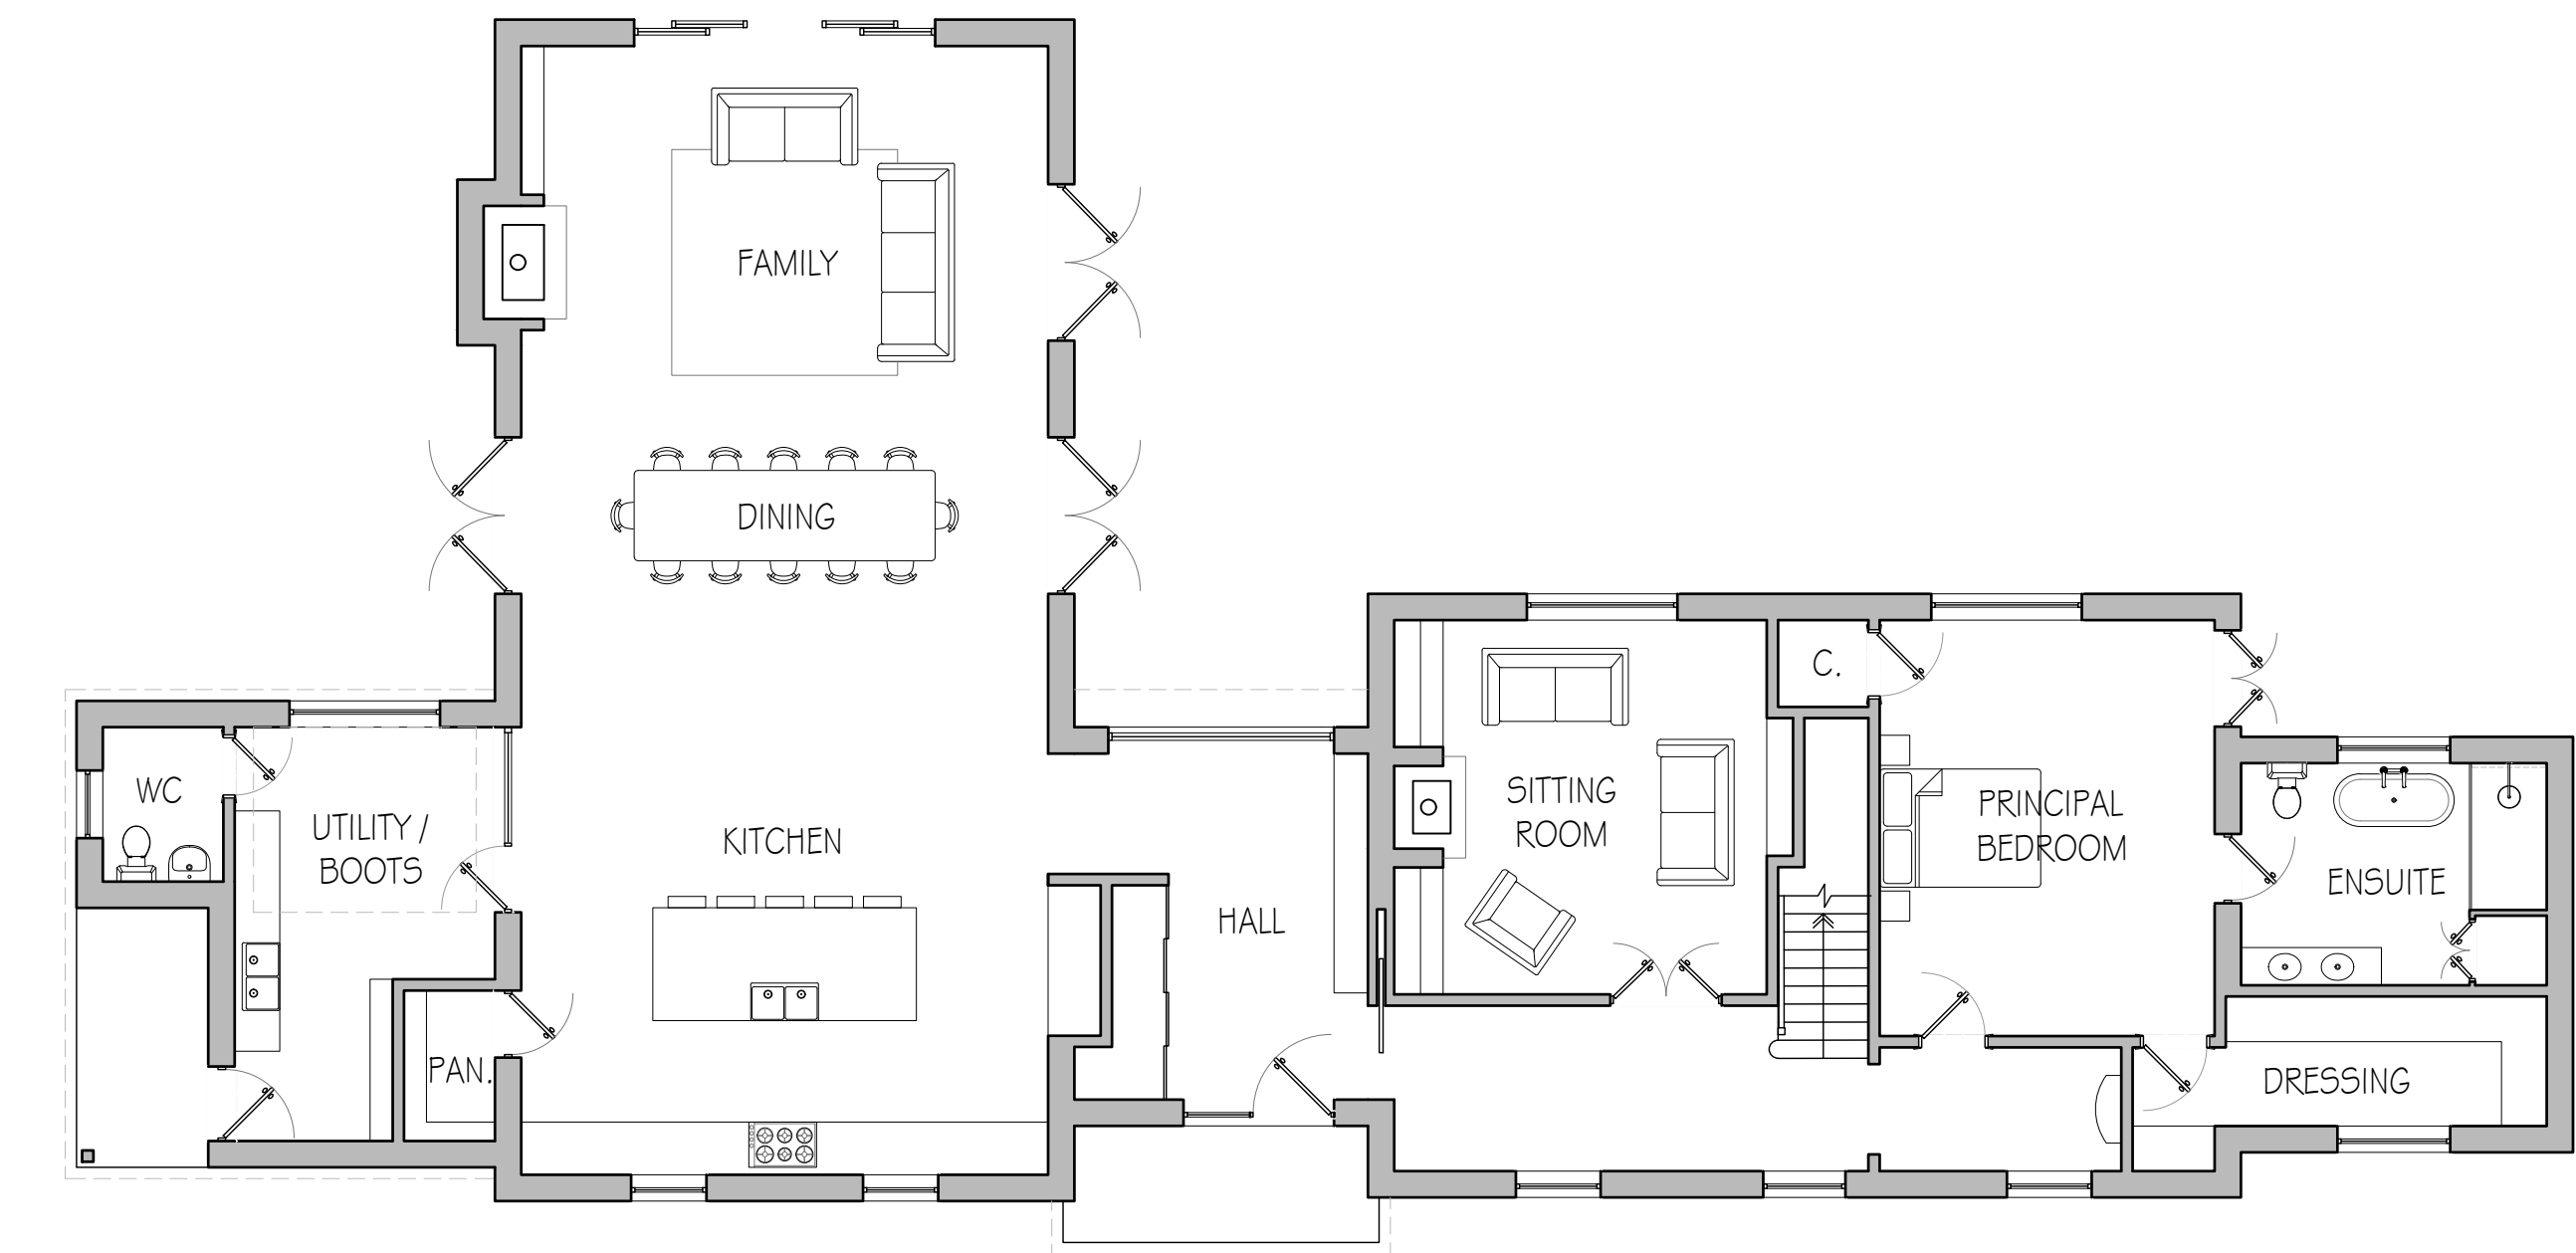


GROUND FLOOR PLAN
1:100

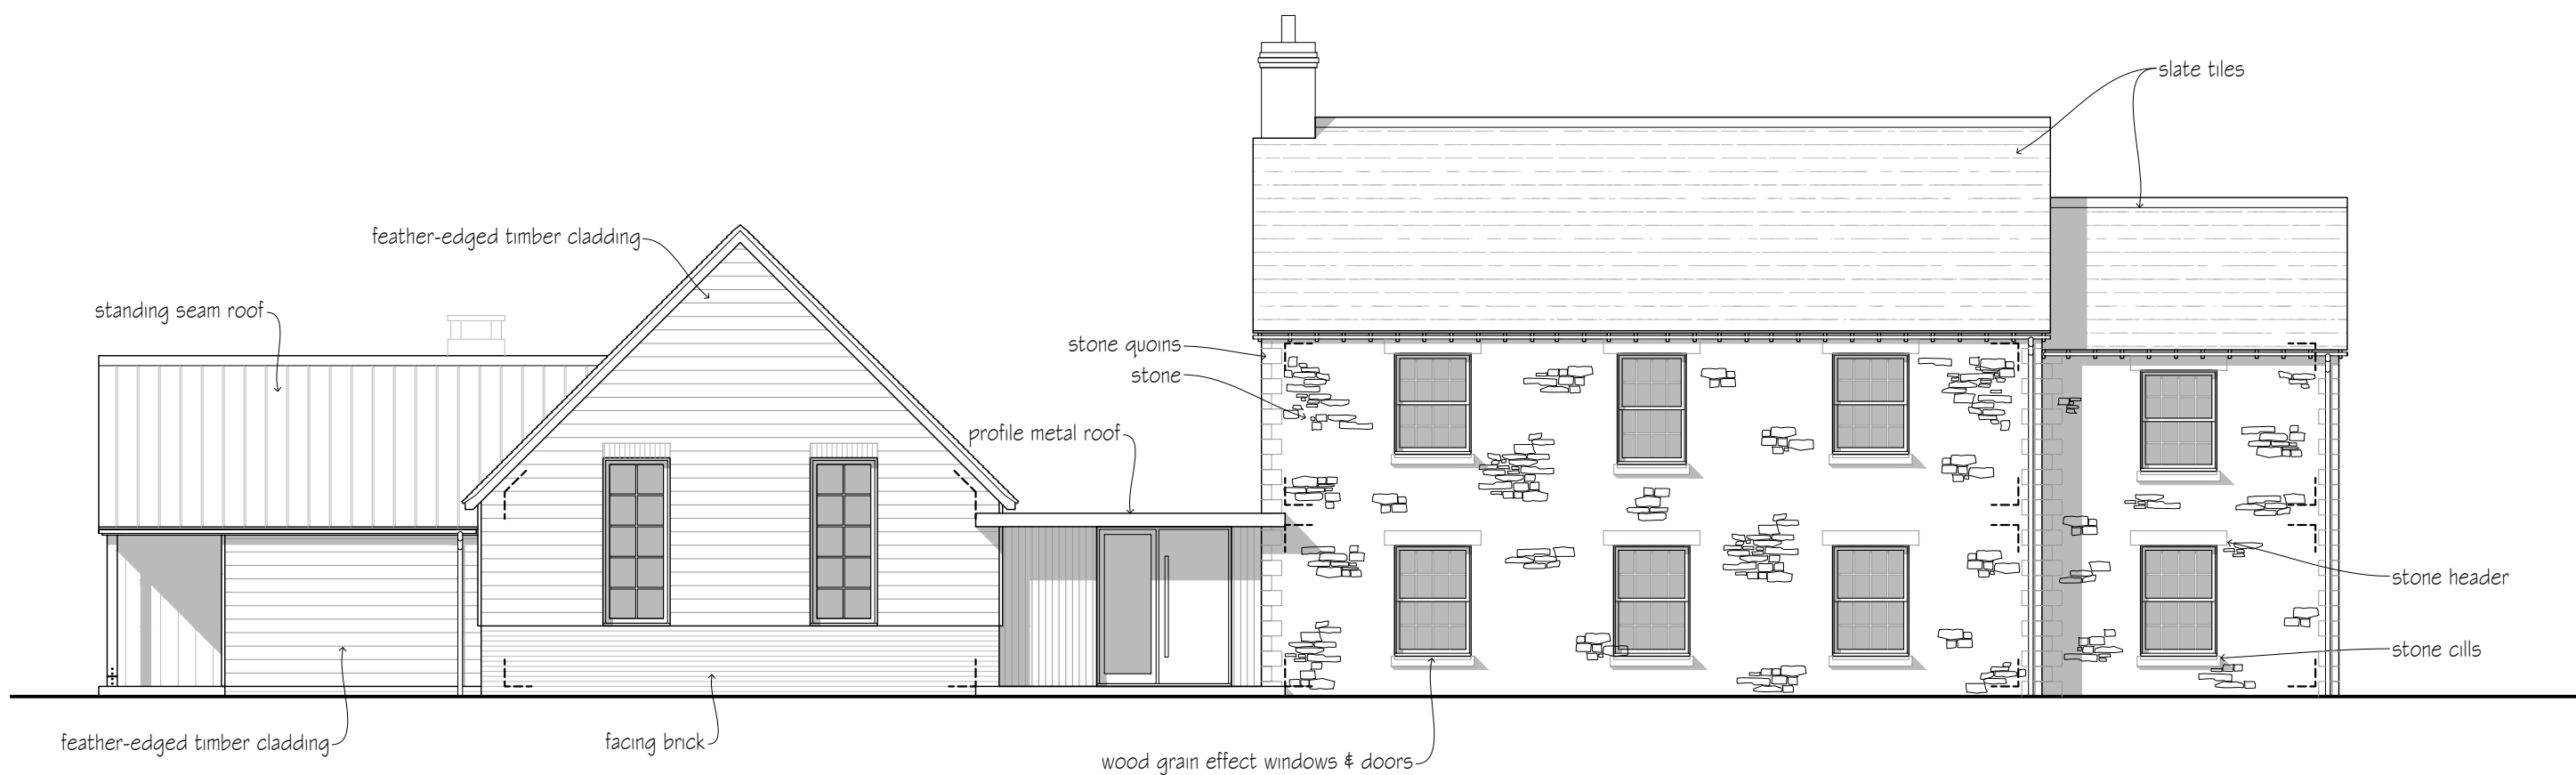 

NORTHEAST ELEVATION
1:100

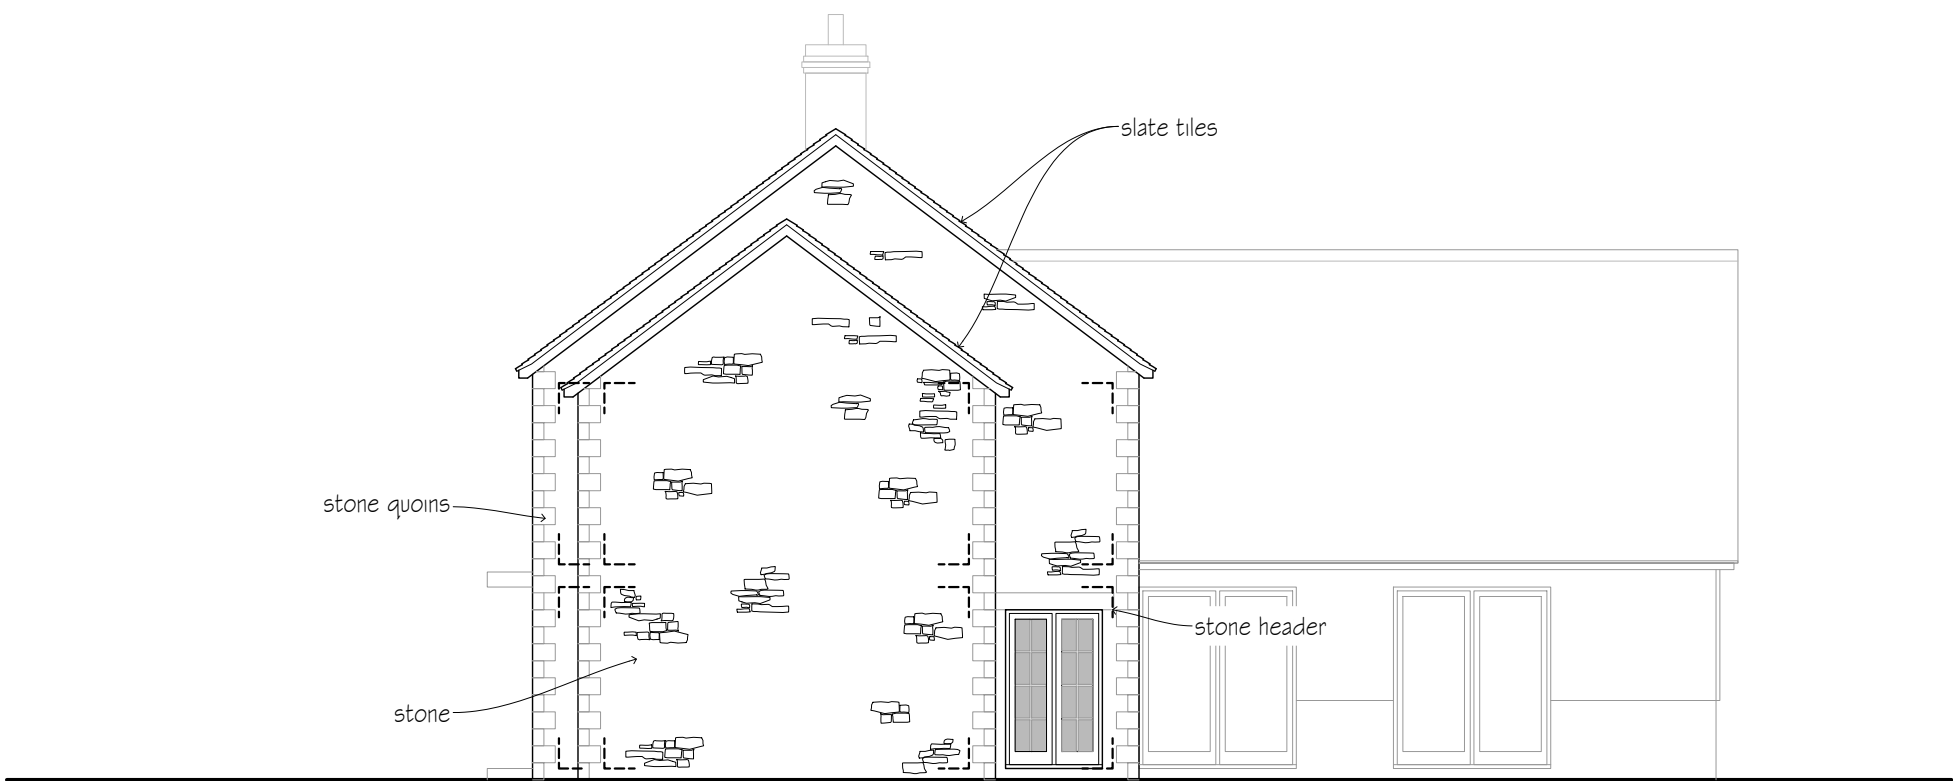

NORTHWEST ELEVATION
1:100

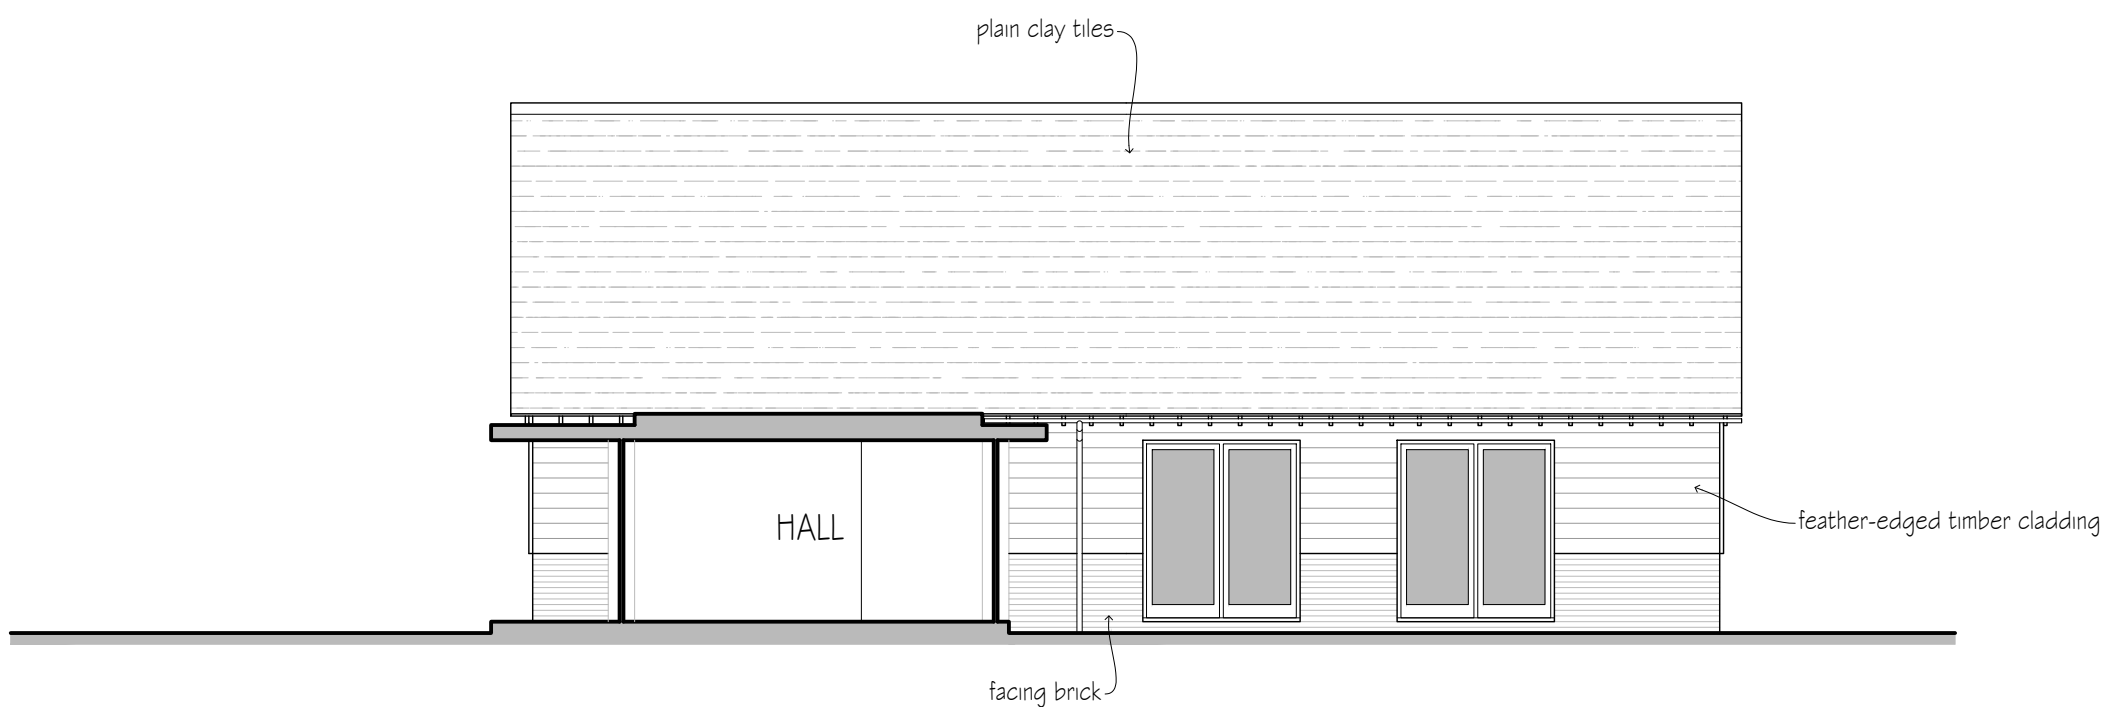

SOUTHEAST ELEVATION
1:100

revisions	initial	date
-----------	---------	------

Contractors, Sub Contractors and Suppliers are to check all relevant dimensions and levels of site and buildings before commencing any shop drawings or building work.


This drawing is copyright and may not be reproduced in any part of form without the written consent of Fowler Architecture and Planning

project
LAND AT NEWLANDS FARM
Rodbourne Road, Corston

drawing
Plot 2
Plans & Elevations

scale 1:100 @A1	drawn by BL	date Dec 2025
--------------------	----------------	------------------

250713-04	rev
drawing no	

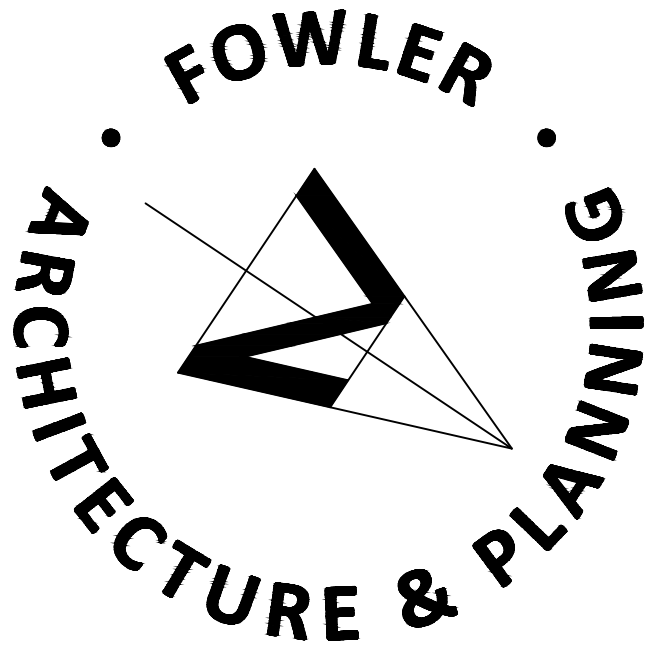

39 High Street
Pewsey
Wiltshire
SN9 5AF
tel (01672) 569444
fax (01672) 569488
enquiries@faap.co.uk