




SITE PLAN
1:1200

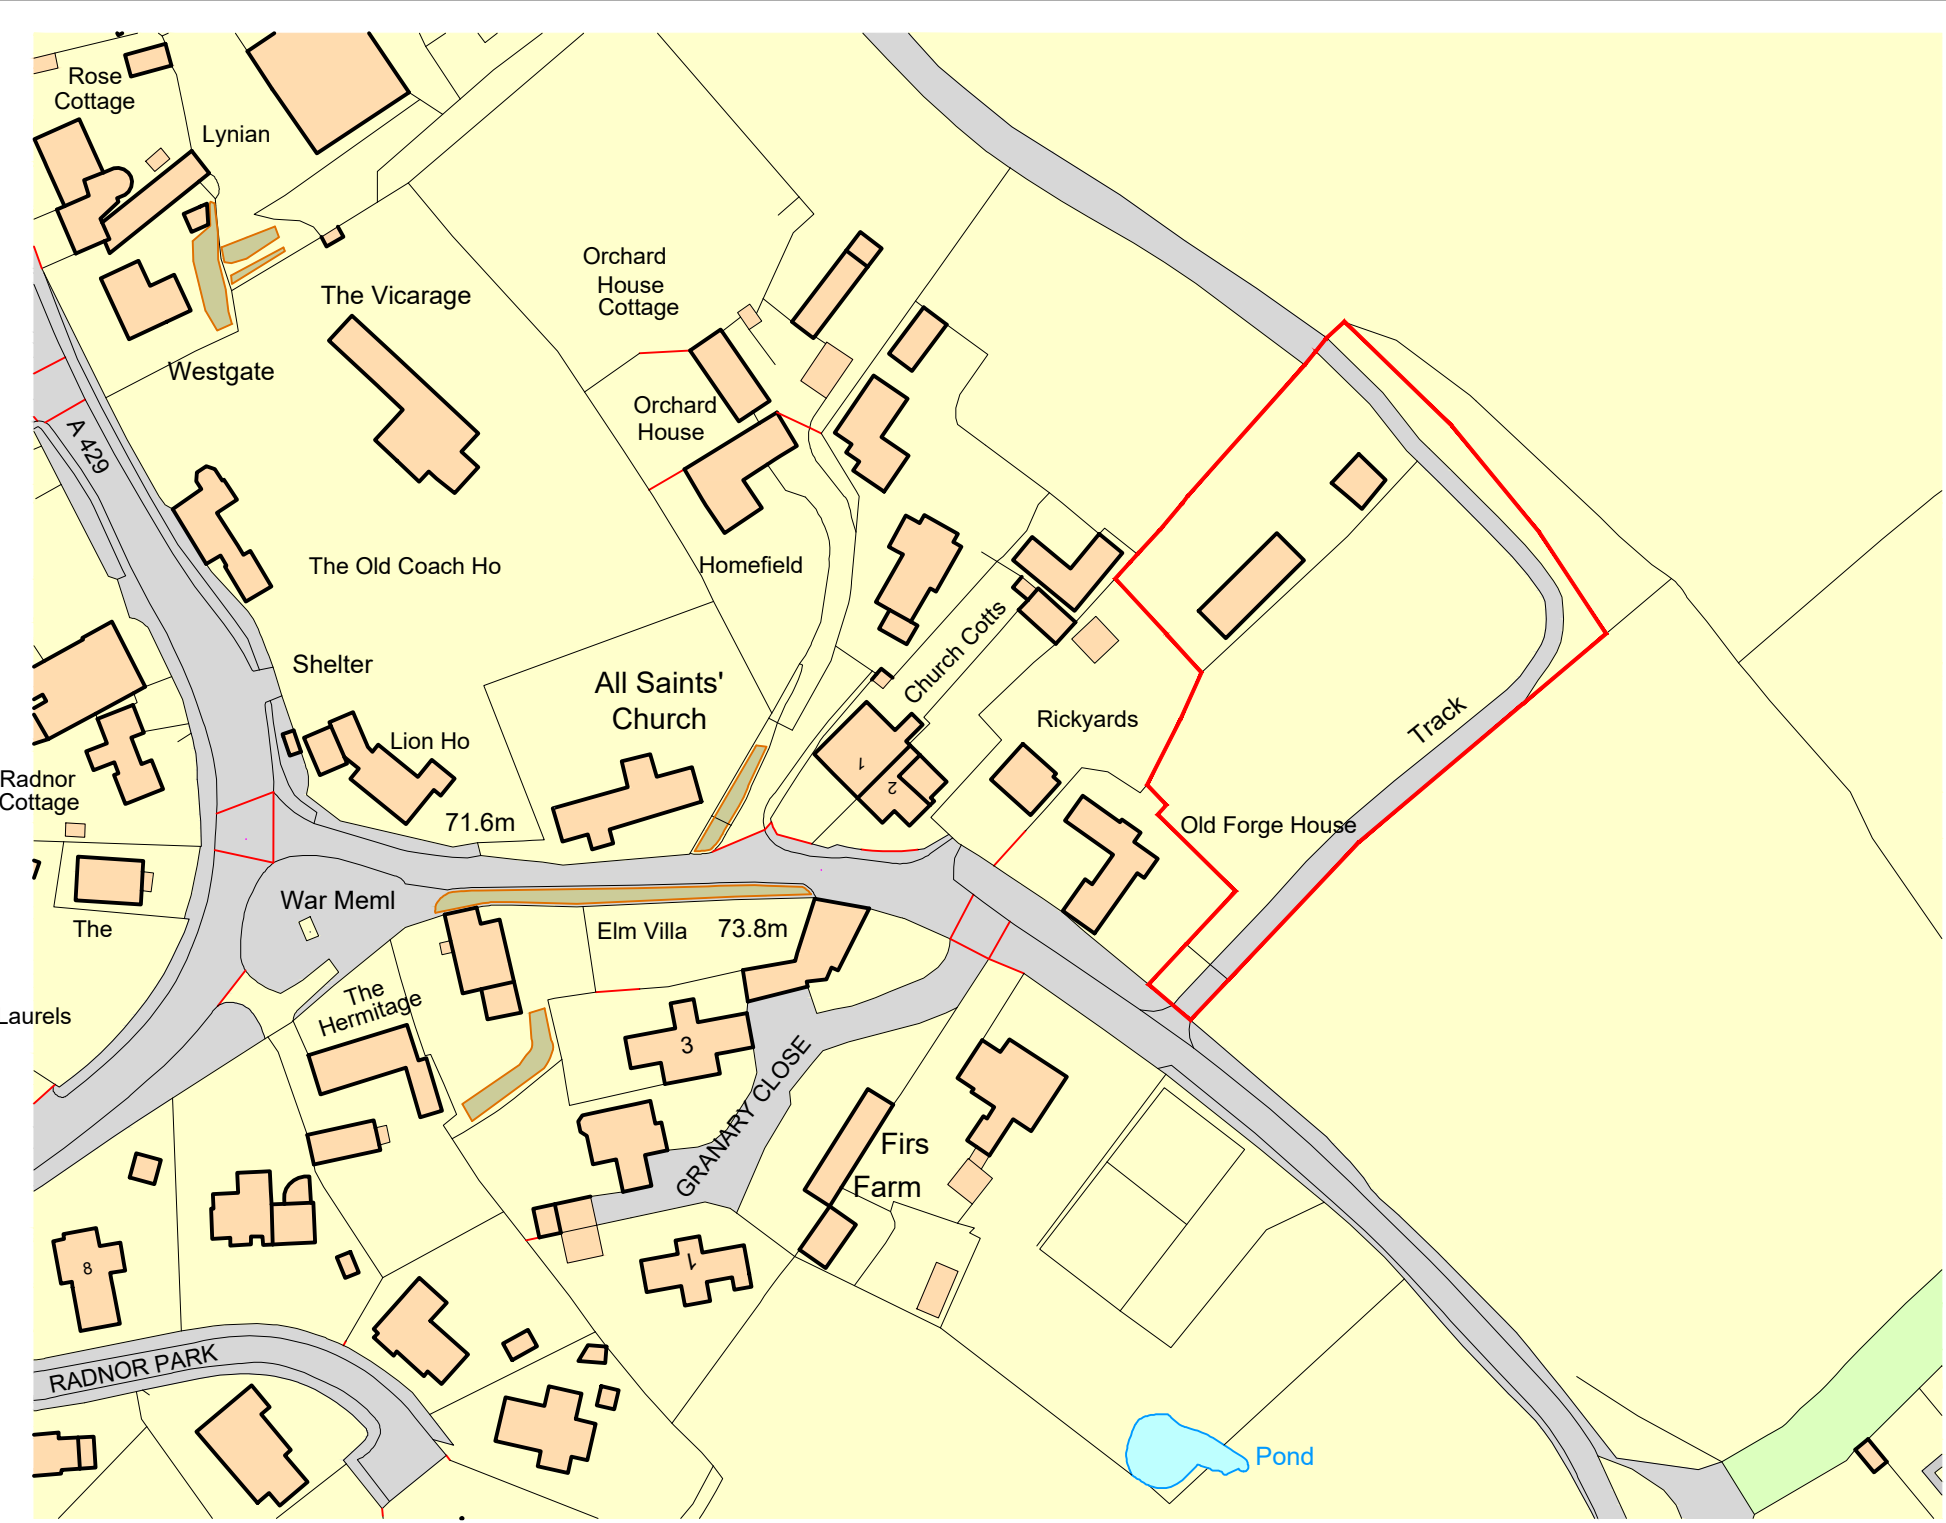

Ordnance Survey. (c) Crown Copyright 2025. All rights reserved. Licence number 100022432

LOCATION PLAN
1:1250



revisions	initial	date
-----------	---------	------

Contractors, Sub Contractors and Suppliers are to check all relevant dimensions and levels of site and buildings before commencing any shop drawings or building work.

This drawing is copyright and may not be reproduced in any part of form without the written consent of Fowler Architecture and Planning

project
LAND AT NEWLANDS FARM
Rodbourne Road, Corston

drawing
Location Plan &
Existing Site Plan

scale
1:200,1250 @A1


drawn by
BL

date
Dec 2025

250713-01

drawing no

rev

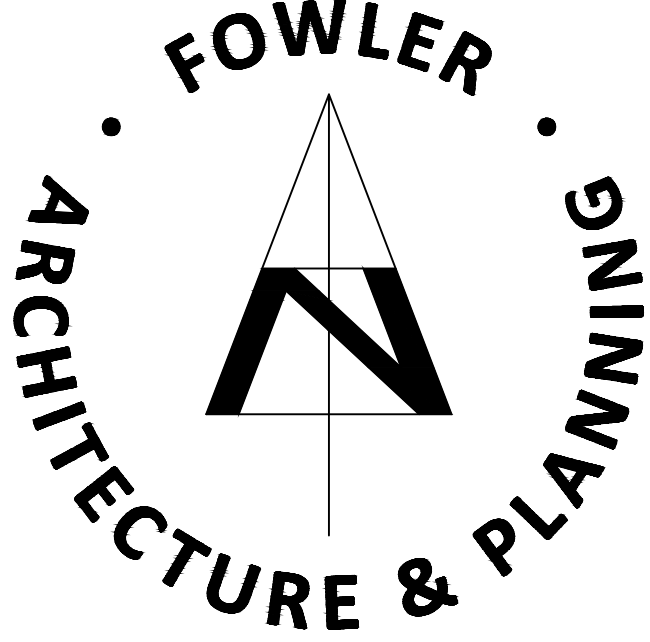

39 High Street
Pewsey
Wiltshire
SN9 5AF
tel (01672) 569444
fax (01672) 569488
enquiries@faap.co.uk