




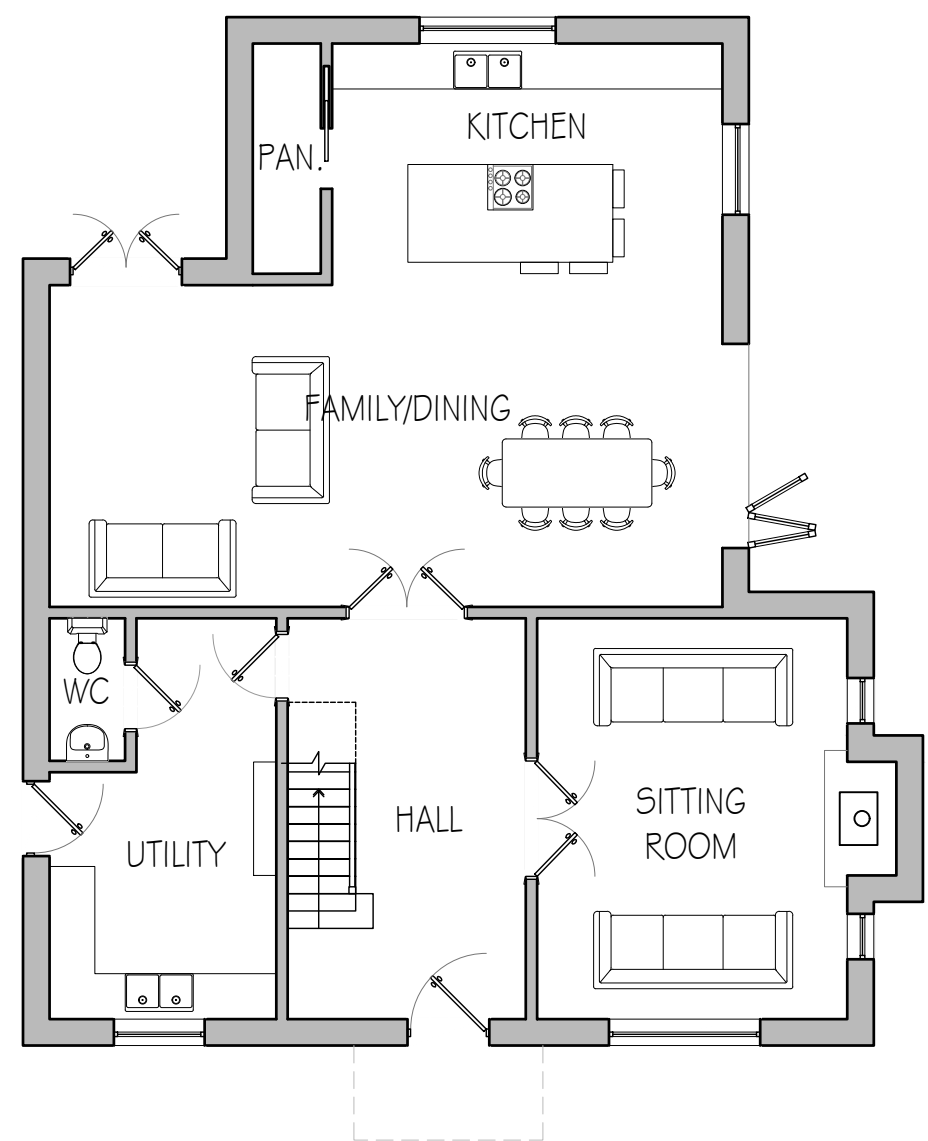


GROUND FLOOR PLAN
1:100

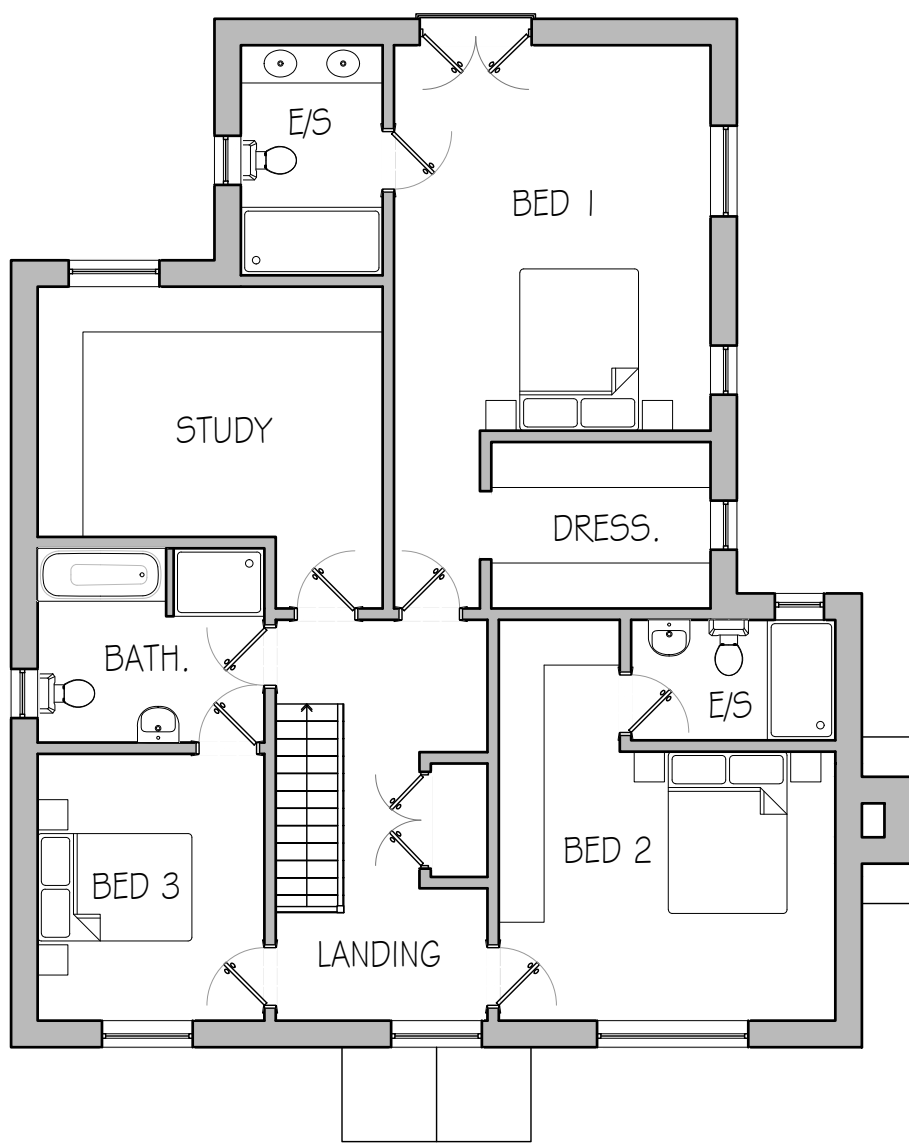


FIRST FLOOR PLAN
1:100

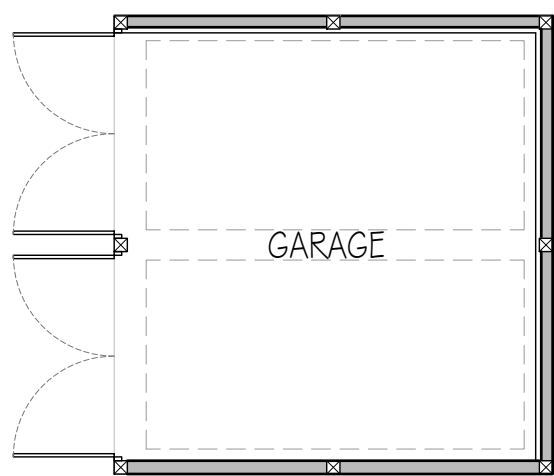


GARAGE PLAN
1:100

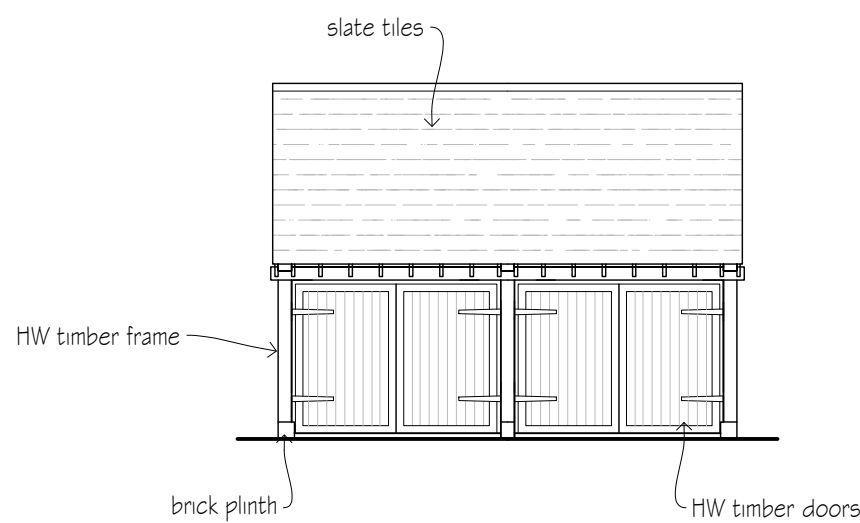


SW ELE
1:100

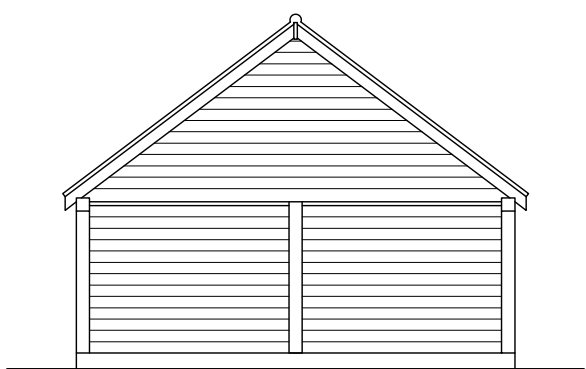

NW ELE
1:100

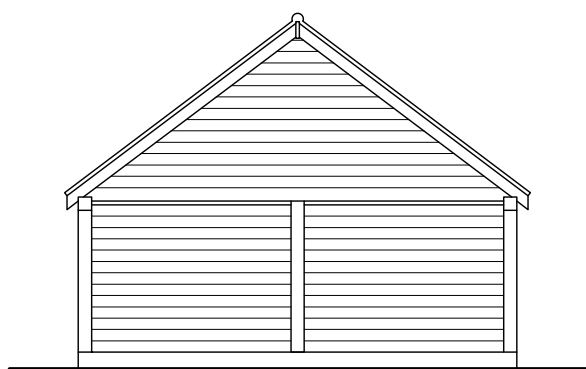

SE ELE
1:100

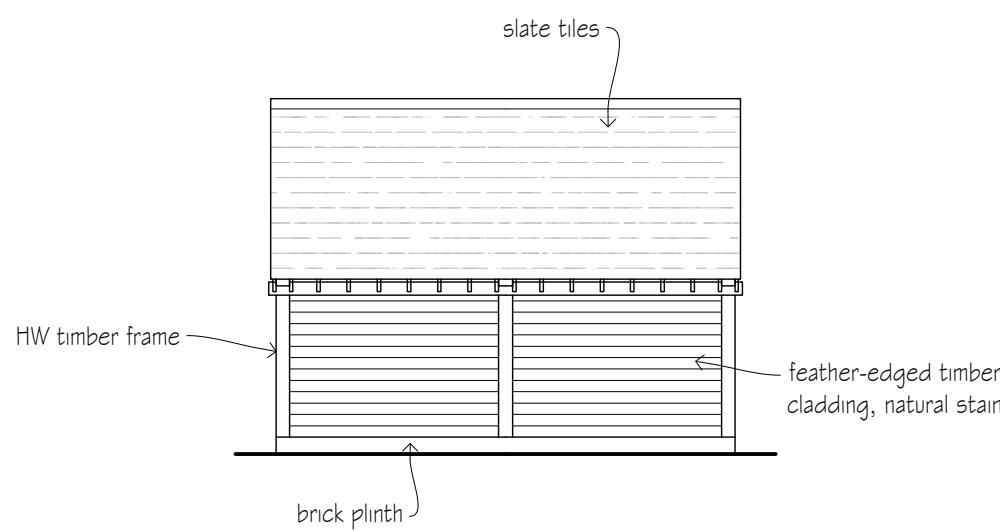


NE ELE
1:100




SE ELEVATION
1:100



NE ELEVATION
1:100

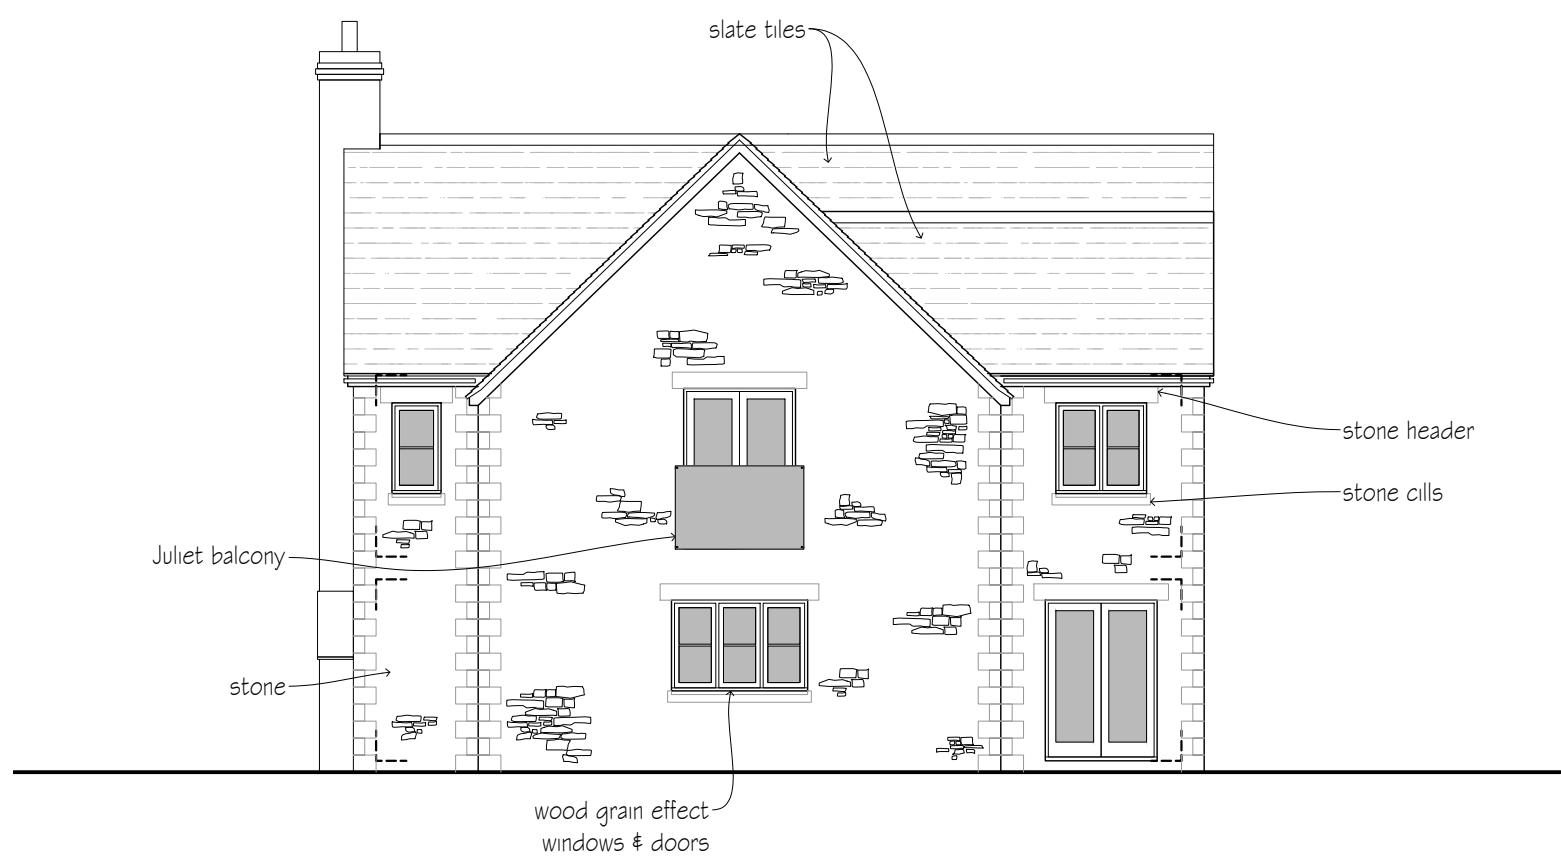

NW ELEVATION
1:100

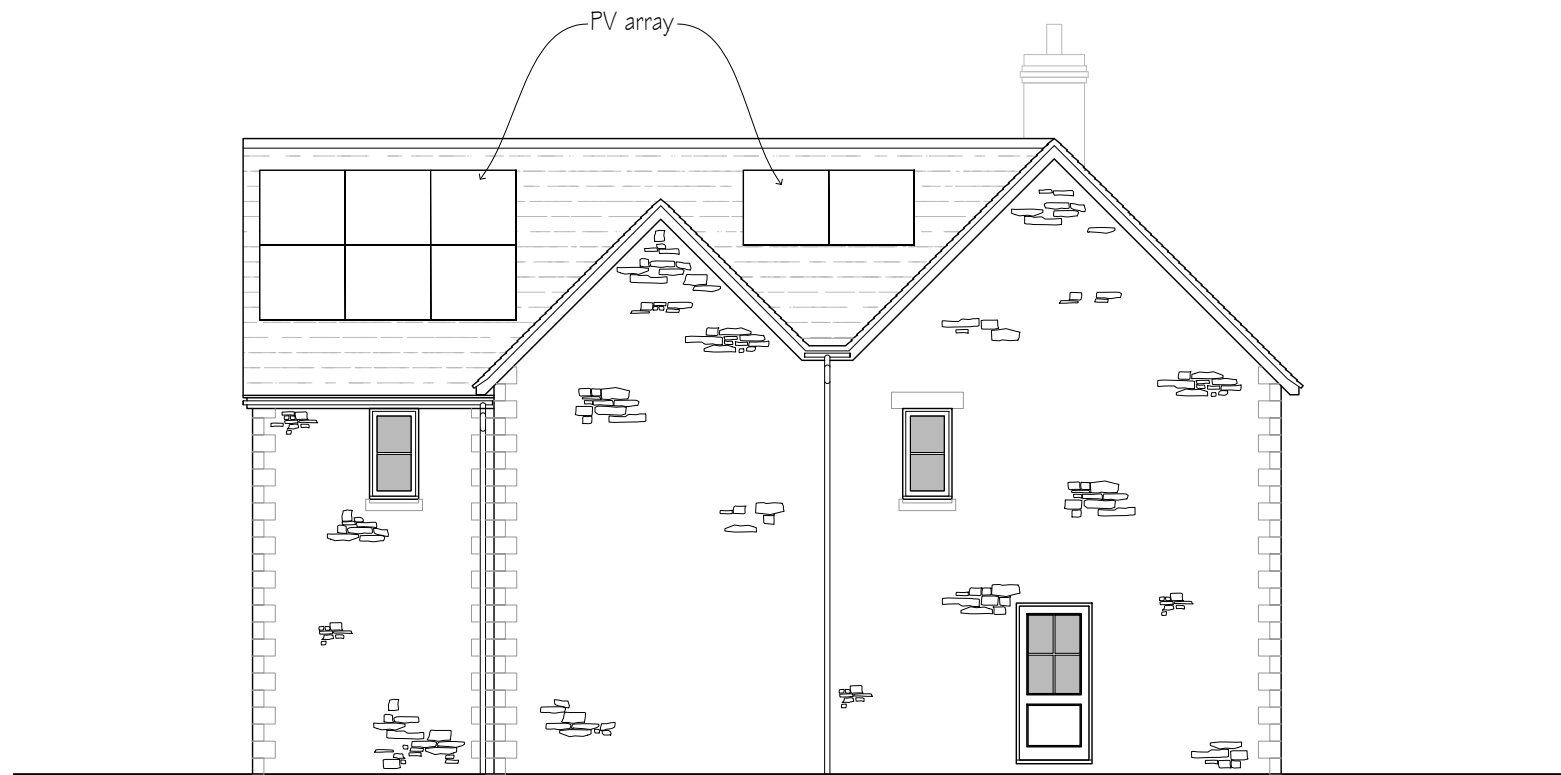

SW ELEVATION
1:100

- KEY
- Existing Wall
 - New Wall
 - New or adjusted opening in existing wall
 - Wall to be demolished
 - Rooflight or ceiling feature
 - Head height line (1.5m/2m)

revisions	initial	date
-----------	---------	------

Contractors, Sub Contractors and Suppliers are to check all relevant dimensions and levels of site and buildings before commencing any shop drawings or building work.

This drawing is copyright and may not be reproduced in any part of form without the written consent of Fowler Architecture and Planning

project
LAND AT NEWLANDS FARM
Rodbourne Road, Corston

drawing
Plot 1

scale
1:100 @A1


drawn by
BL

date
Dec 2025

250713-03

drawing no

rev

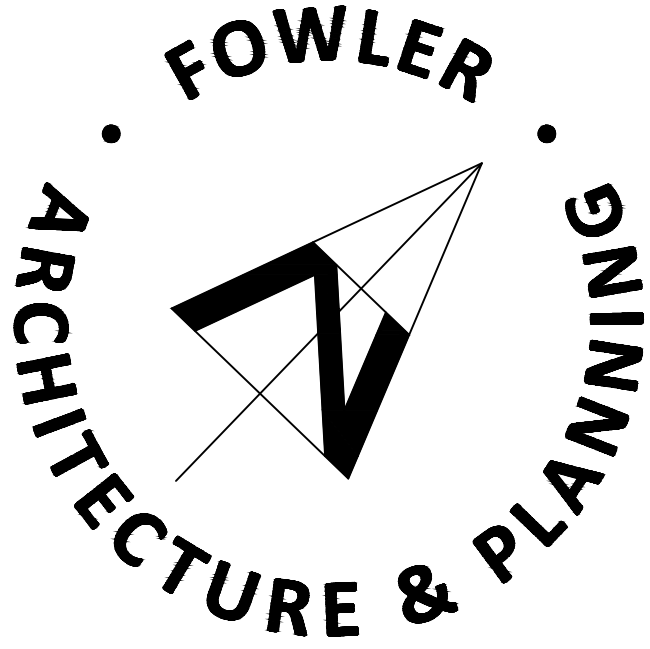

39 High Street
Pewsey
Wiltshire
SN9 5AF
tel (01672) 569444
fax (01672) 569488
enquiries@faap.co.uk