


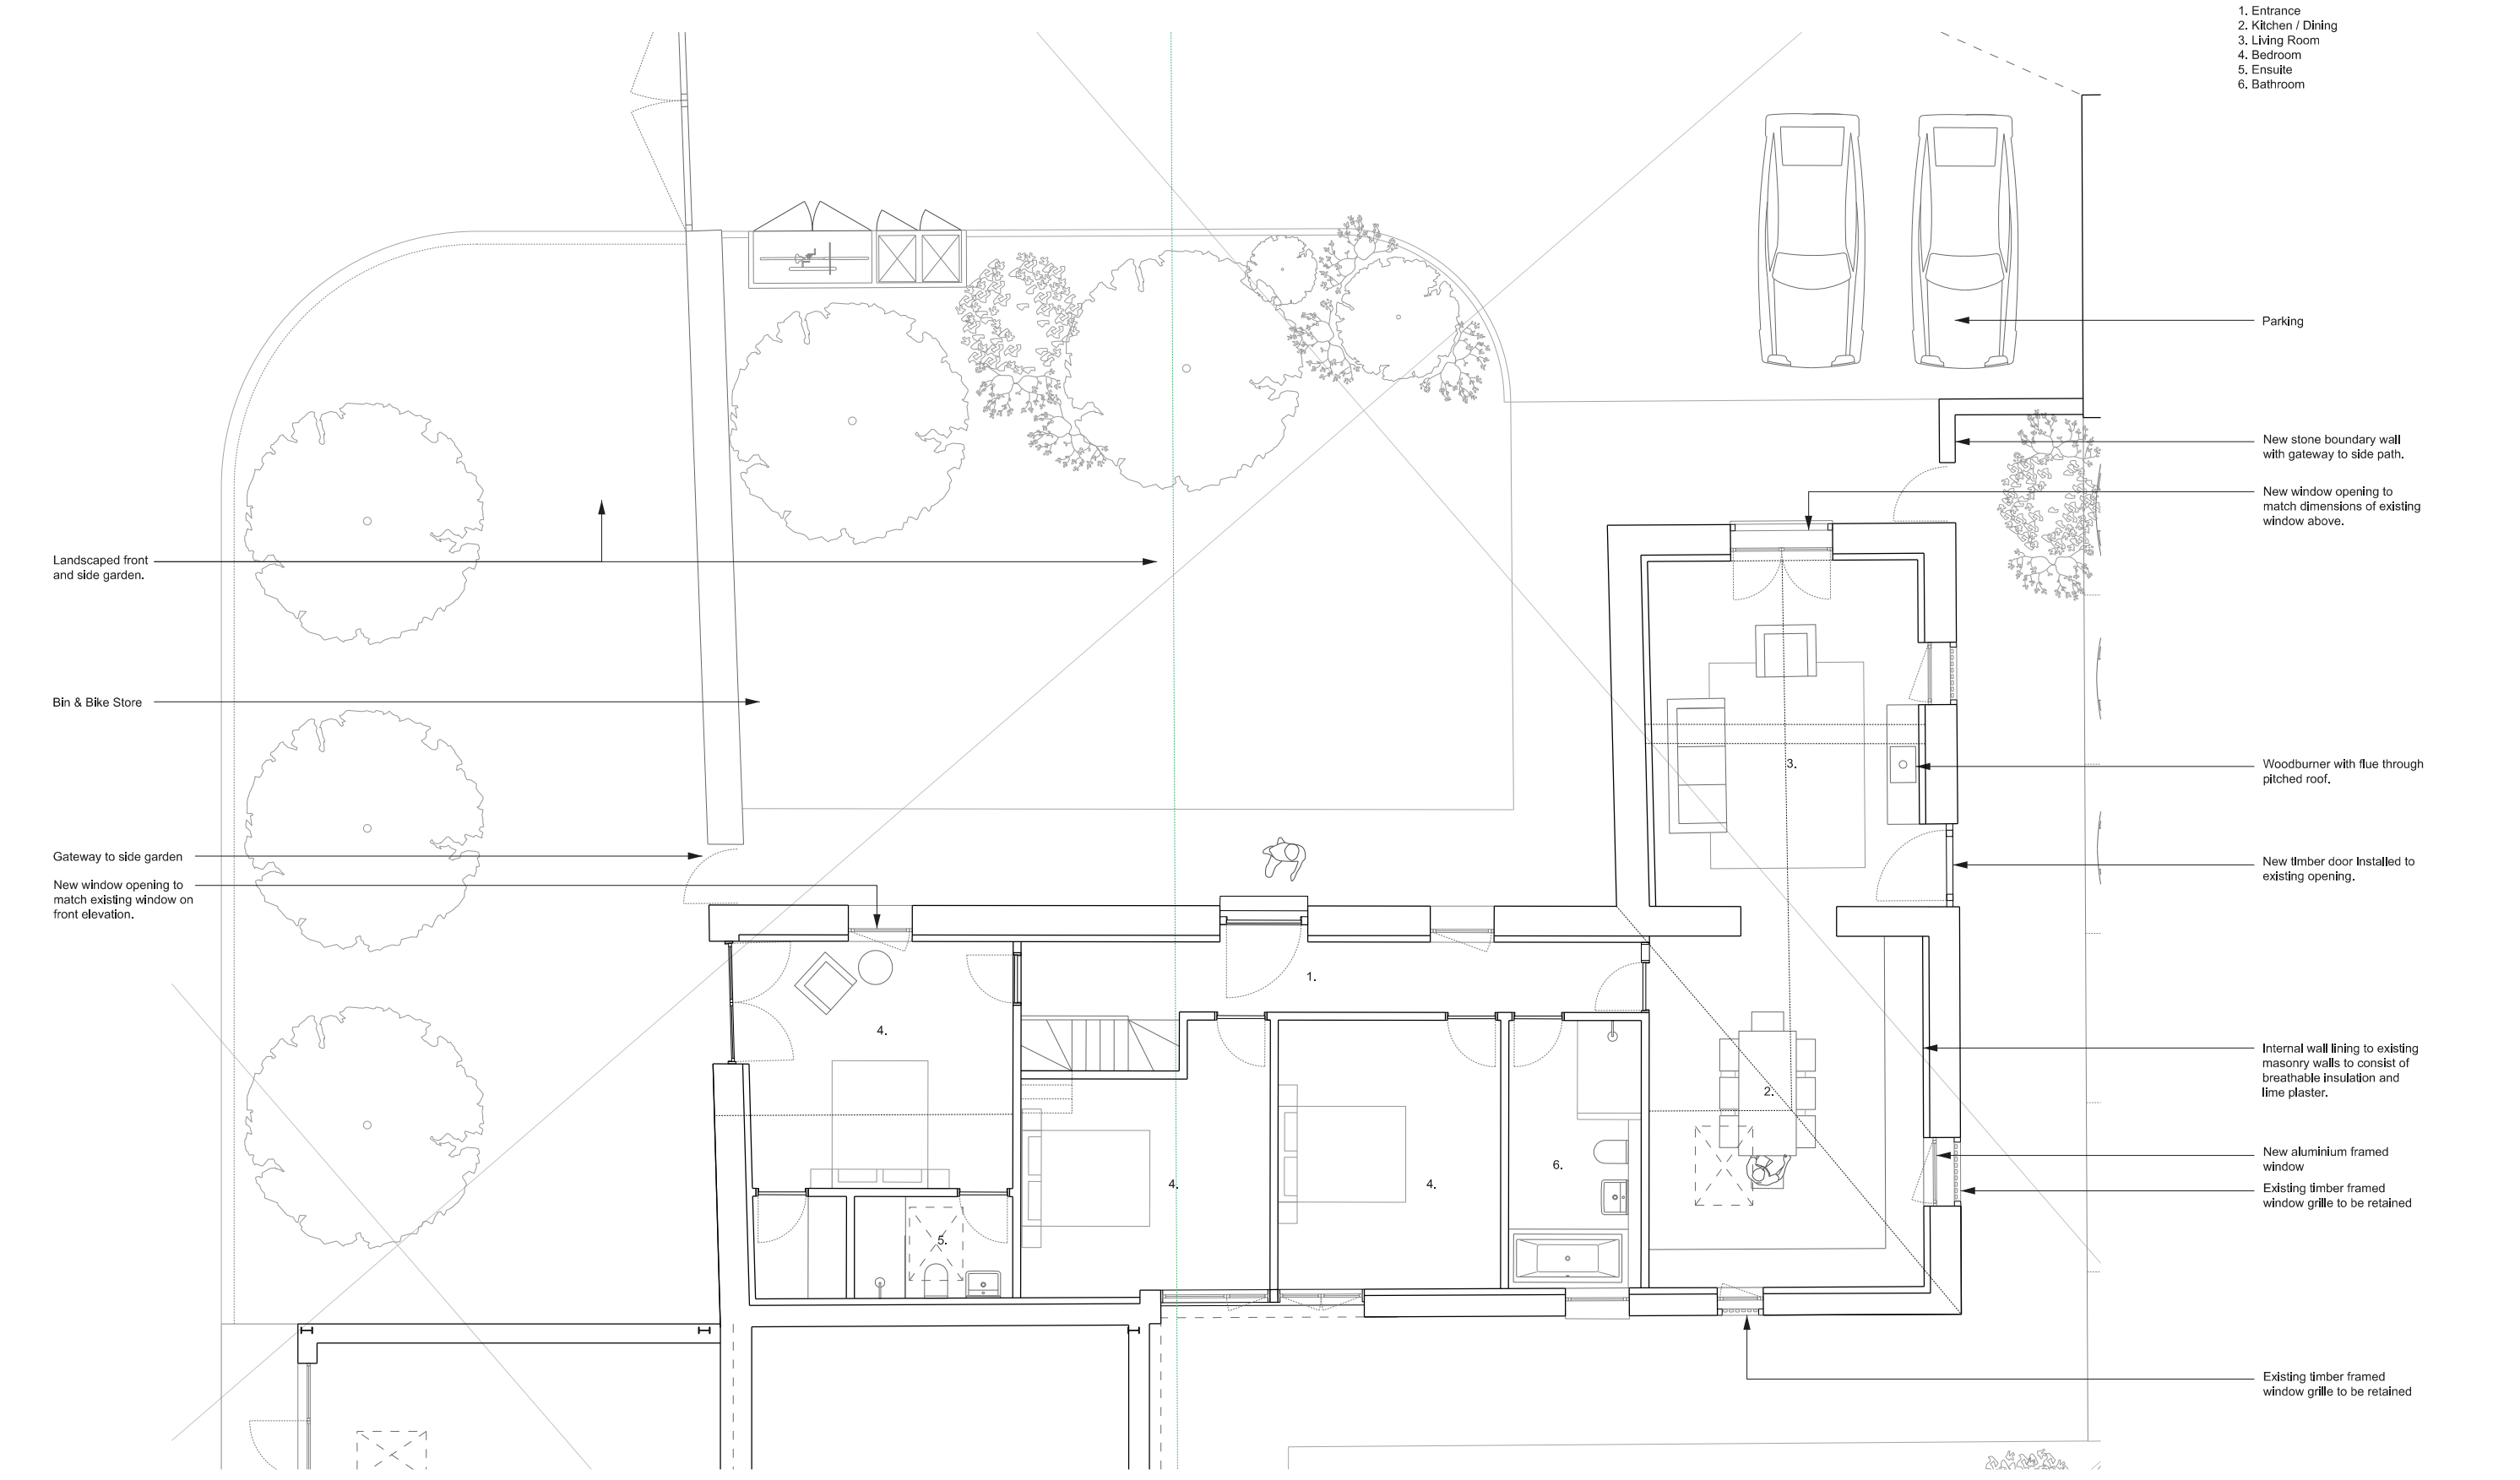

- 1. Entrance
- 2. Kitchen / Dining
- 3. Living Room
- 4. Bedroom
- 5. Ensuite
- 6. Bathroom



1 Use figured dimensions only.
2 Do not scale from this drawing.
3 All dimensions to be checked on site and the Architect to be informed of any discrepancies before construction commences.
4 All references to drawings refer to current revisions of that drawing.
5 Structural and services information shown is indicative only. Refer to consultants' drawings for details and setting out.
6 All work and materials to be in accordance with current applicable statutory legislation and to comply with all relevant codes of practice and British and European standards.

-	-	-
REVISION	DATE	CHK

PROJECT	POUND FARM
TITLE	BARN 1 PROPOSED GROUND FLOOR PLAN
STATUS	PLANNING
SCALE	1: 100@A3
DATE	17.10.2025

Wood Architecture & Design Ltd		
PROJECT	DRAWING No.	REVISION
044	P-100	-

