


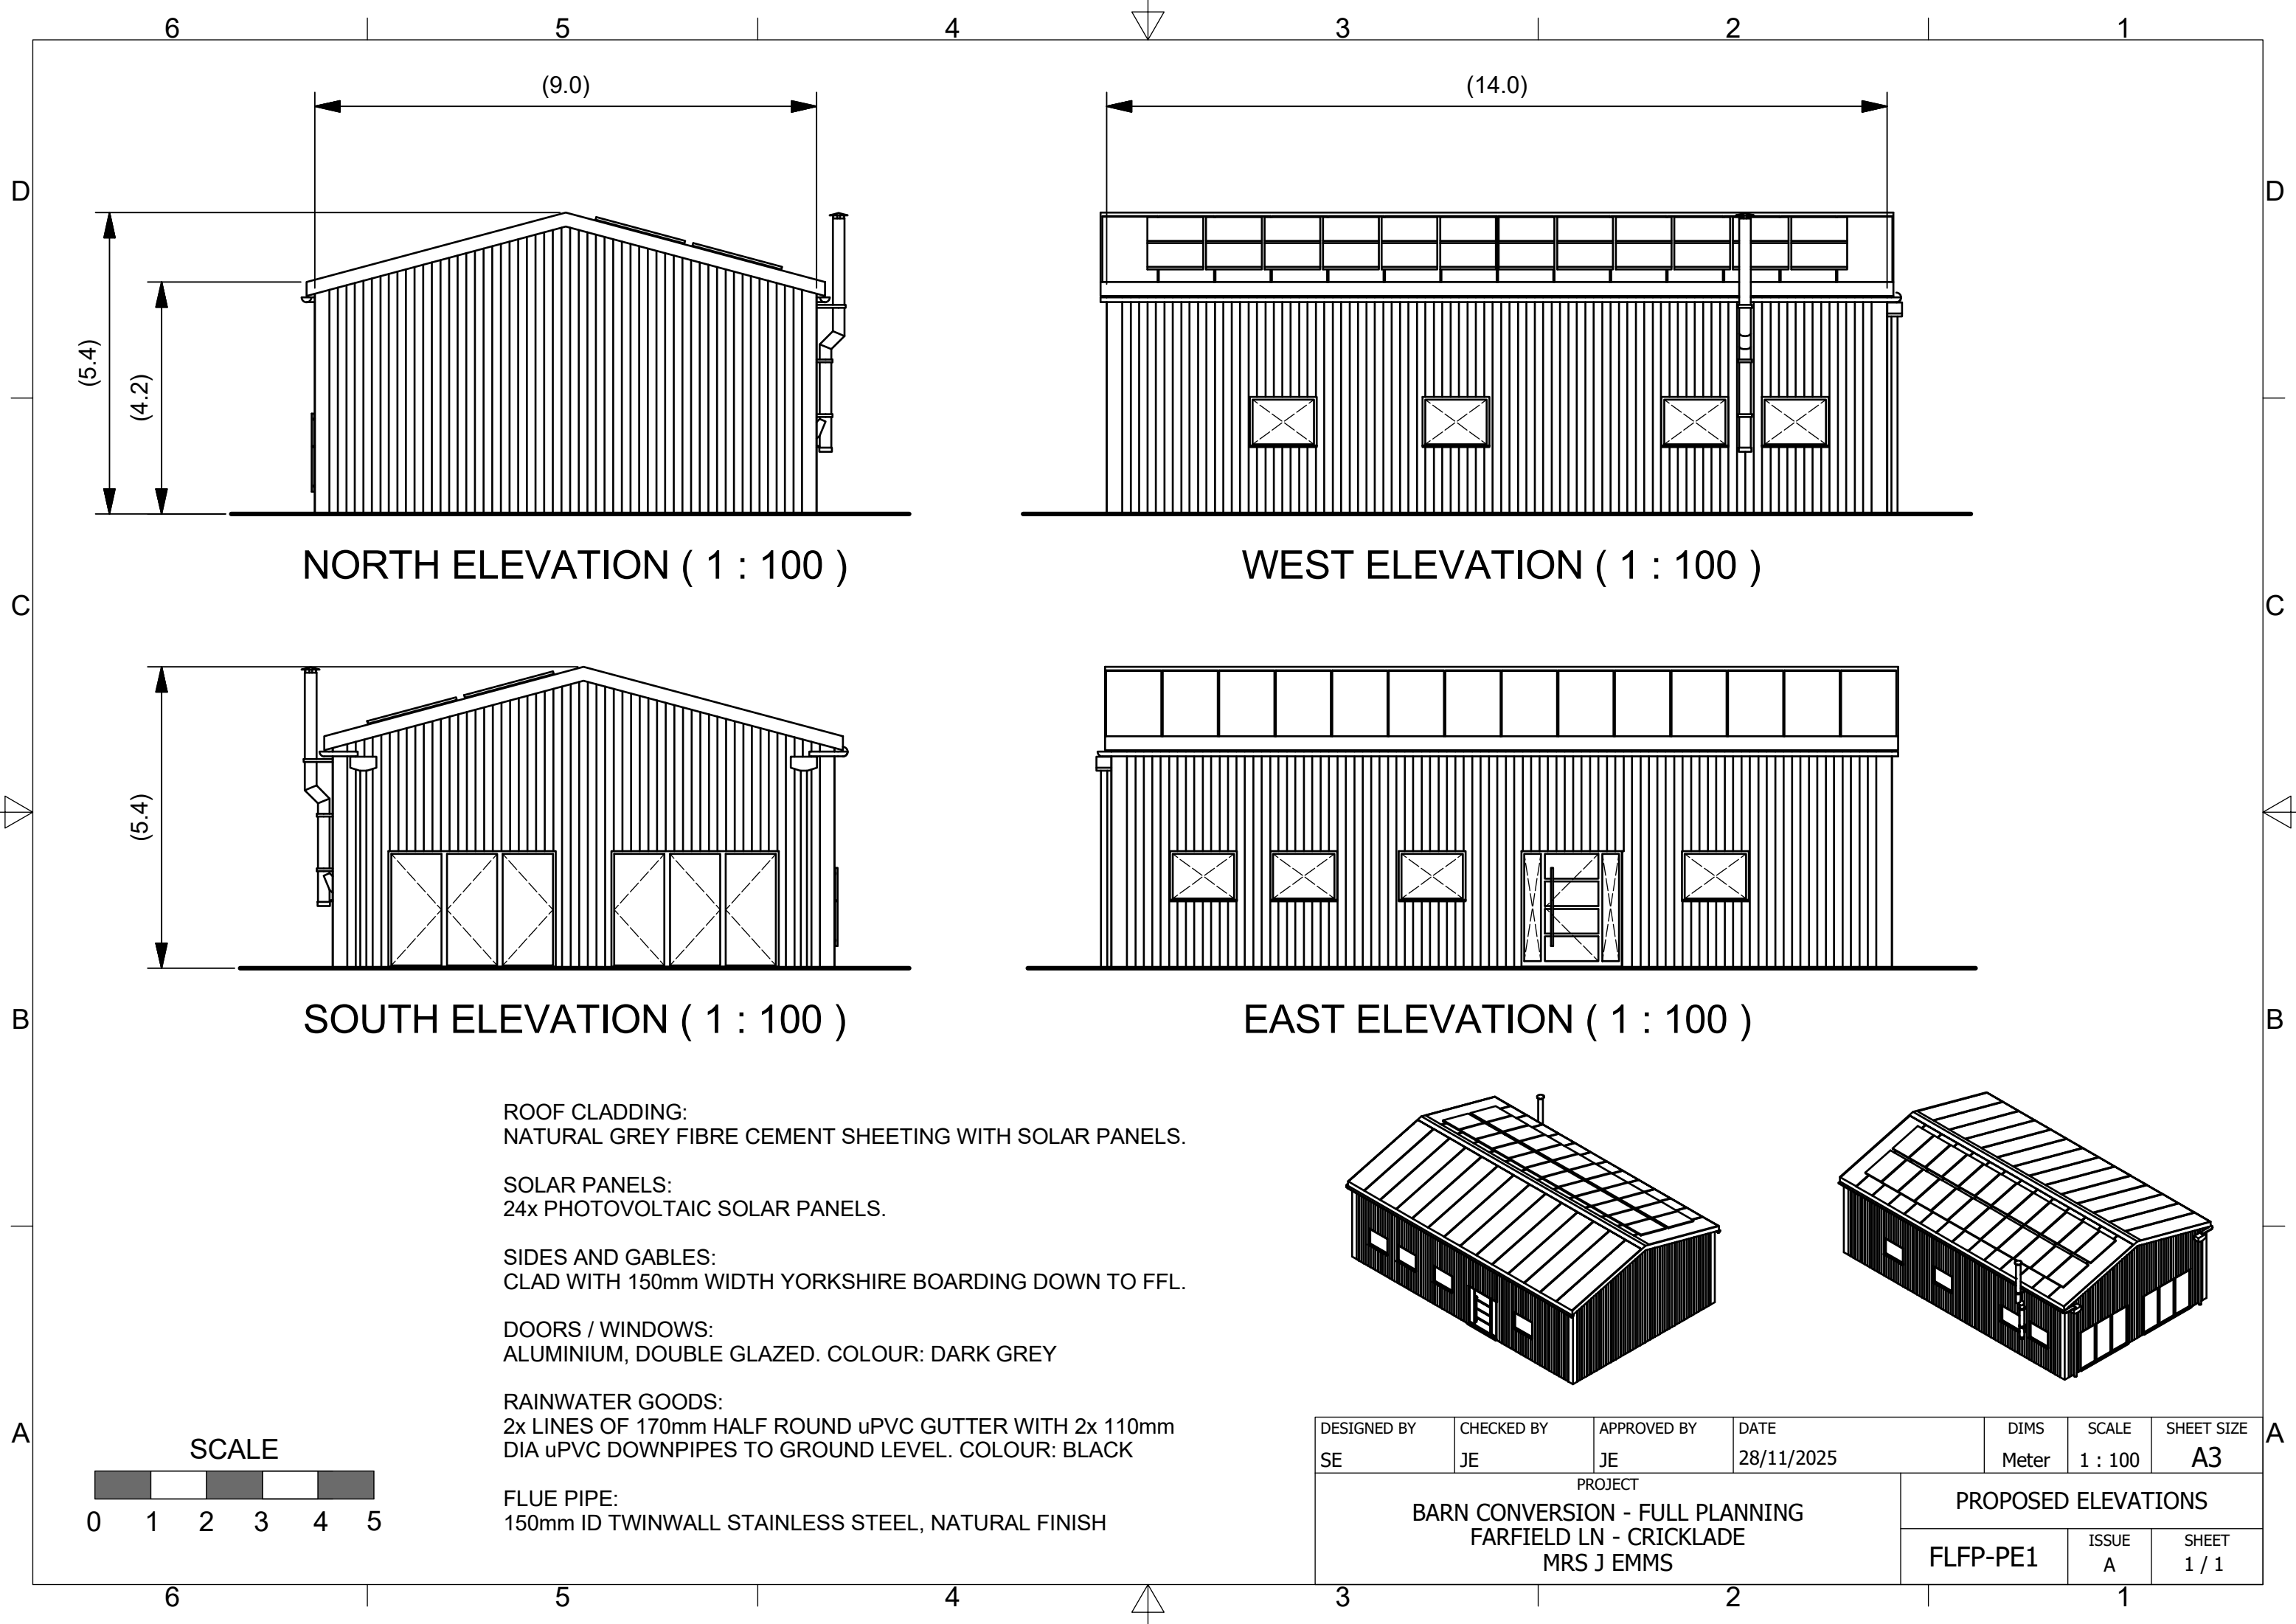

NORTH ELEVATION (1 : 100)

WEST ELEVATION (1 : 100)

SOUTH ELEVATION (1 : 100)

EAST ELEVATION (1 : 100)

ROOF CLADDING:
NATURAL GREY FIBRE CEMENT SHEETING WITH SOLAR PANELS.



SOLAR PANELS:
24x PHOTOVOLTAIC SOLAR PANELS.

SIDES AND GABLES:
CLAD WITH 150mm WIDTH YORKSHIRE BOARDING DOWN TO FFL.

DOORS / WINDOWS:
ALUMINIUM, DOUBLE GLAZED. COLOUR: DARK GREY

RAINWATER GOODS:
2x LINES OF 170mm HALF ROUND uPVC GUTTER WITH 2x 110mm
DIA uPVC DOWNPIPES TO GROUND LEVEL. COLOUR: BLACK

FLUE PIPE:
150mm ID TWINWALL STAINLESS STEEL, NATURAL FINISH

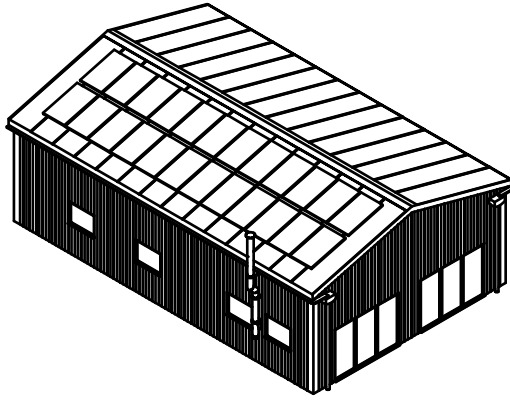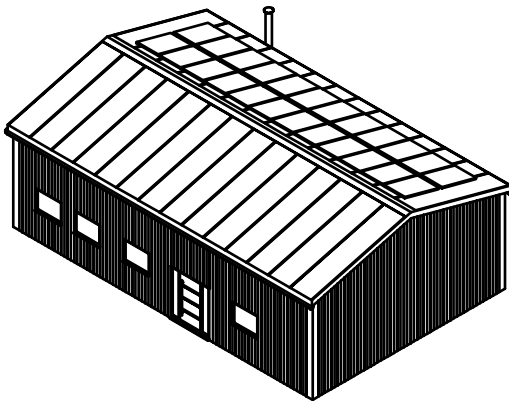

DESIGNED BY SE	CHECKED BY JE	APPROVED BY JE	DATE 28/11/2025	DIMS Meter	SCALE 1 : 100	SHEET SIZE A3
PROJECT BARN CONVERSION - FULL PLANNING FARFIELD LN - CRICKLADE MRS J EMMS				PROPOSED ELEVATIONS		
				FLFP-PE1	ISSUE A	SHEET 1 / 1