




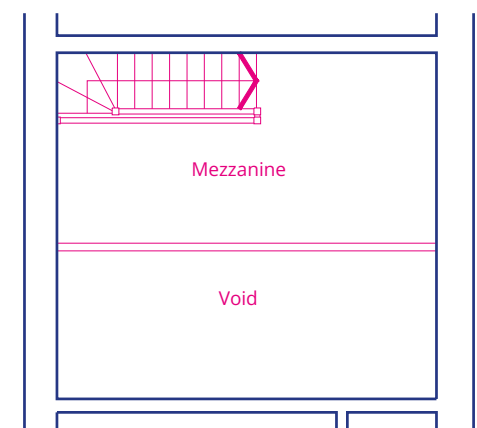

ISSUE: Sketch ☐ Planning ☐ Building Regs ☒ Tender ☐ Construction ☐ Approval ☐

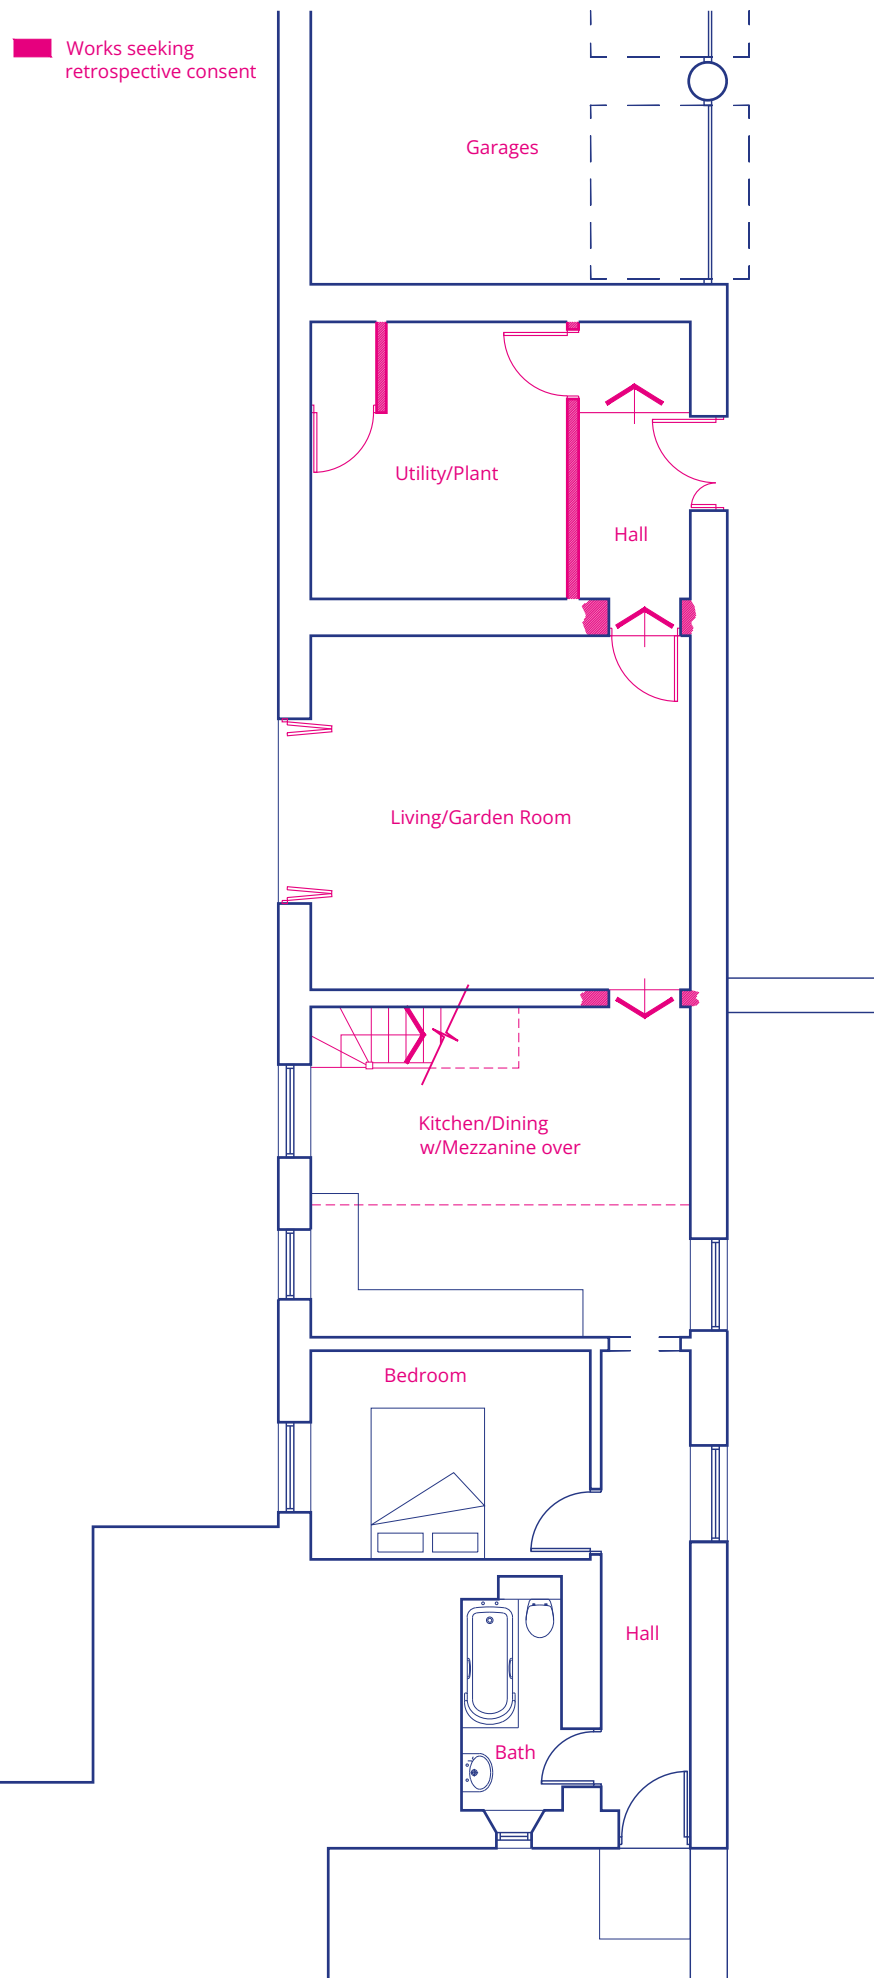

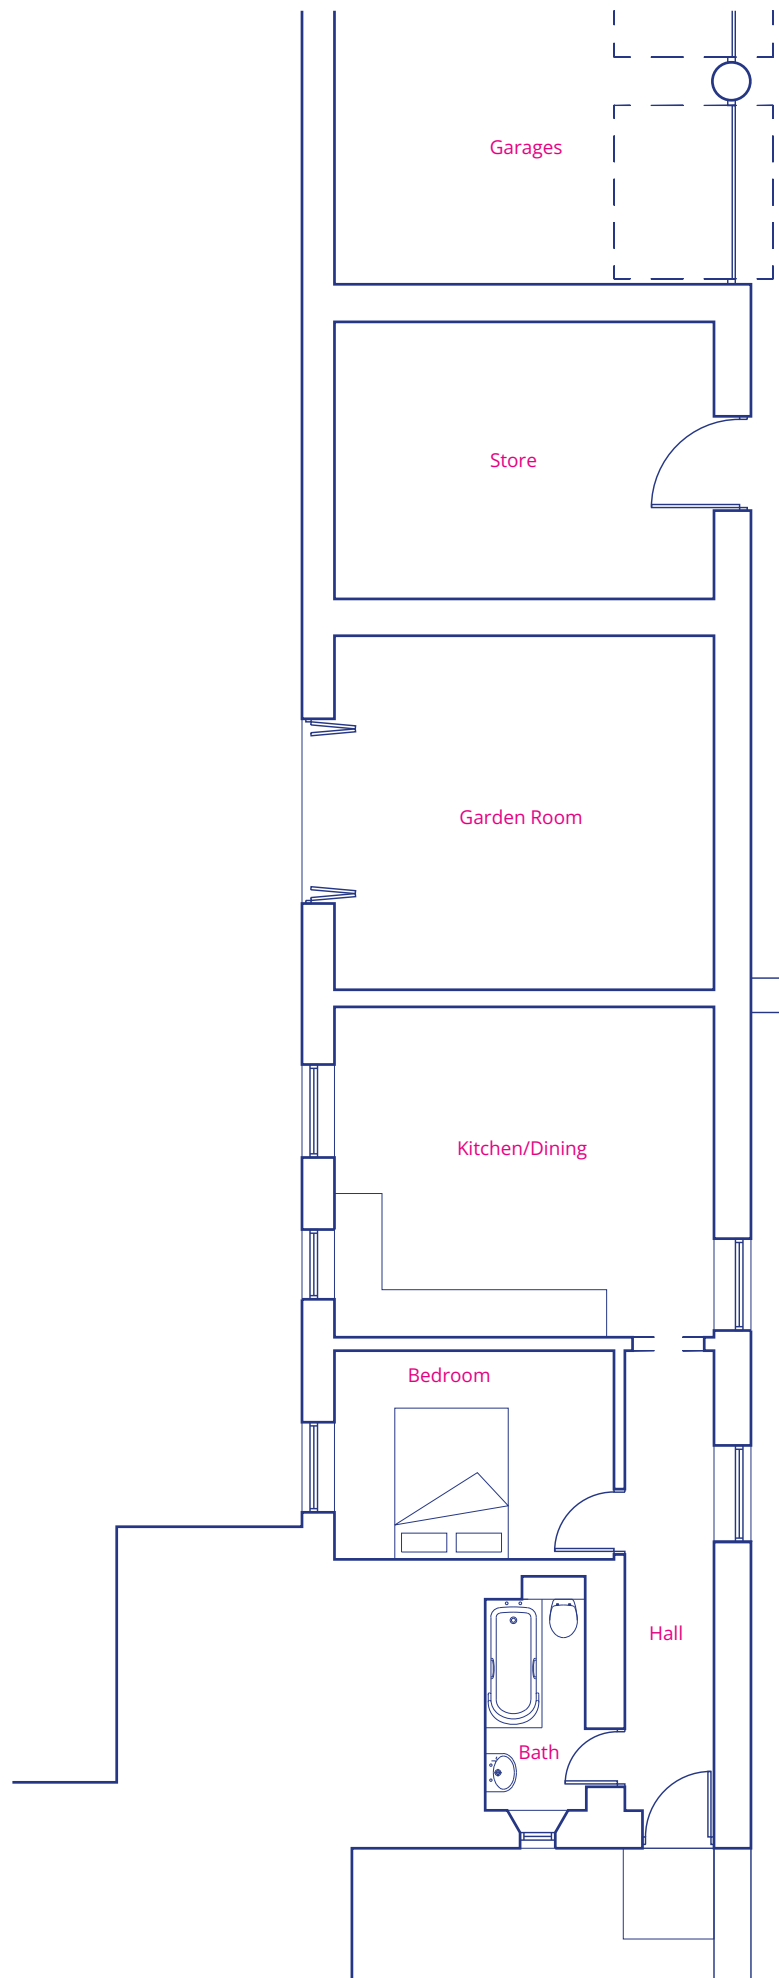

Project	Alterations to Annex
Client	Mr & Mrs Allum
Location	Lanhill House Lanhill
Title	Combined Floor Plans
Date	May 2025
Scale	1:100 @ A3
Drawn By	CM
Drg No.	2503-BiBO-XX-00-DR-A-2101-02