


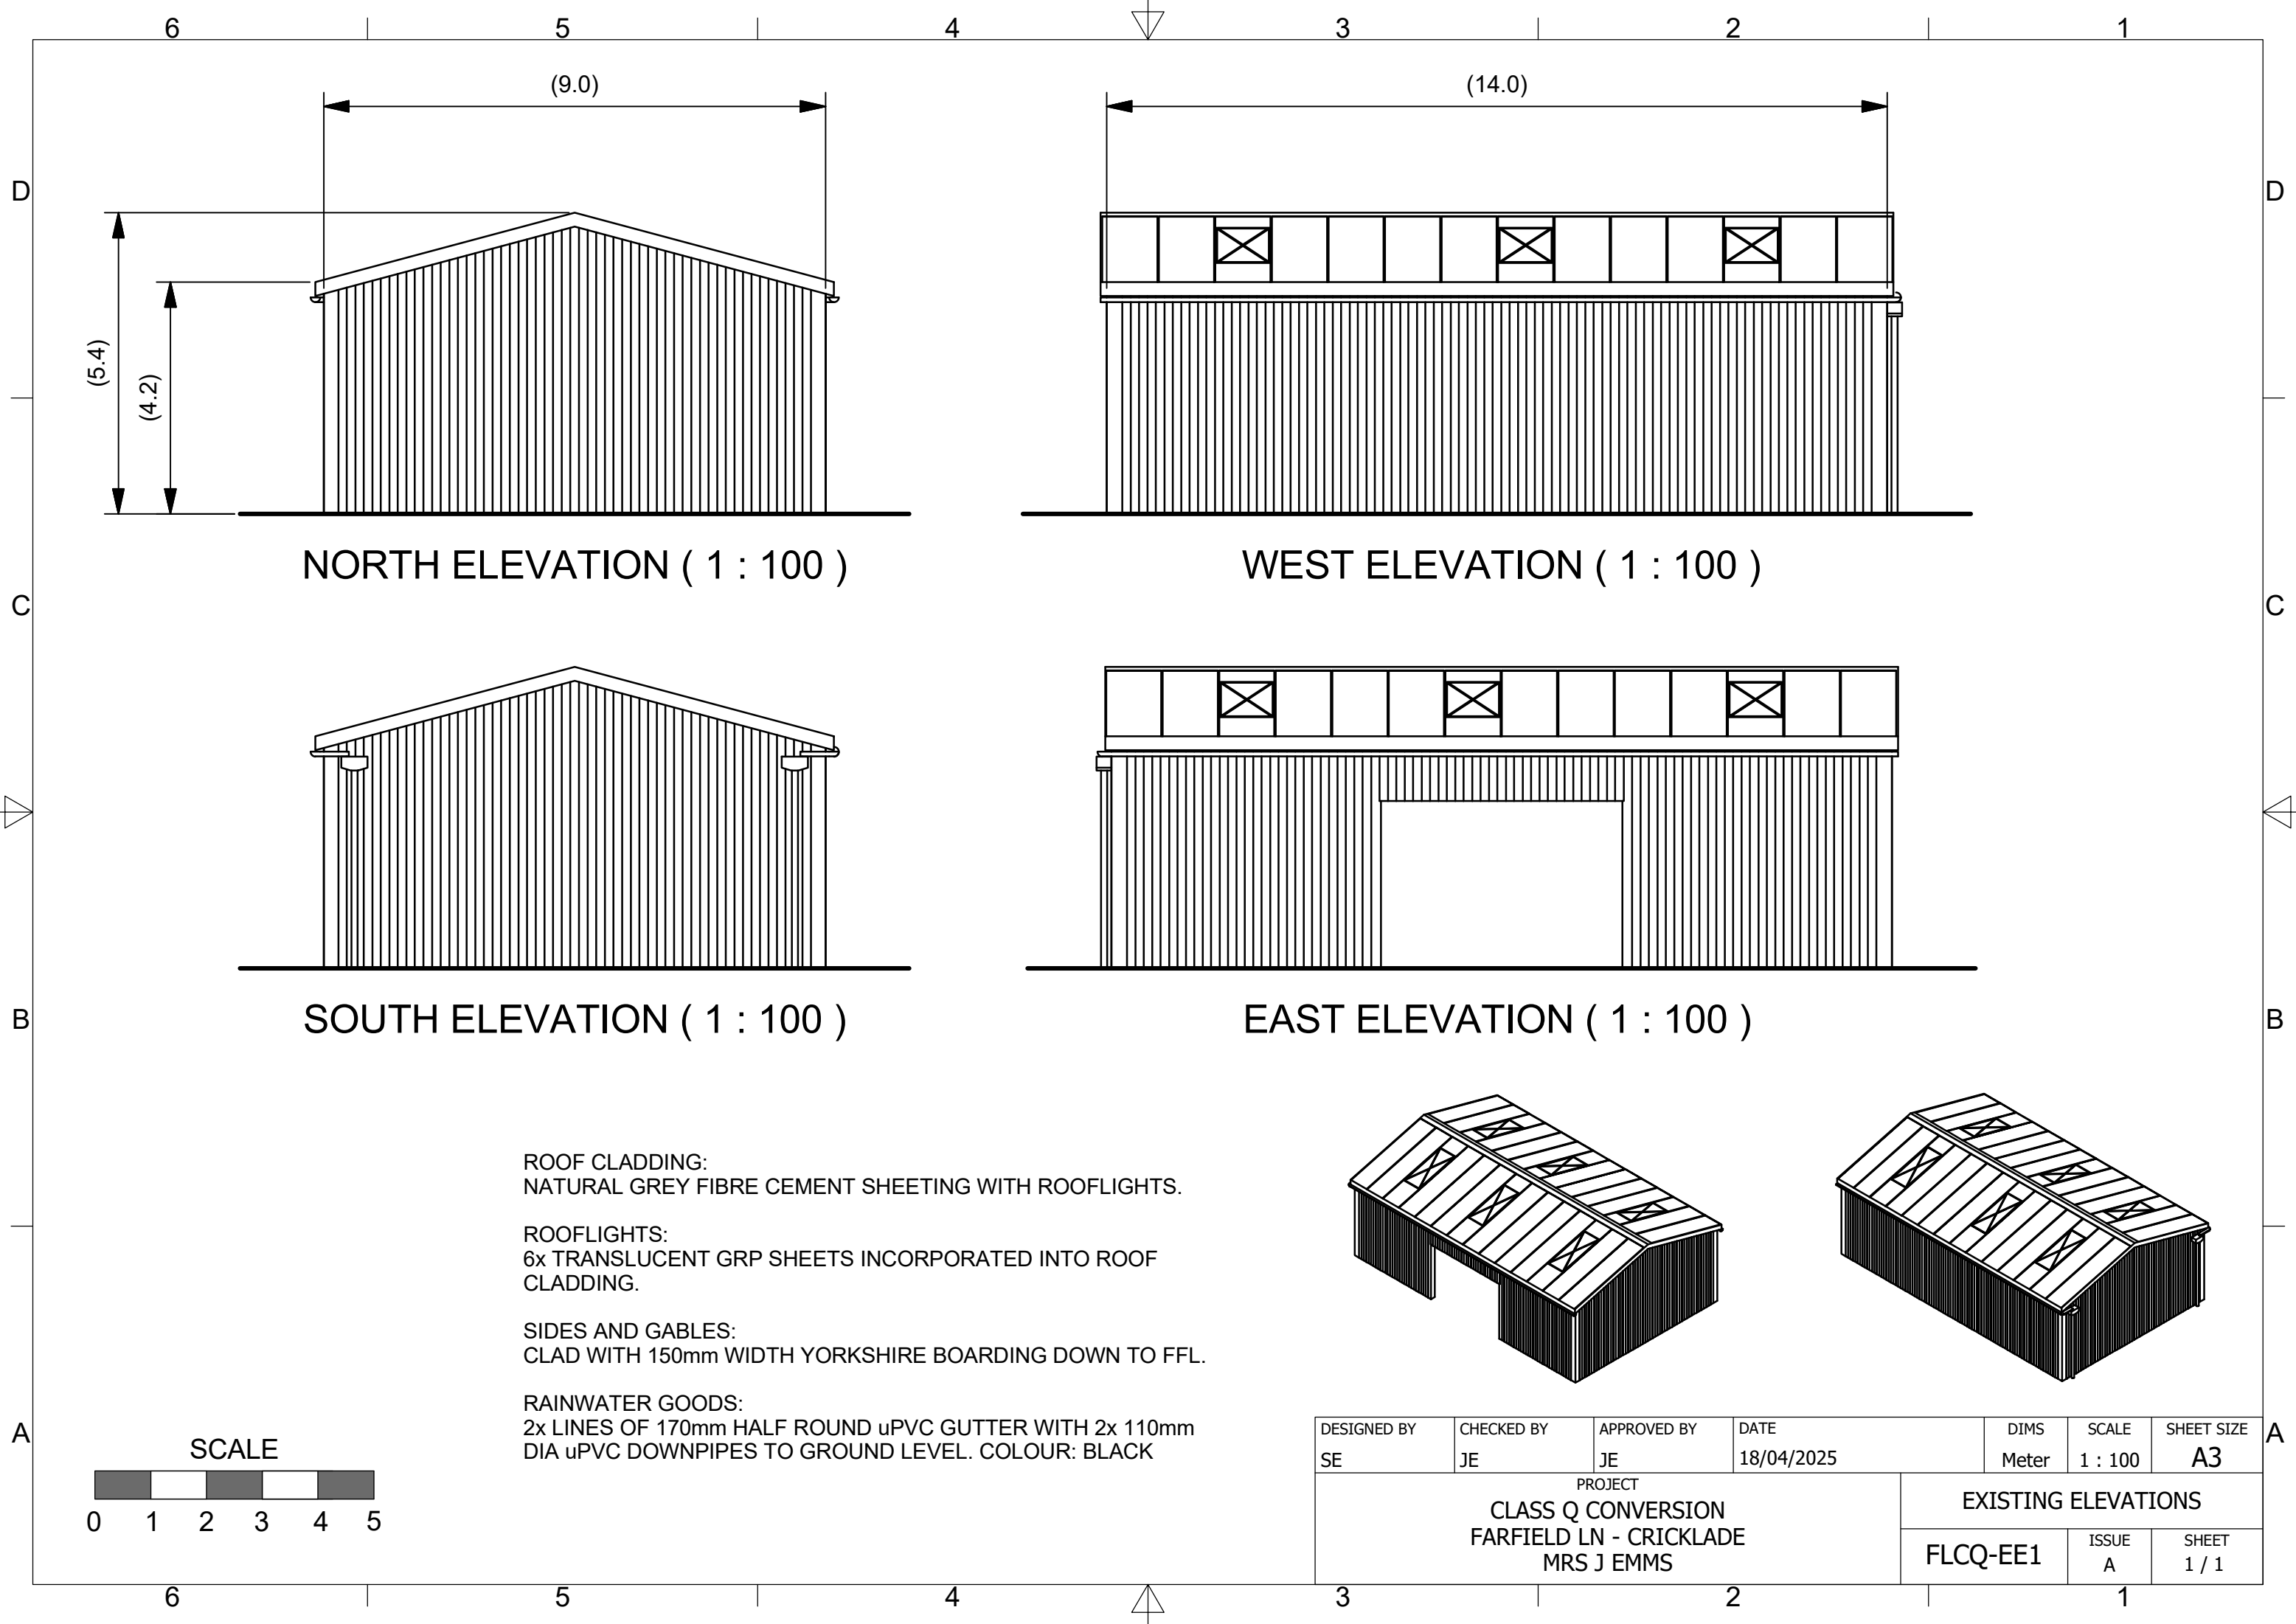

NORTH ELEVATION (1 : 100)

WEST ELEVATION (1 : 100)

SOUTH ELEVATION (1 : 100)


EAST ELEVATION (1 : 100)

ROOF CLADDING:
NATURAL GREY FIBRE CEMENT SHEETING WITH ROOFLIGHTS.

ROOFLIGHTS:
6x TRANSLUCENT GRP SHEETS INCORPORATED INTO ROOF CLADDING.

SIDES AND GABLES:
CLAD WITH 150mm WIDTH YORKSHIRE BOARDING DOWN TO FFL.

RAINWATER GOODS:
2x LINES OF 170mm HALF ROUND uPVC GUTTER WITH 2x 110mm DIA uPVC DOWNPIPES TO GROUND LEVEL. COLOUR: BLACK

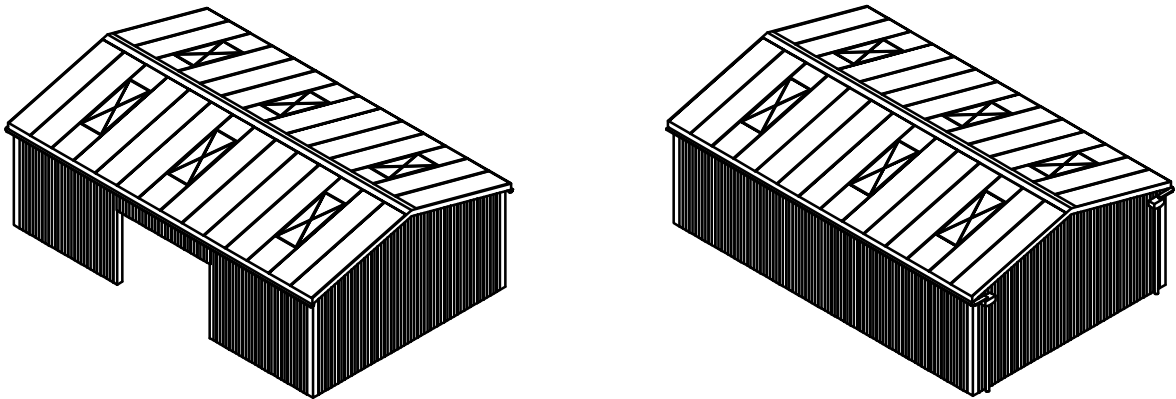

DESIGNED BY SE	CHECKED BY JE	APPROVED BY JE	DATE 18/04/2025	DIMS Meter	SCALE 1 : 100	SHEET SIZE A3
PROJECT CLASS Q CONVERSION FARFIELD LN - CRICKLADE MRS J EMMS				EXISTING ELEVATIONS		
				FLCQ-EE1	ISSUE A	SHEET 1 / 1