




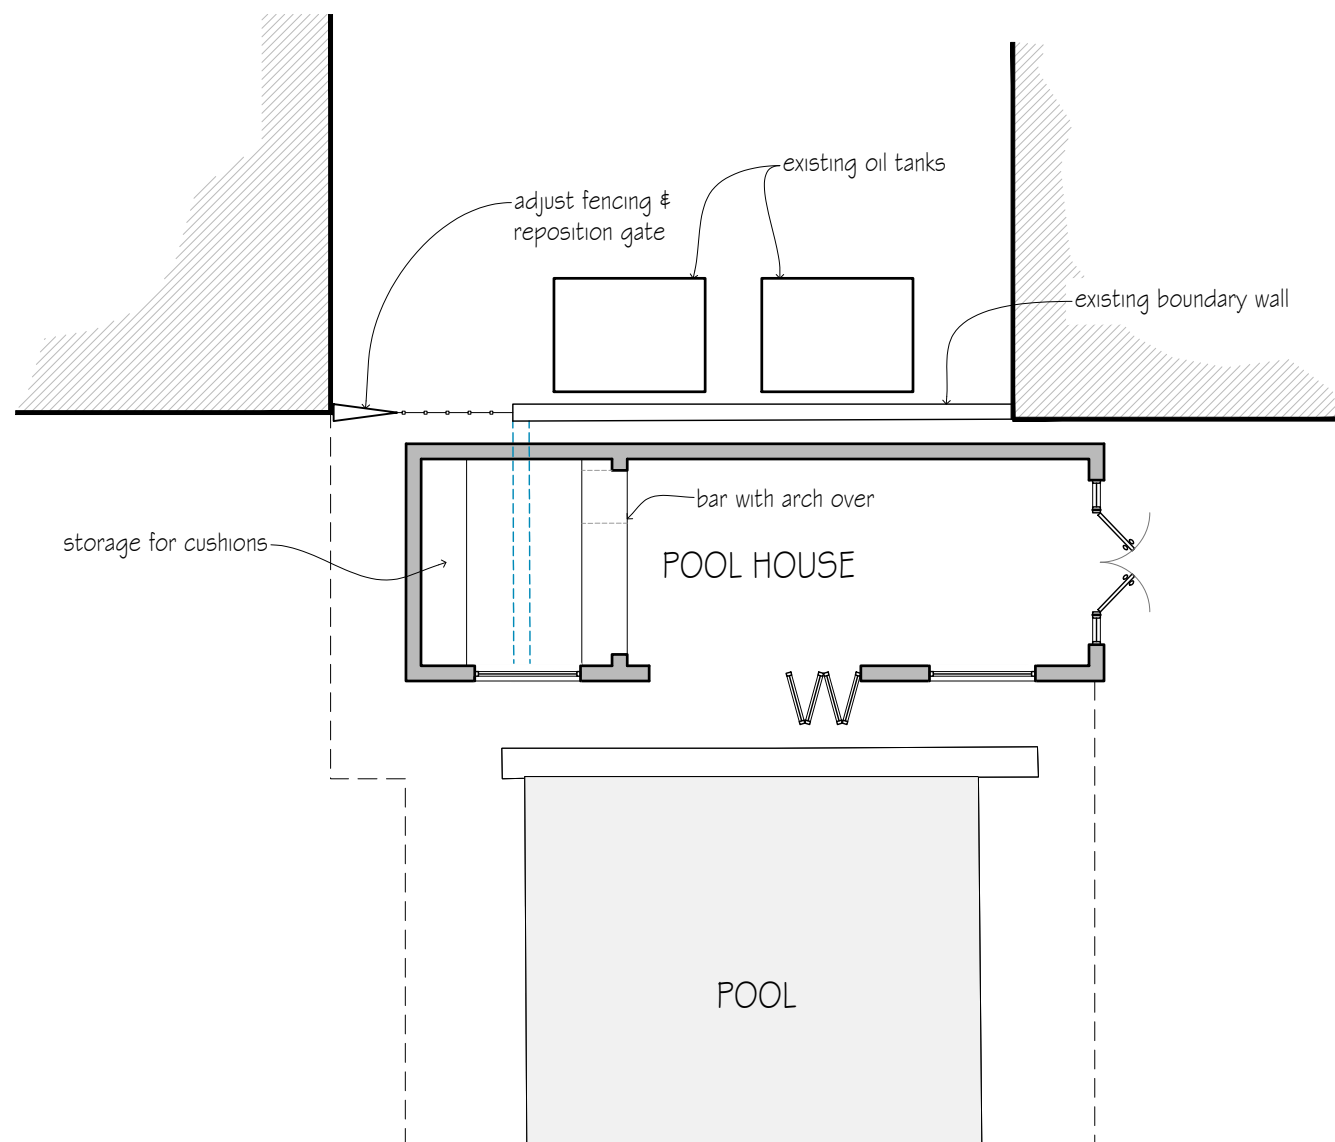


FLOOR PLAN

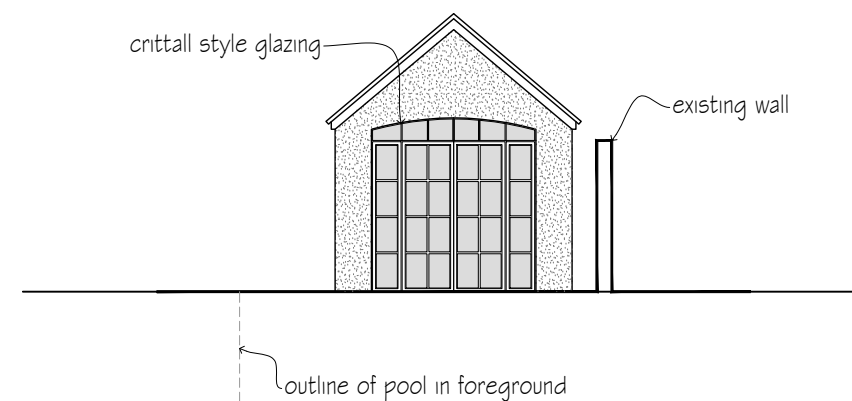

EAST ELEVATION

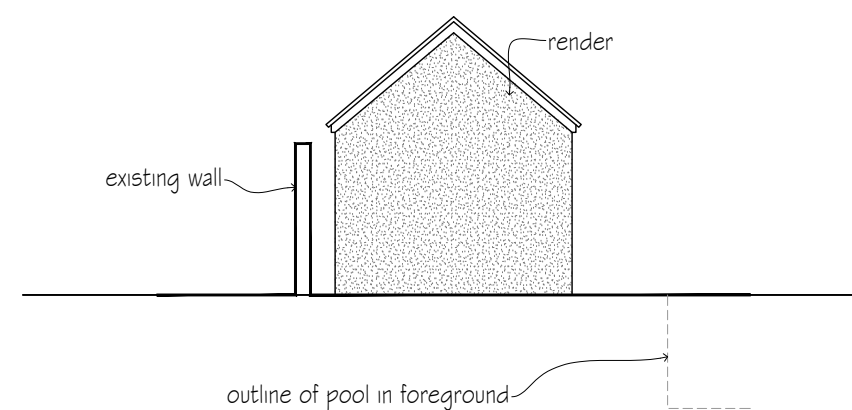


WEST ELEVATION

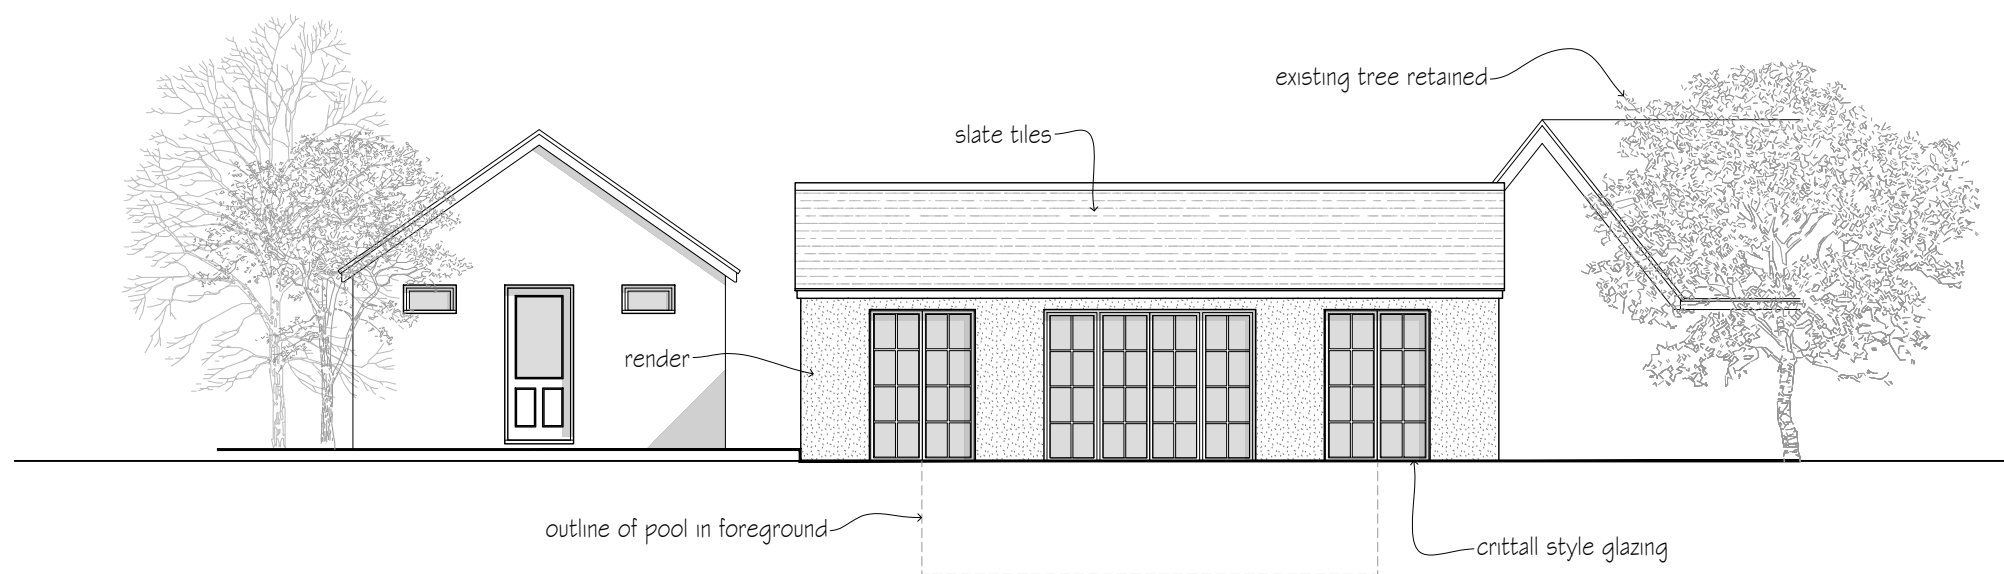

SOUTH ELEVATION

- KEY**
- Existing Wall
 - New Wall
 - New or adjusted opening in existing wall
 - Wall to be demolished
 - Rooflight or ceiling feature
 - Head height line (1.5m/2m)

 

B Material annotations adjusted	BL	22.01.26
A Pitched Roof Design	BL	19.01.26
revisions	initial	date

Contractors, Sub Contractors and Suppliers are to check all relevant dimensions and levels of site and buildings before commencing any shop drawings or building work.


This drawing is copyright and may not be reproduced in any part of form without the written consent of Fowler Architecture and Planning

project
FAIRFIELD HOUSE
Pewsey

drawing
Pool House

scale	drawn by	date
1:100 @A3	BL	Oct 2025

230308-10 B
drawing no rev

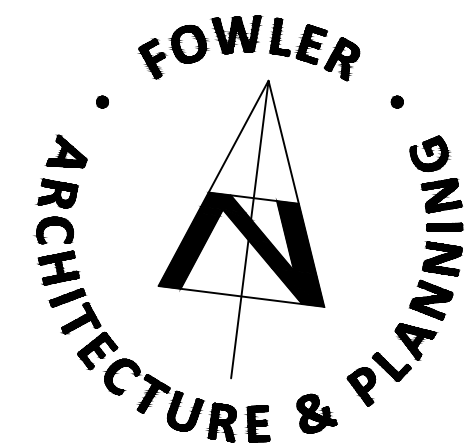

39 High Street
Pewsey
Wiltshire
SN9 5AF
tel (01672) 569444
enquiries@faap.co.uk