
 


- 1. Entrance
- 2. Kitchen / Dining / Living
- 3. Bedroom
- 4. Bathroom
- 5. Storage

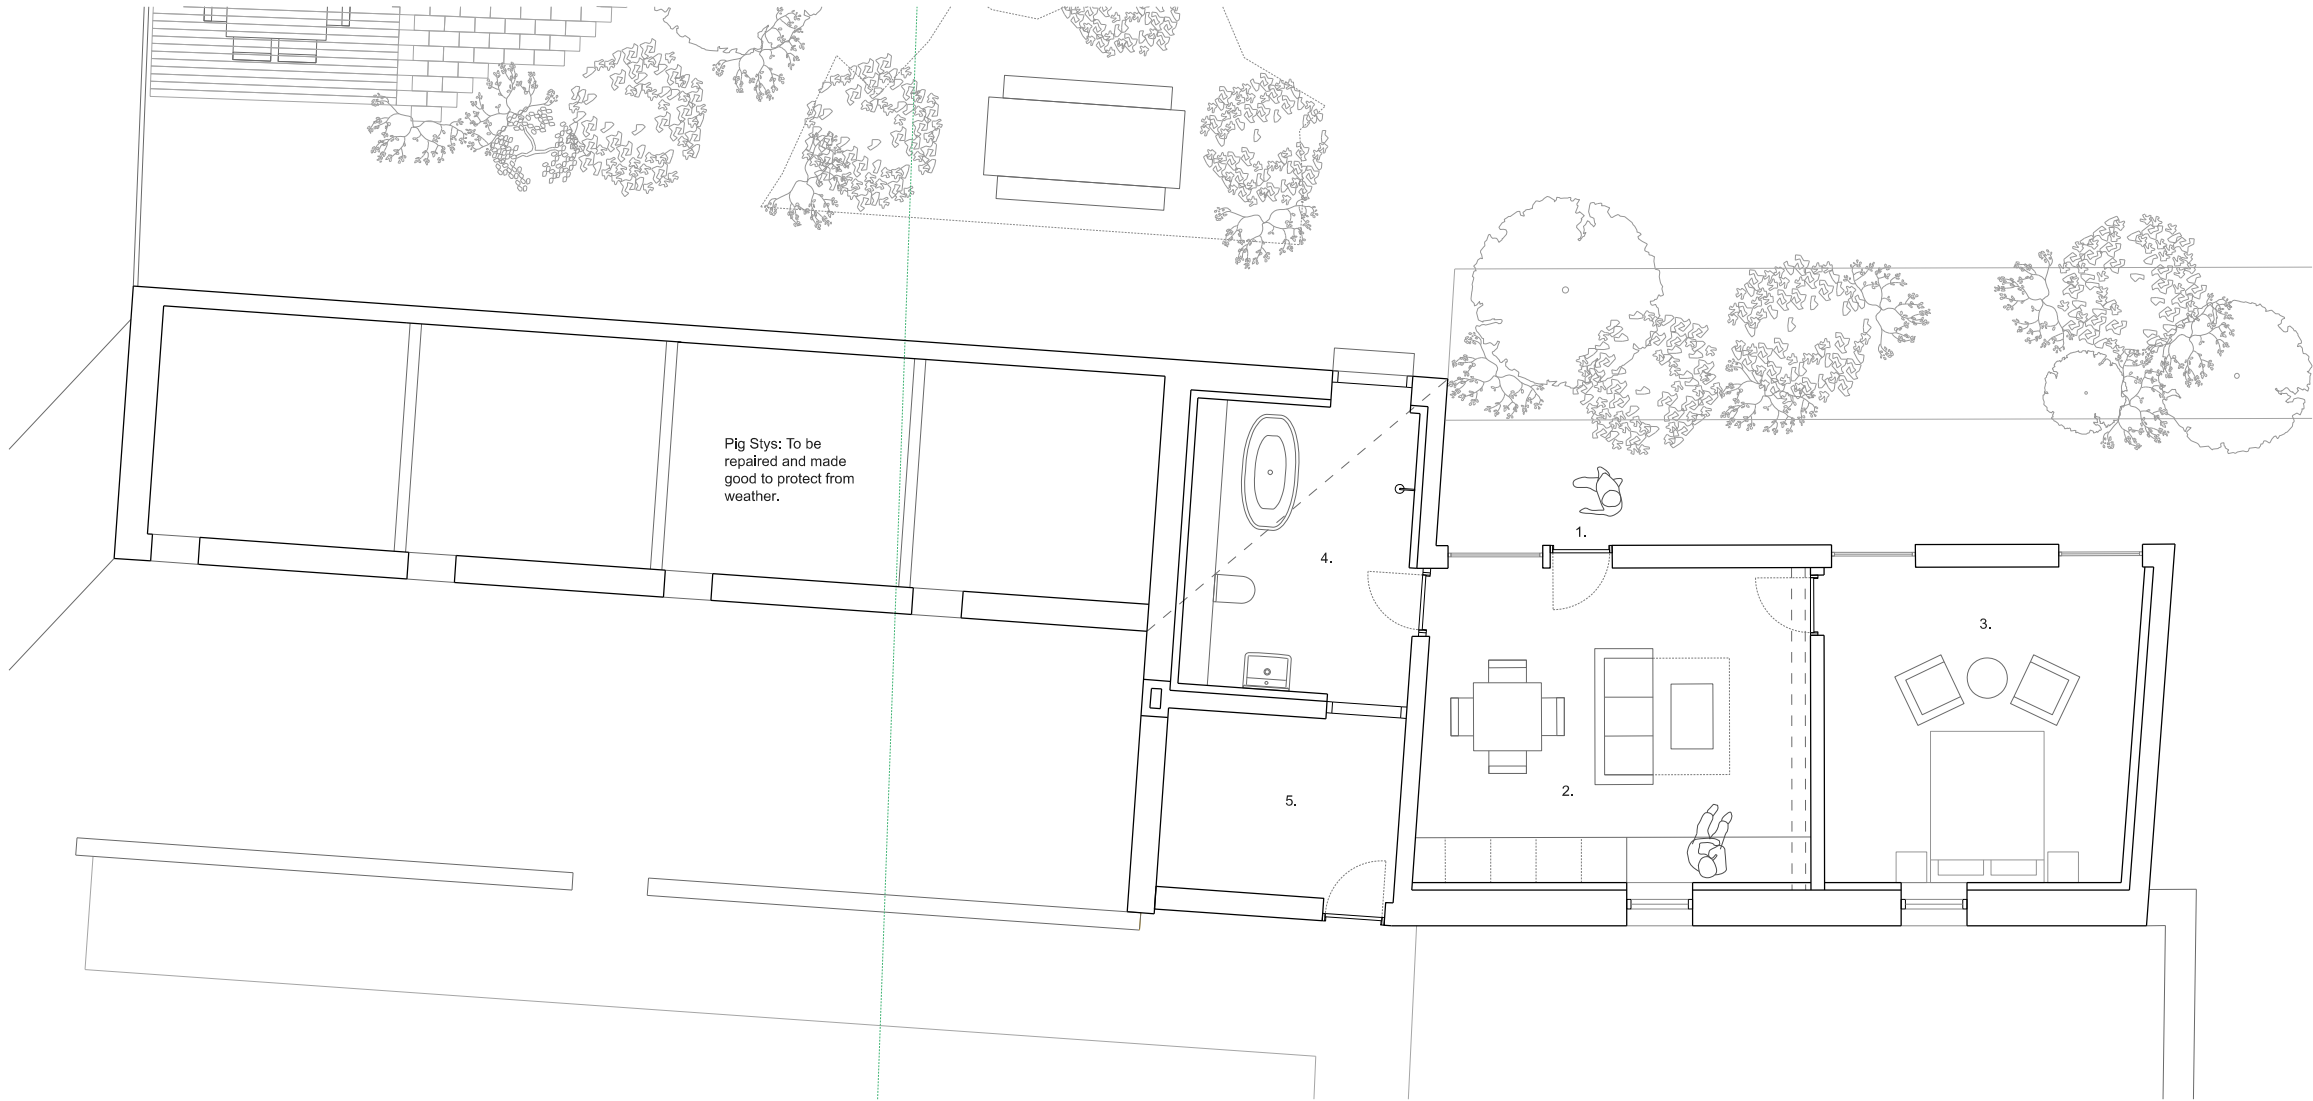

- 1 Use figured dimensions only.
- 2 Do not scale from this drawing.
- 3 All dimensions to be checked on site and the Architect to be informed of any discrepancies before construction commences.
- 4 All references to drawings refer to current revisions of that drawing.
- 5 Structural and services information shown is indicative only. Refer to consultants' drawings for details and setting out.
- 6 All work and materials to be in accordance with current applicable statutory legislation and to comply with all relevant codes of practice and British and European standards.

|          |      |     |
|----------|------|-----|
| -        | -    | -   |
| REVISION | DATE | CHK |

|         |                                   |
|---------|-----------------------------------|
| PROJECT | POUND FARM                        |
| TITLE   | BARN 6 PROPOSED GROUND FLOOR PLAN |
| STATUS  | PLANNING                          |
| SCALE   | 1: 100@A3                         |
| DATE    | 17.10.2025                        |

|                                |             |          |
|--------------------------------|-------------|----------|
| Wood Architecture & Design Ltd |             |          |
| PROJECT                        | DRAWING No. | REVISION |
| 044                            | P-130       | -        |

W.