


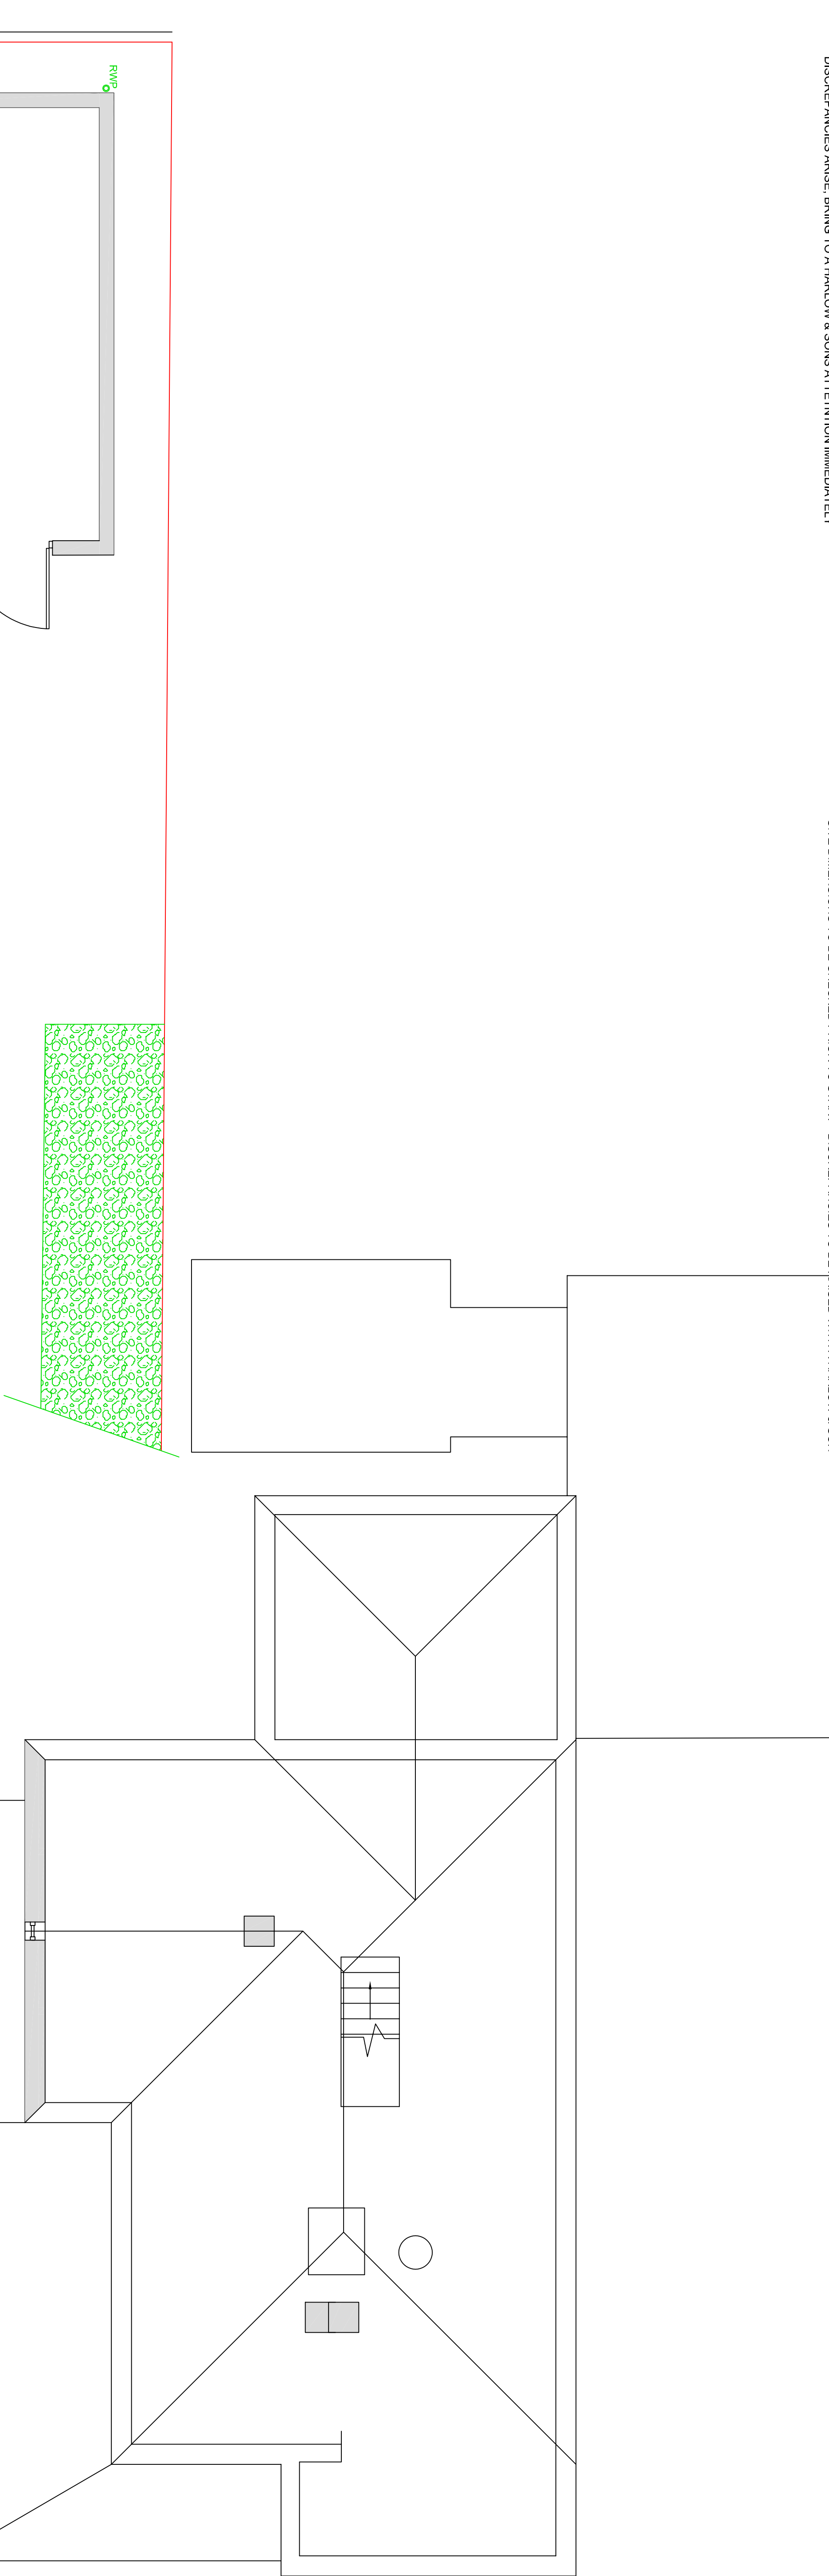

Existing First Floor Plan 1:50

0 1 2 3 4 5

Metres

Existing Ground Floor Plan 1:50

0 1 2 3 4 5

Metres

This drawing cannot be copied or given to third parties without the written permission of A Harlow & Son

<u>Drawn by</u>		A Harlow & Son 01225 938329	
<u>Proposed Extensions for Mr & Mrs A Dougray at</u>			
243B Melksham Road			
Holt			
Wiltshire			
<u>BA14 6QW</u>			
A1 Papersize			
<u>Scale</u>	1:50	<u>Drawing No AH2025/74</u>	
<u>Date</u>	21st Jan 2026	Sheet 4 of 4	