

Proposed Residential Development , Land adj.
Filands Farm



NORTH ELEVATION



EAST ELEVATION




SOUTH ELEVATION



WEST ELEVATION



GROUND FLOOR PLAN

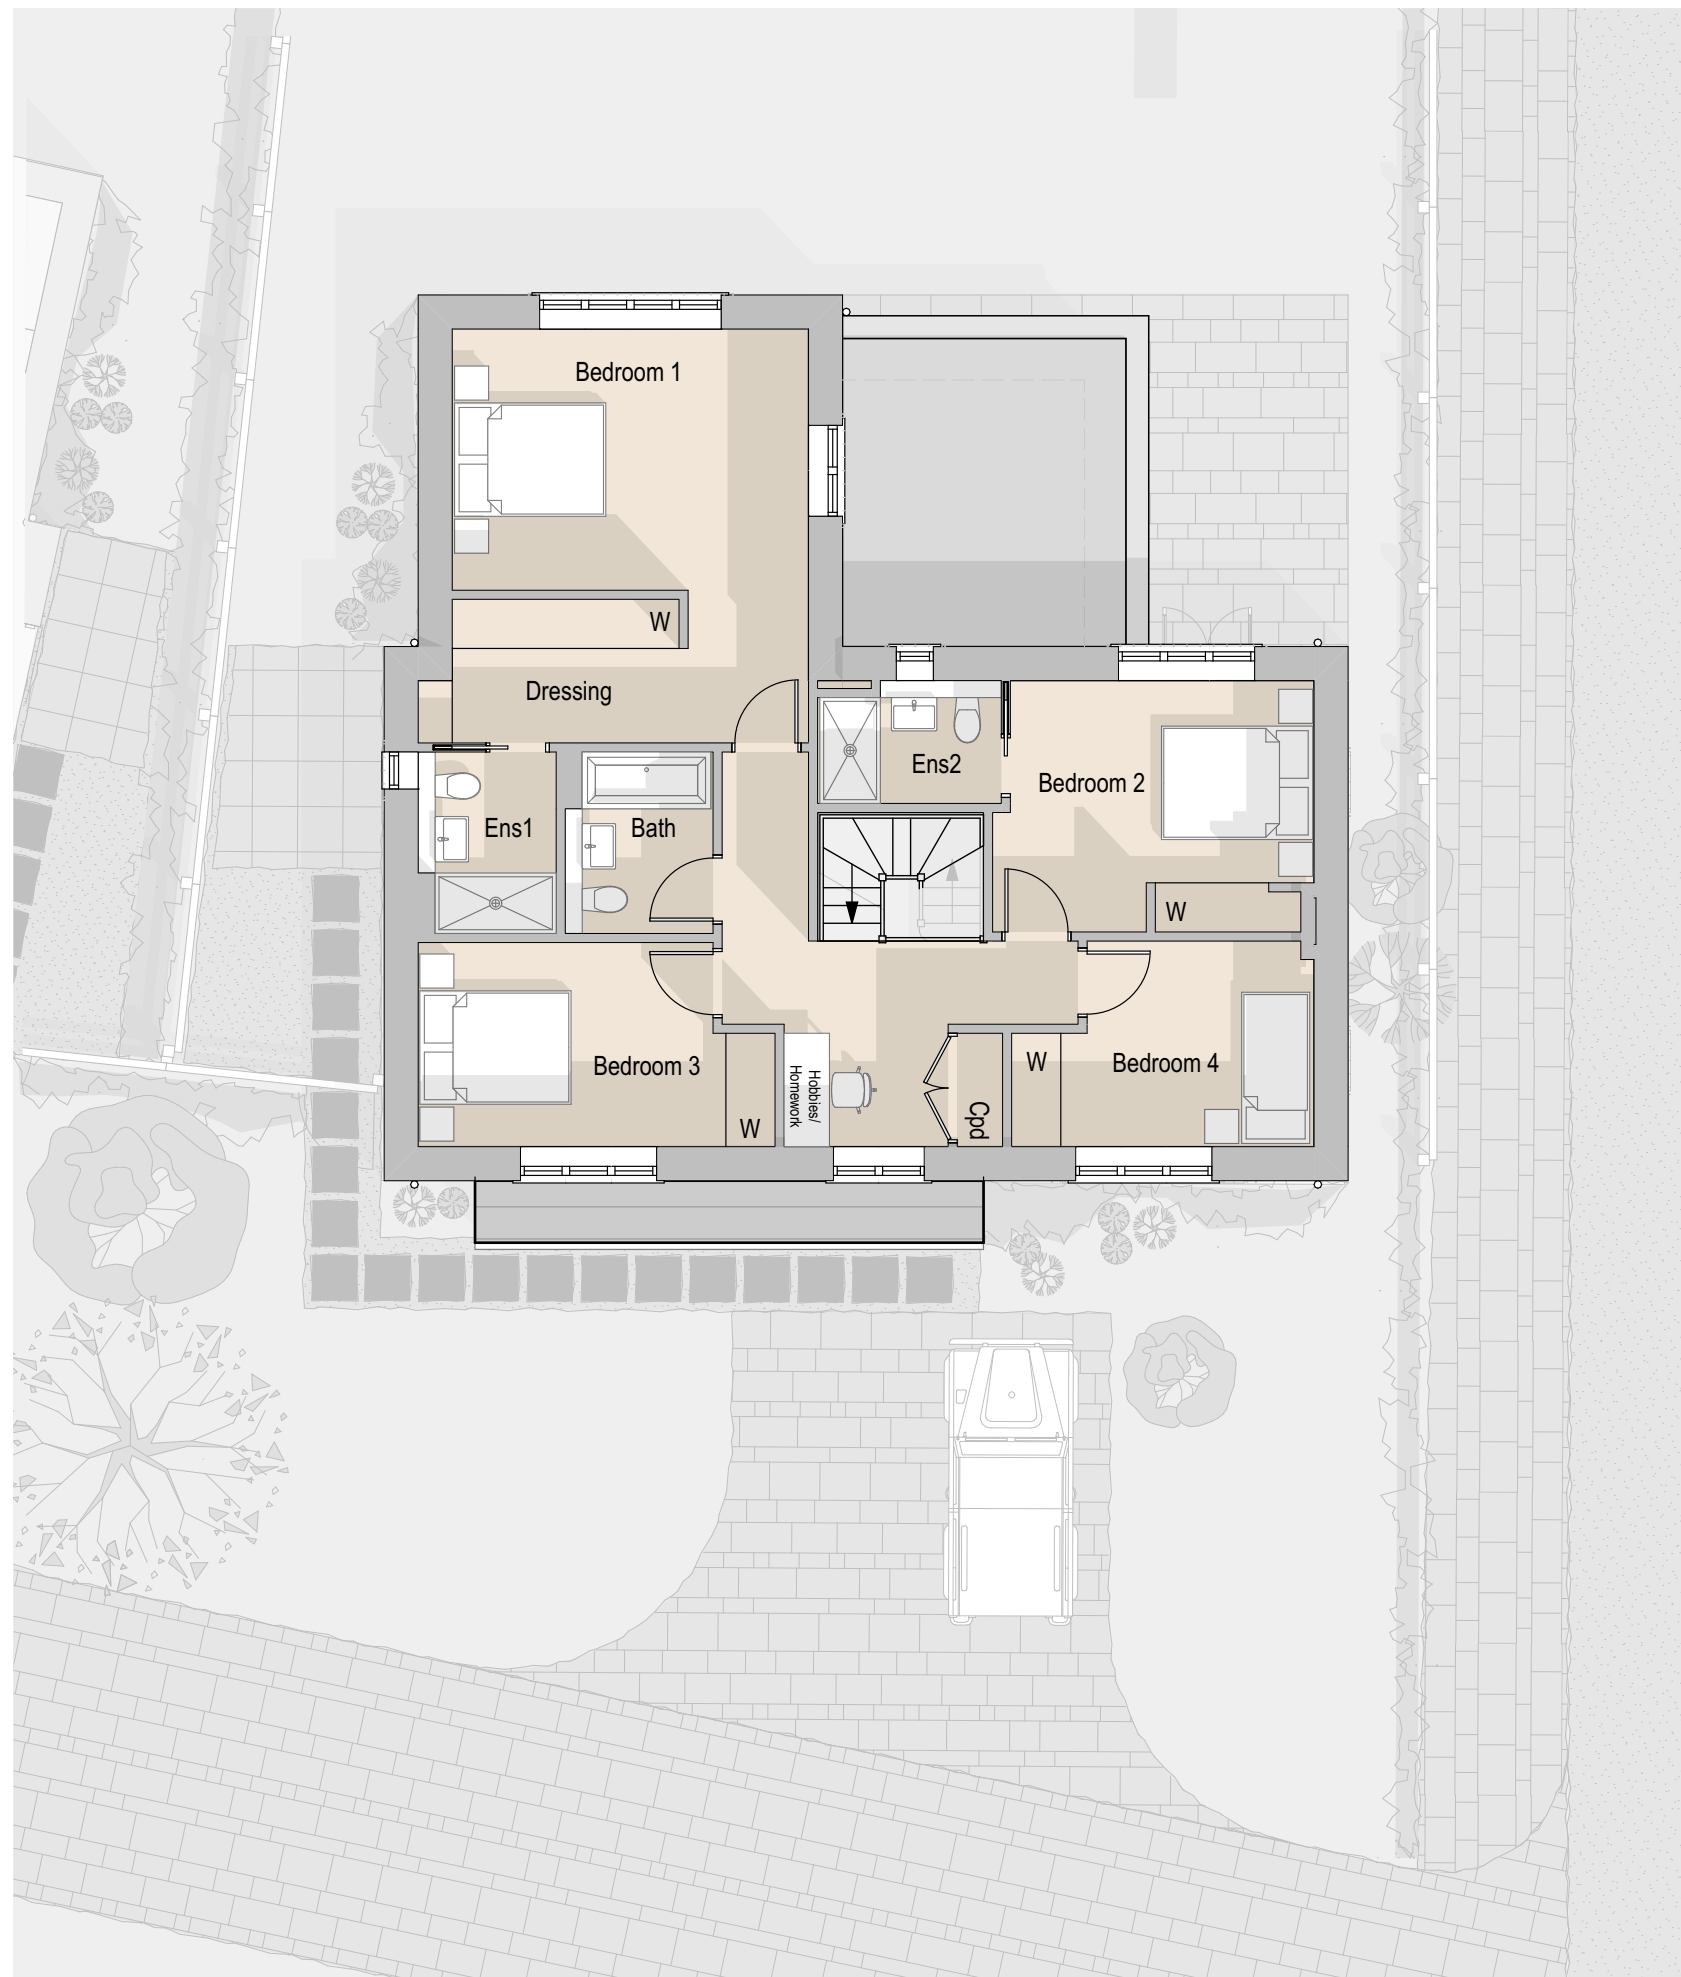


FIRST FLOOR PLAN



UNIT 1 GARDEN PERSPECTIVE



UNIT 1 ENTRANCE PERSPECTIVE

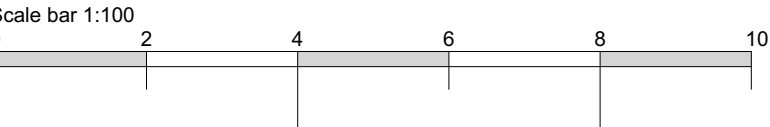


coombes : everitt architects limited
105-107
Bath Road
Cheltenham
Gloucestershire
GL53 7LE
t: 01242 807727
e: info@ce-architects.co.uk
www.ce-architects.co.uk

Chartered Practice

1. This drawing and content is copyright © of coombes : everitt architects limited and should not be copied without their prior written consent.
2. For construction purposes only, do not scale drawing. All dimensions to be checked on site prior to construction and any discrepancies reported to contract administrator.
3. Do not use this drawing for setting out unless drawing specifically indicates setting out points.
4. Engineering information is indicative only and should be taken from structural engineers design.

Rev	Initial	Description / Amendment	Date

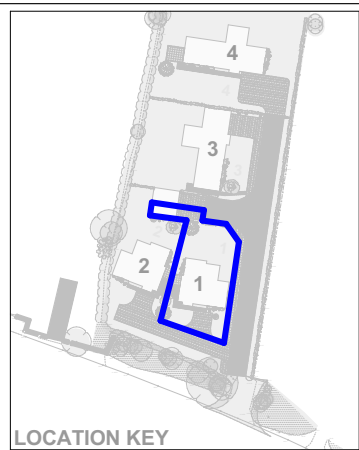

LOCATION KEY

GIFA
Residence - 202m²
Garage - 18m²

Drawing title: Proposed Unit 1

Client: Mr M Smith

Drawn by: LN

Project: Proposed Residential Development
Land adj. Filands Farm, Filands,
Malmesbury, SN16 9JN

Scale: 1:100 @ A1

Date: 28.11.2025

Drawing No: 25.20.010.PL005