


- 1 Use figured dimensions only.
- 2 Do not scale from this drawing.
- 3 All dimensions to be checked on site and the Architect to be informed of any discrepancies before construction commences.
- 4 All references to drawings refer to current revisions of that drawing.
- 5 Structural and services information shown is indicative only. Refer to consultants' drawings for details and setting out.
- 6 All work and materials to be in accordance with current applicable statutory legislation and to comply with all relevant codes of practice and British and European standards.

|          |      |     |
|----------|------|-----|
| -        | -    | -   |
| REVISION | DATE | CHK |

|         |                         |
|---------|-------------------------|
| PROJECT | POUND FARM              |
| TITLE   | EXISTING SITE ROOF PLAN |
| STATUS  | PLANNING                |
| SCALE   | 1: 500@A3               |
| DATE    | 17.10.2025              |

|                                |             |          |
|--------------------------------|-------------|----------|
| Wood Architecture & Design Ltd |             |          |
| PROJECT                        | DRAWING No. | REVISION |
| 044                            | X-002       | -        |

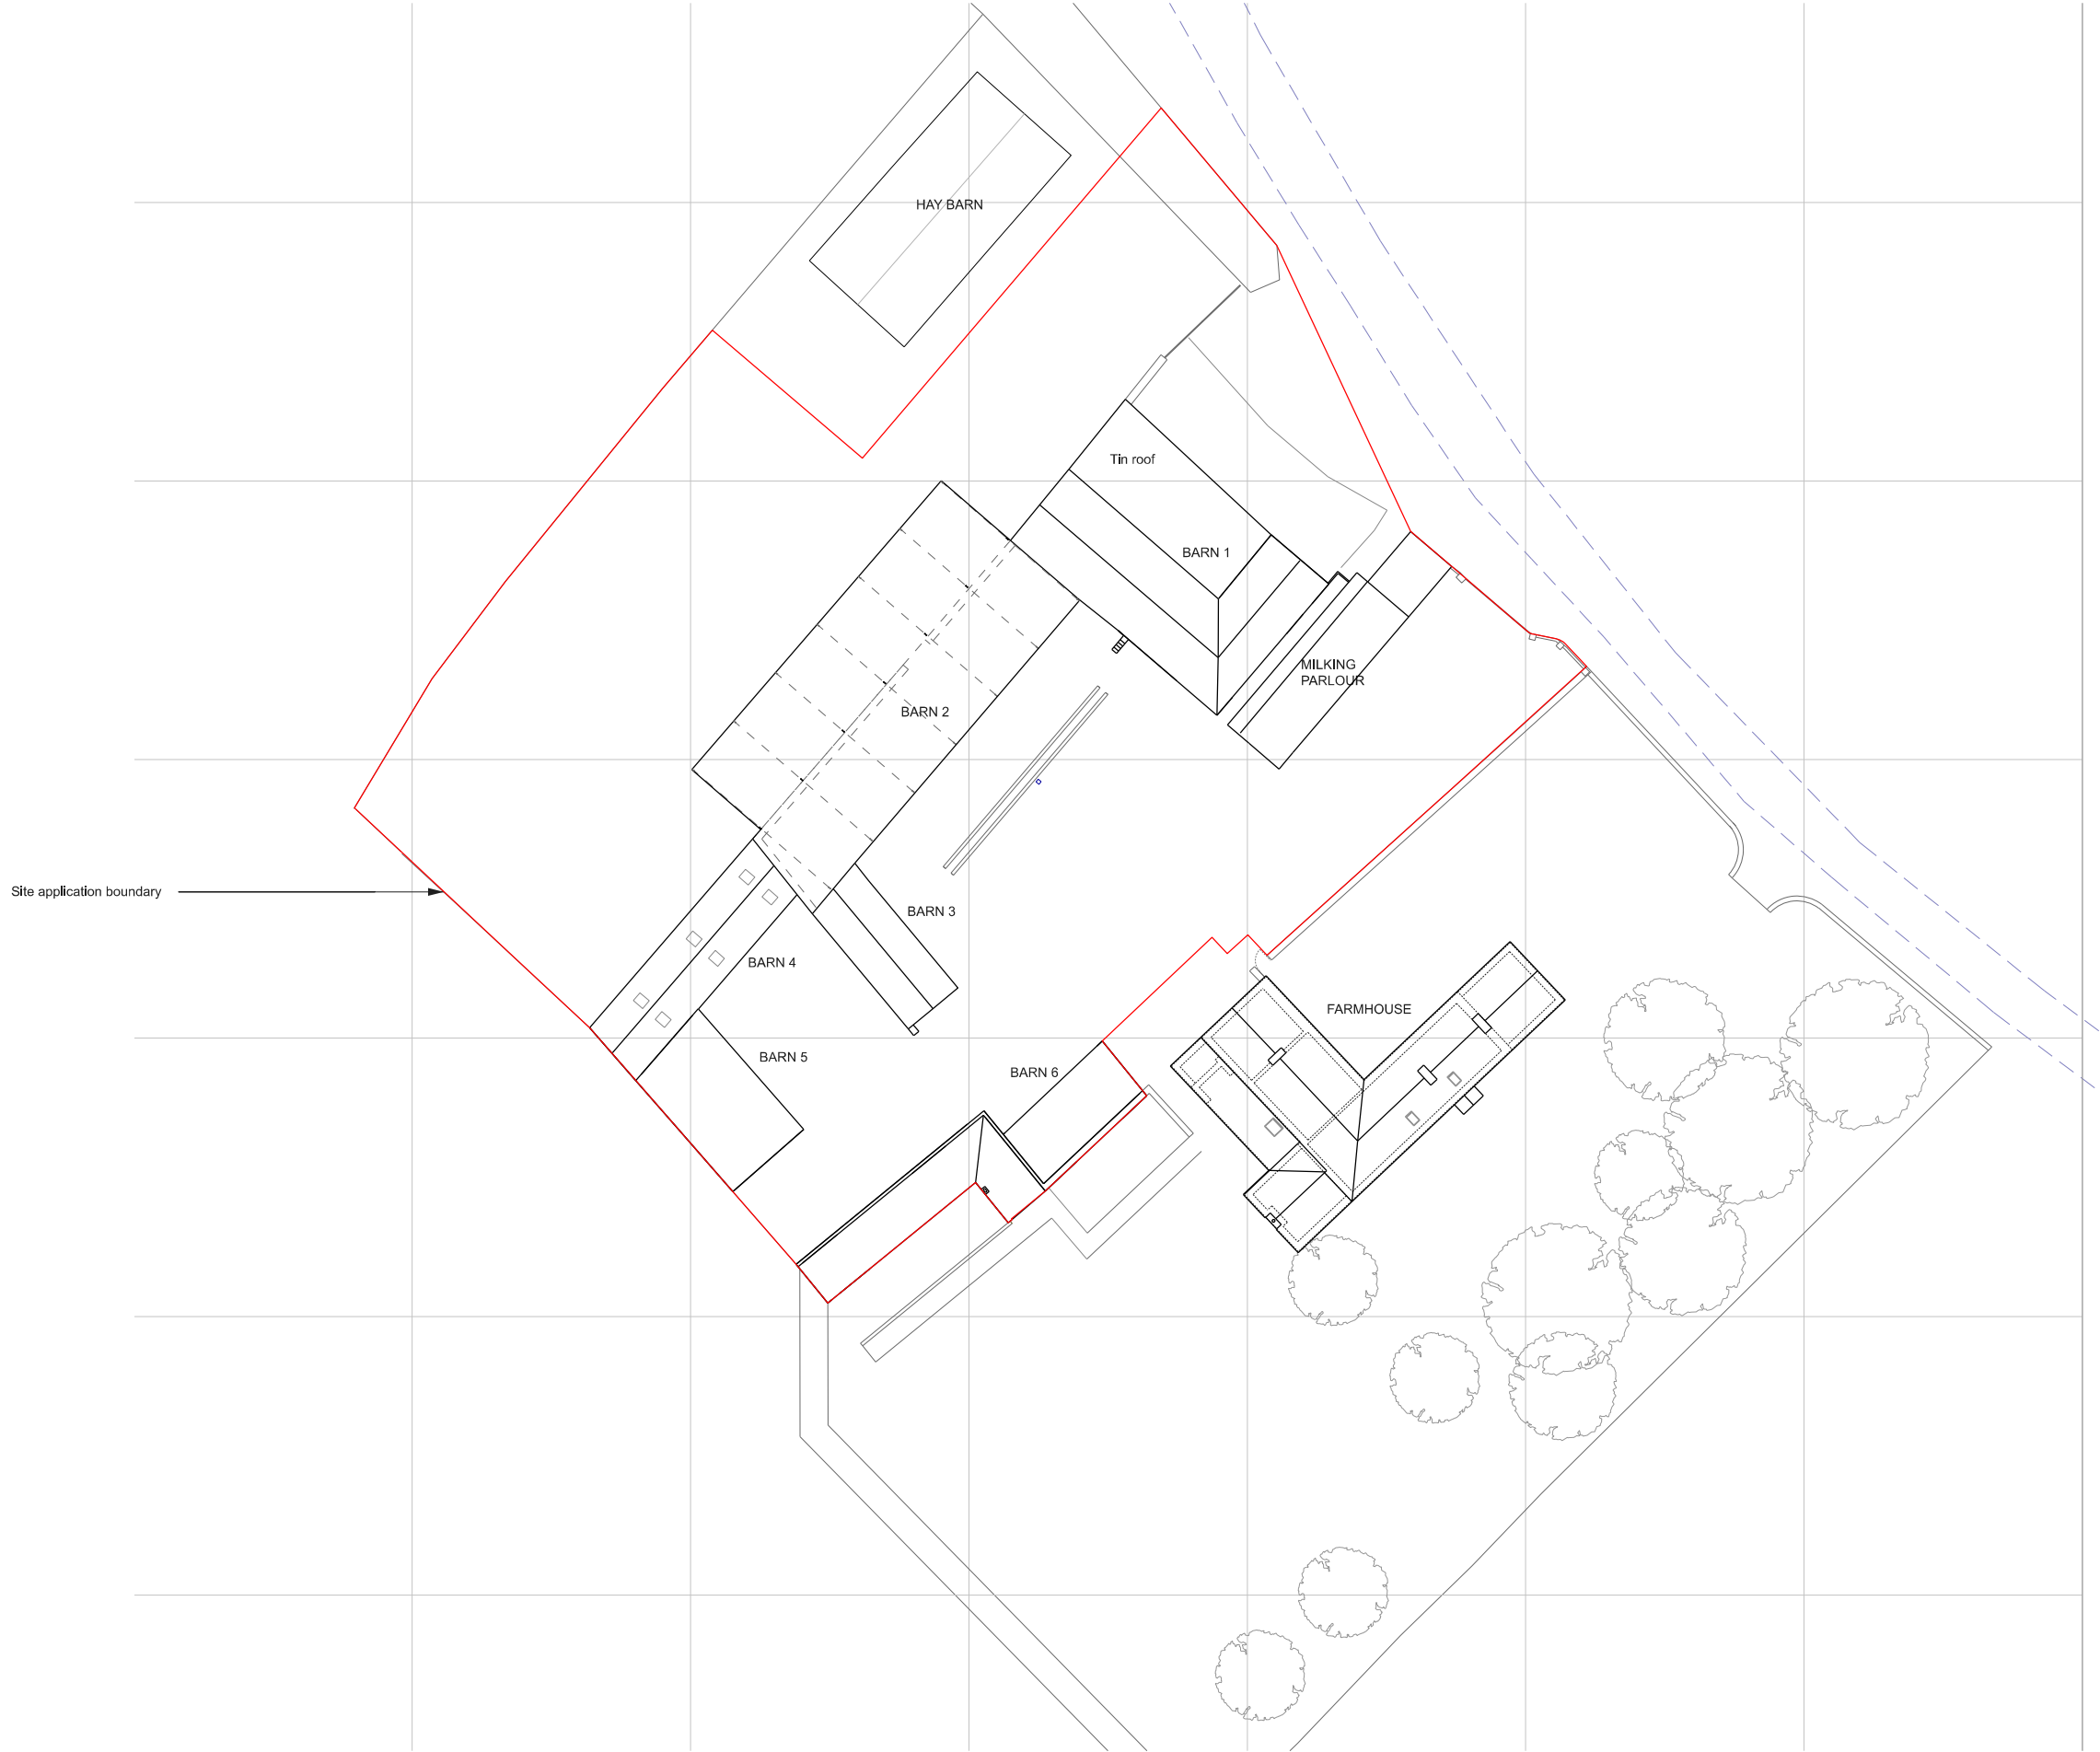