




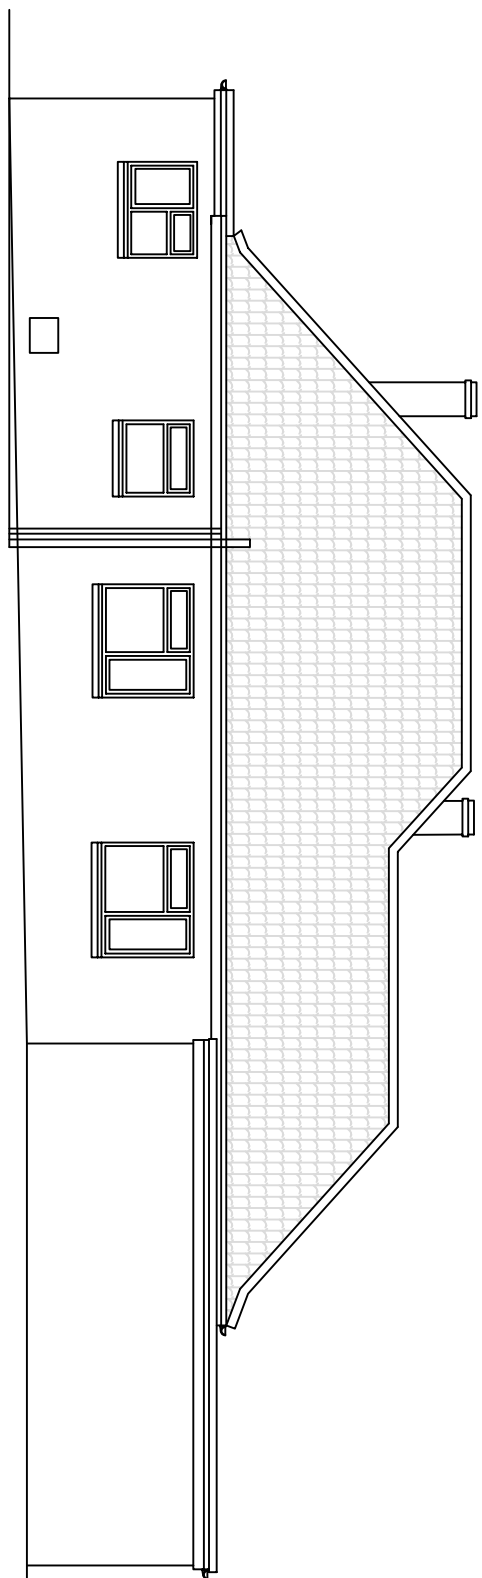


Existing North-West Elevation 1:100

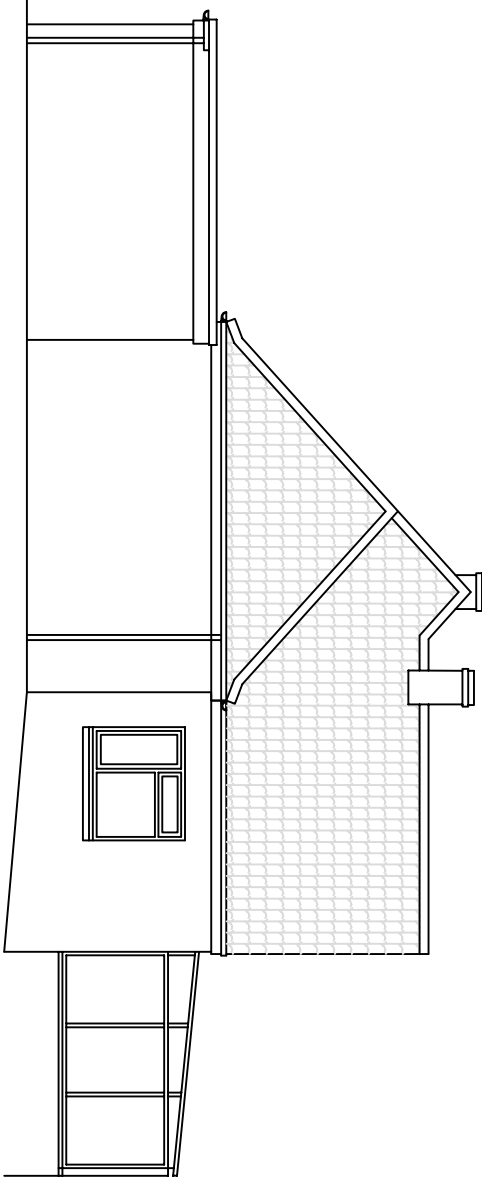


Existing South-West Elevation 1:100

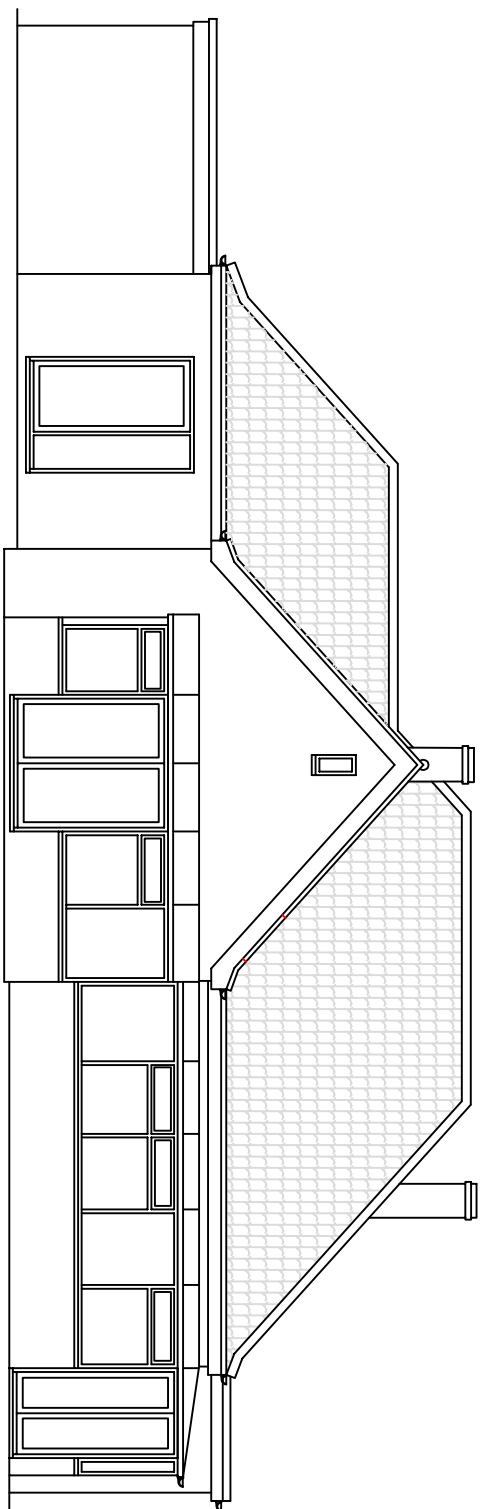


Existing South-East Elevation 1:100

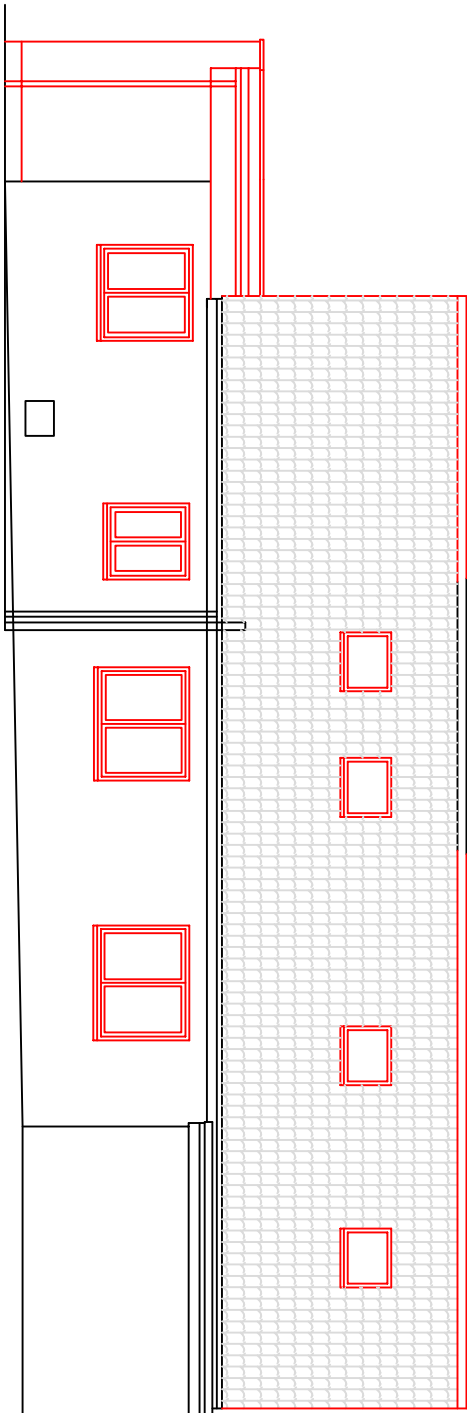

Proposed North-West Elevation 1:100


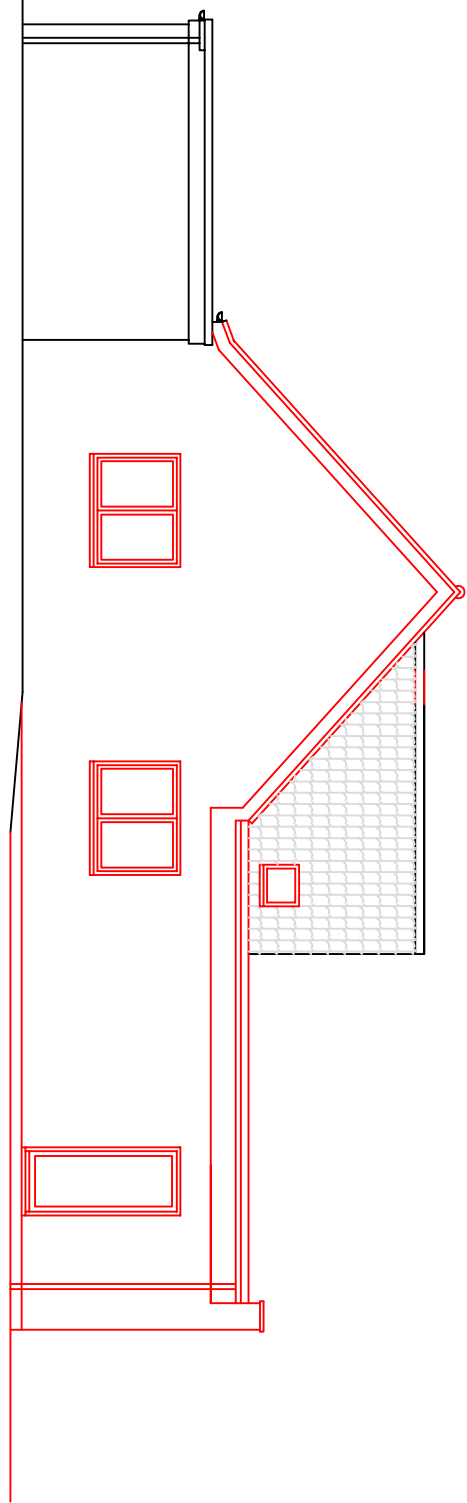


Proposed South-West Elevation 1:100

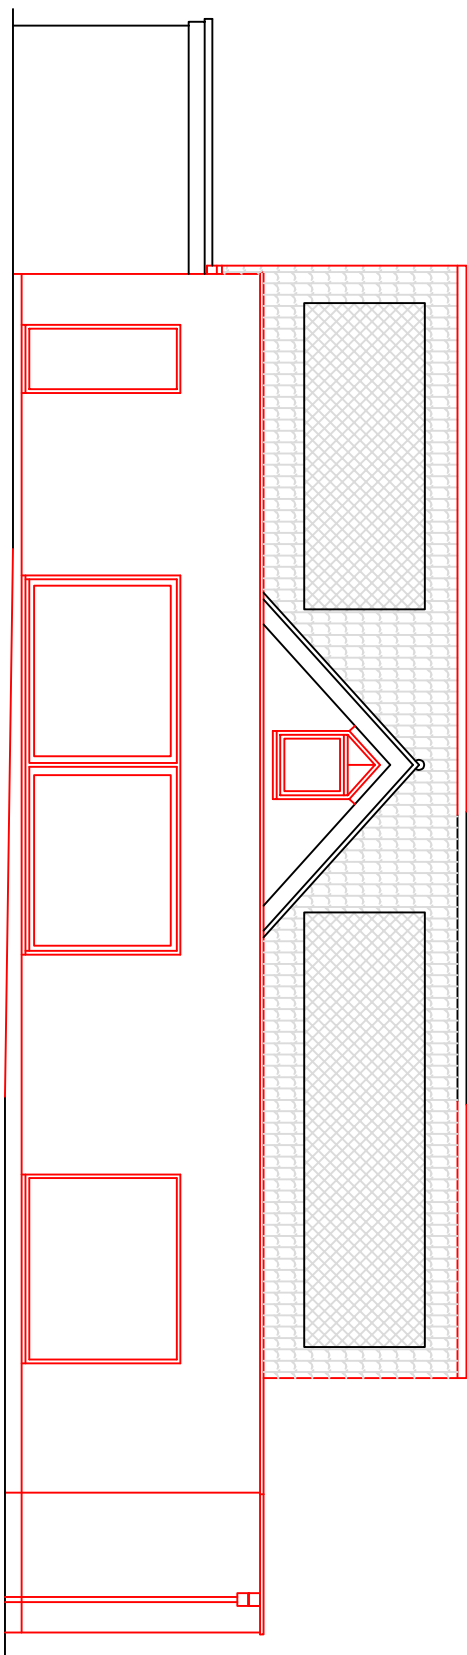


Proposed South-East Elevation 1:100

Building Materials:-
Walls:- Off white render
Roof:- Tiles to match existing & rubber membrane flat roof
Windows & Doors:- Anthracite aluminium
Rainwater Goods:- Upvc to match existing

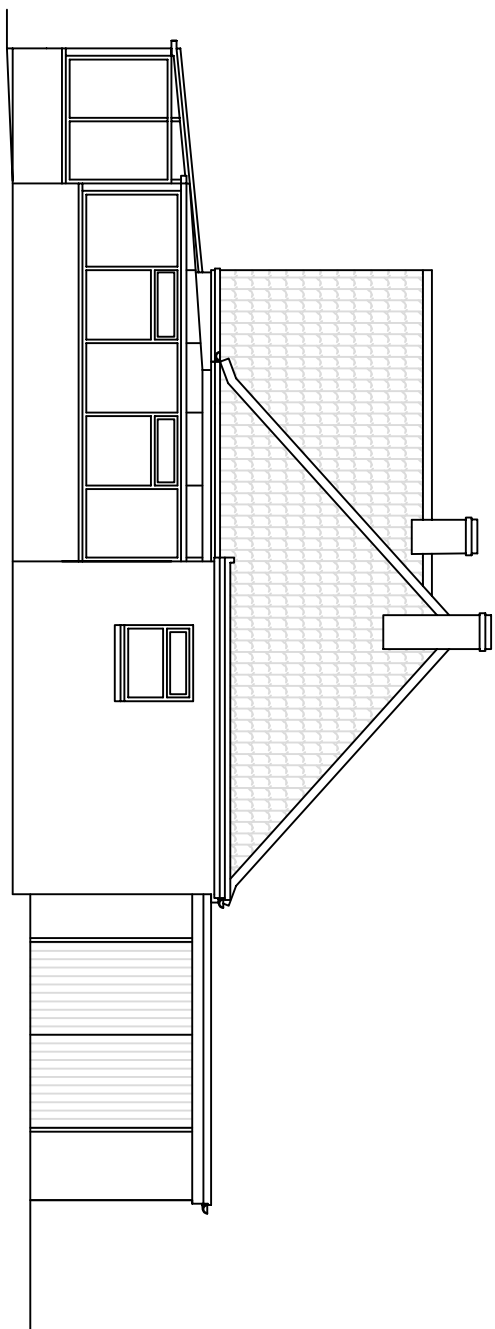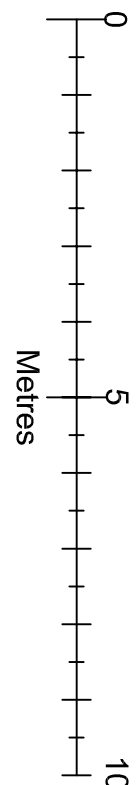


Existing North-East Elevation 1:100

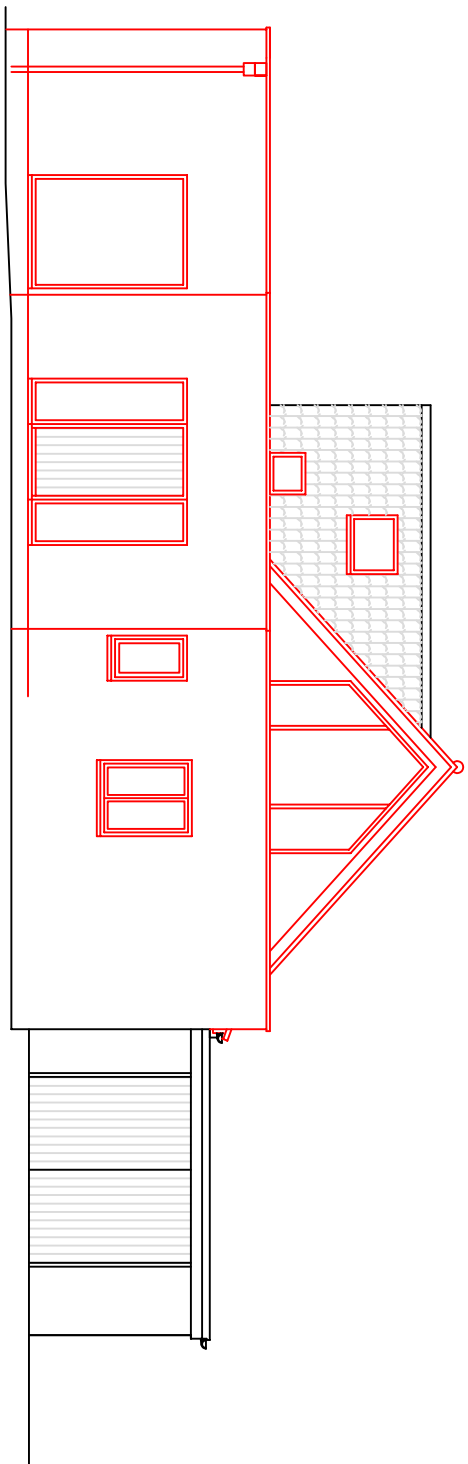

Proposed North-East Elevation 1:100



Location Plan 1:1250 North

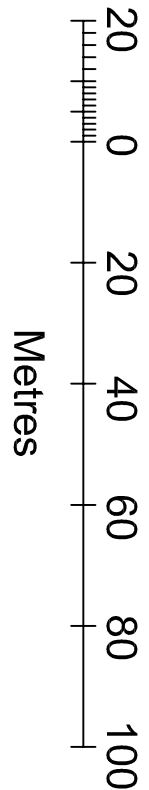

Drawn by		A Harlow & Son 01225 938329	
Proposed Extensions for Mr & Mrs A Dougray at 243B Melksham Road Holt Wiltshire BA14 6QW			
A1 Papersize			
Scale	1:100, 1:1250		
Date	21st Jan 2026		
Drawing No AH2025/74 Sheet 1 of 4			